


THIS DRAWING IS PROTECTED BY COPYRIGHT AND MUST NOT BE COPIED OR REPRODUCED WITHOUT THE WRITTEN CONSENT OF HAWTHORN ESTATES LIMITED. NO DIMENSIONS ARE TO BE SCALED FROM THIS DRAWING. ALL DIMENSIONS AND SIZES TO BE CHECKED ON SITE. NORTH POINTS SHOWN ARE INDICATIVE. ©



SITE SPECIFIC HAZARDS

IN ACCORDANCE WITH THE REQUIREMENTS OF THE CDM REGULATIONS 2015 THE FOLLOWING SIGNIFICANT RESIDUAL HAZARDS HAVE NOT BEEN DESIGNED OUT OF THIS PROJECT AND MUST BE TAKEN INTO CONSIDERATION BY CONTRACTORS PLANNING TO UNDERTAKE THE WORKS SHOWN ON THIS DRAWING:

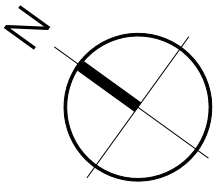


KEY

- PATCH REPAIRED TARMAC
- TARMAC JOINT
- MORTARED STONE WALLS
- SCRUB GRASSED VERGE & HEDGE
- TREE
- KERBS
- DAMAGED KERBS
- KERB OBSCURED BY MUD & GRAVEL
- CONCRETE
- POTHOLE
- SUNKEN TARMAC
- PHOTOGRAPH LOCATION / DIRECTION & NUMBER

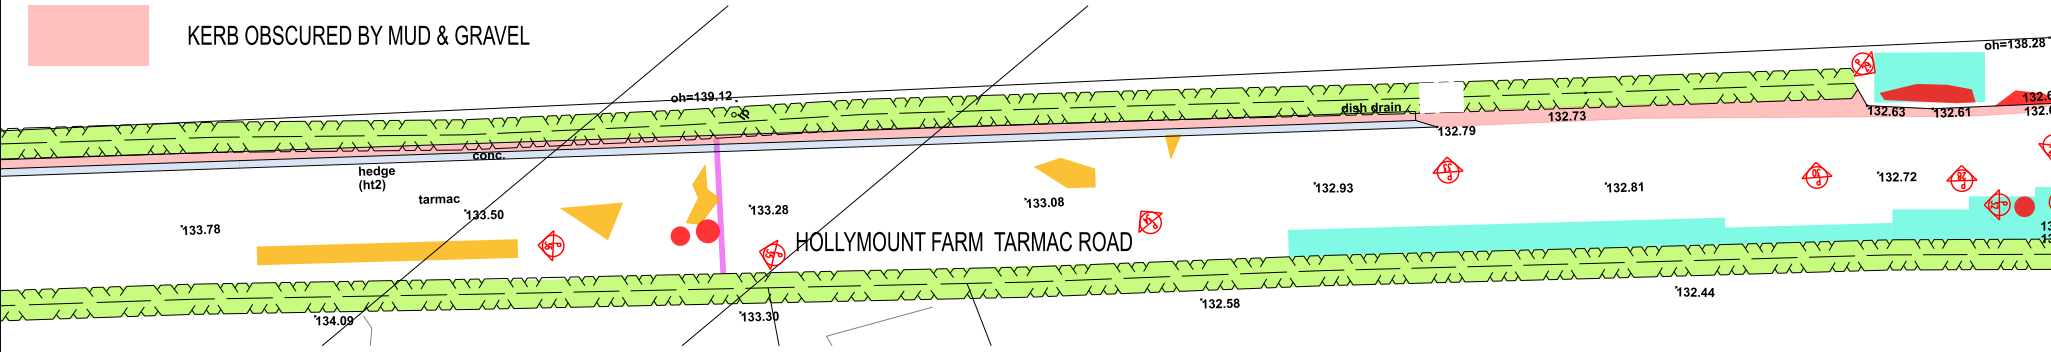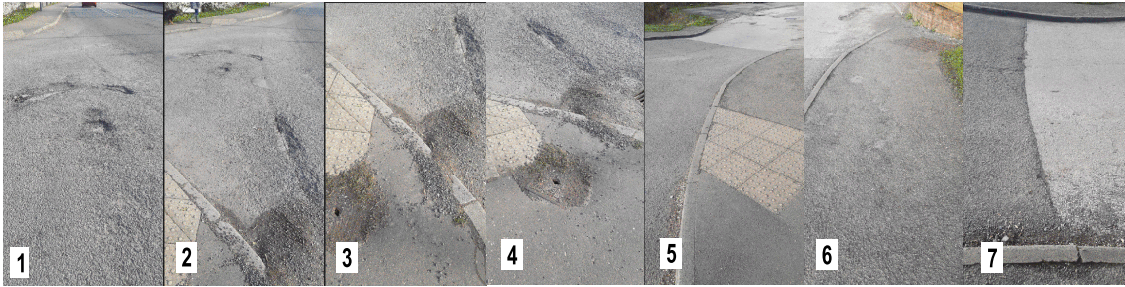

SCALE 1:250

 

REV. DATE NOTES INIT.

CLIENT / PROJECT
J.BUCKLEY PROPERTIES
HOLLYMOUNT FARM
GREENMOUNT

DRAWING TITLE
EXISTING SITE PLAN
HOLLYMOUNT LANE
DELAPIDATION SURVEY
SHEET 1

STATUS
PLANNING CONDITIONS

DATE
MAR 23

DRAWN
SSS

SCALE @ A3
1:250

PROJECT
NUMBER

PLAN /
BUILD

TYPE

NUMBER

REVISION
LETTER

DRAWING NO.
108

PLN

L

21

-

Site Location Plans
Sections

L
S

GA Plans
Details

P
D

Elevations
Prefix: Colour

E
C

HAWTHORN DESIGN PARTNERSHIP

HAWTHORN ESTATES LTD
LUMB, ROSSENDALE, BB4 9ND
T. 08453 900 444

E. design@hawthorn-estates.co.uk
www.hawthorn-estates.co.uk

