



Do not scale drawings. All dimensions to be verified on site before proceeding with the work. All dimensions given in millimetres unless stated otherwise. All drawings to be read in conjunction with other consultants' drawings and specifications.

revision	drawn	date
----------	-------	------

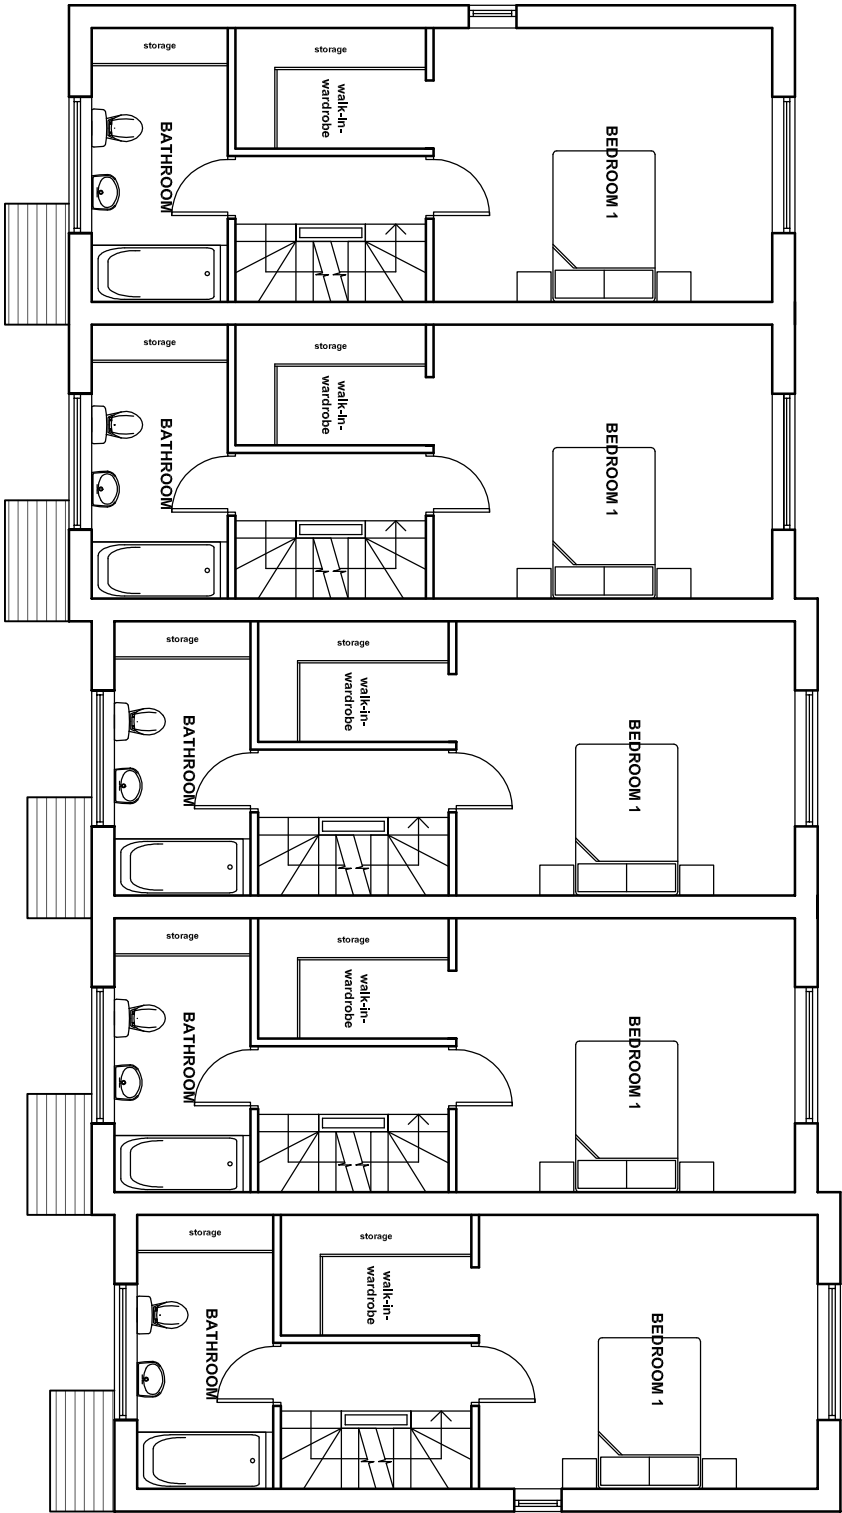

FIRST FLOOR PLAN

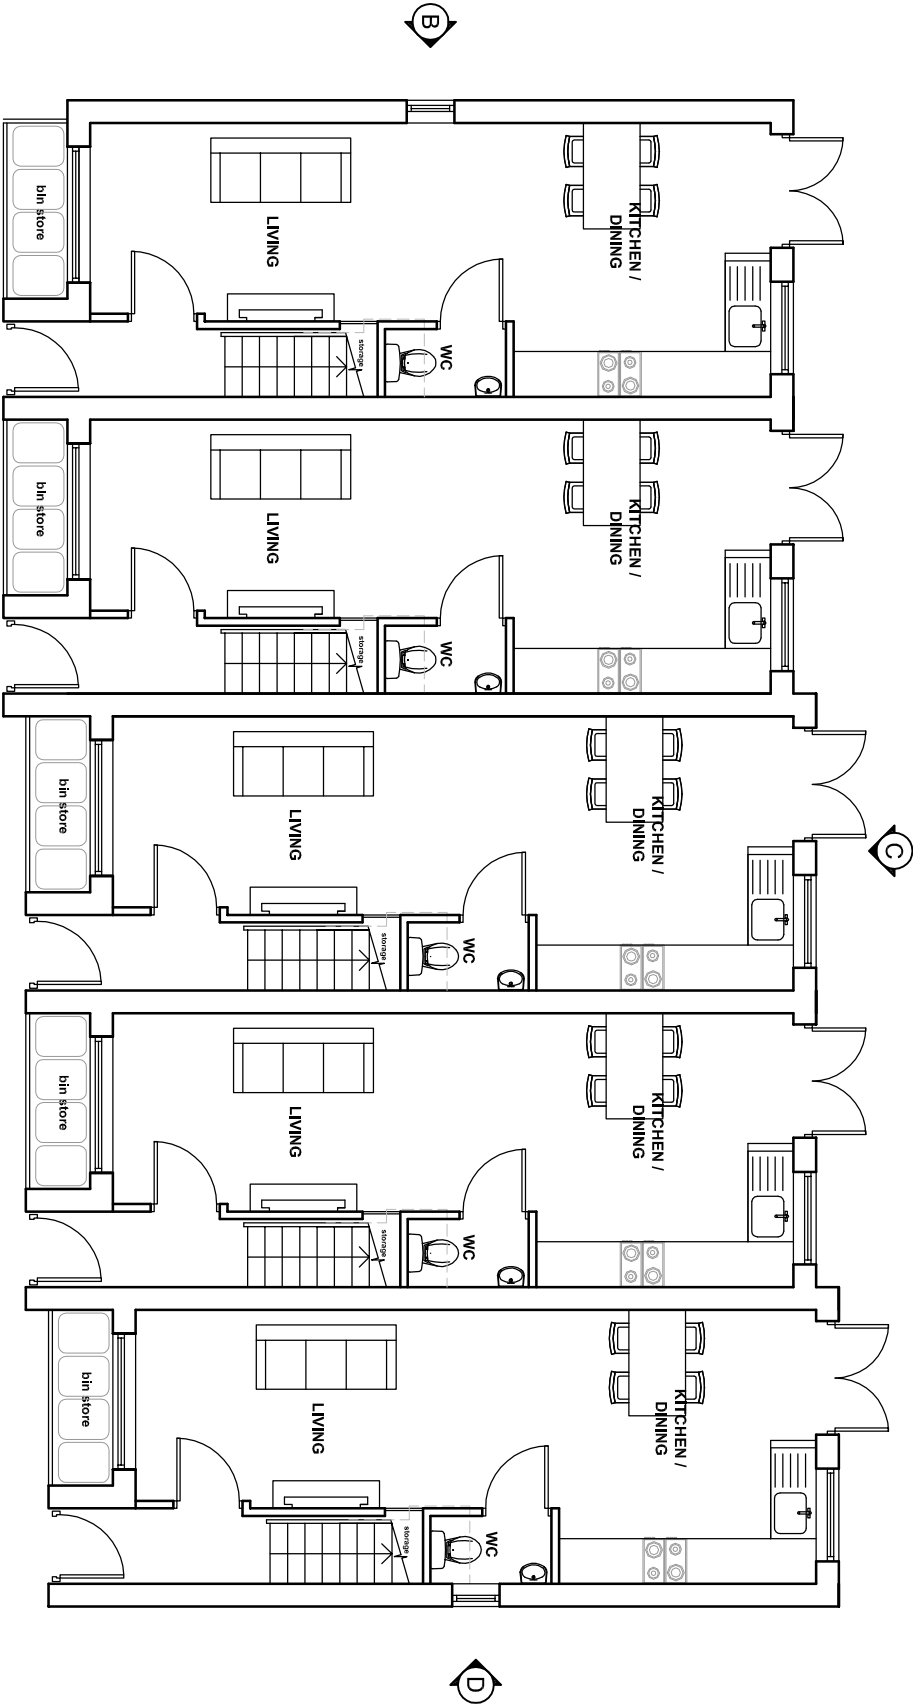

GROUND FLOOR PLAN

PLANNING

PROJECT TITLE: LAND TO SOUTH OF DEARDENS STREET, BURY. PROPOSED TOWNHOUSES TO VACANT LAND	PROJECT NO: 2411_02 REVISION: B
--	--

DRAWING TITLE: GROUND AND FIRST FLOOR PLANS	DRAWING NO: 010
---	--------------------

SCALE: 1:100@A3	DATE: 13.12.24	DRAWN BY:
--------------------	-------------------	-----------

pettifer architecture

tel: 0797369159
email: t.a@pettiferarchitecture.co.uk
www.pettiferarchitecture.co.uk