



Do not scale drawings. All dimensions to be verified on site before proceeding with the work. All dimensions given in millimetres unless stated otherwise. All drawings to be read in conjunction with other consultants' drawings and specifications.

revision	drawn	date
----------	-------	------

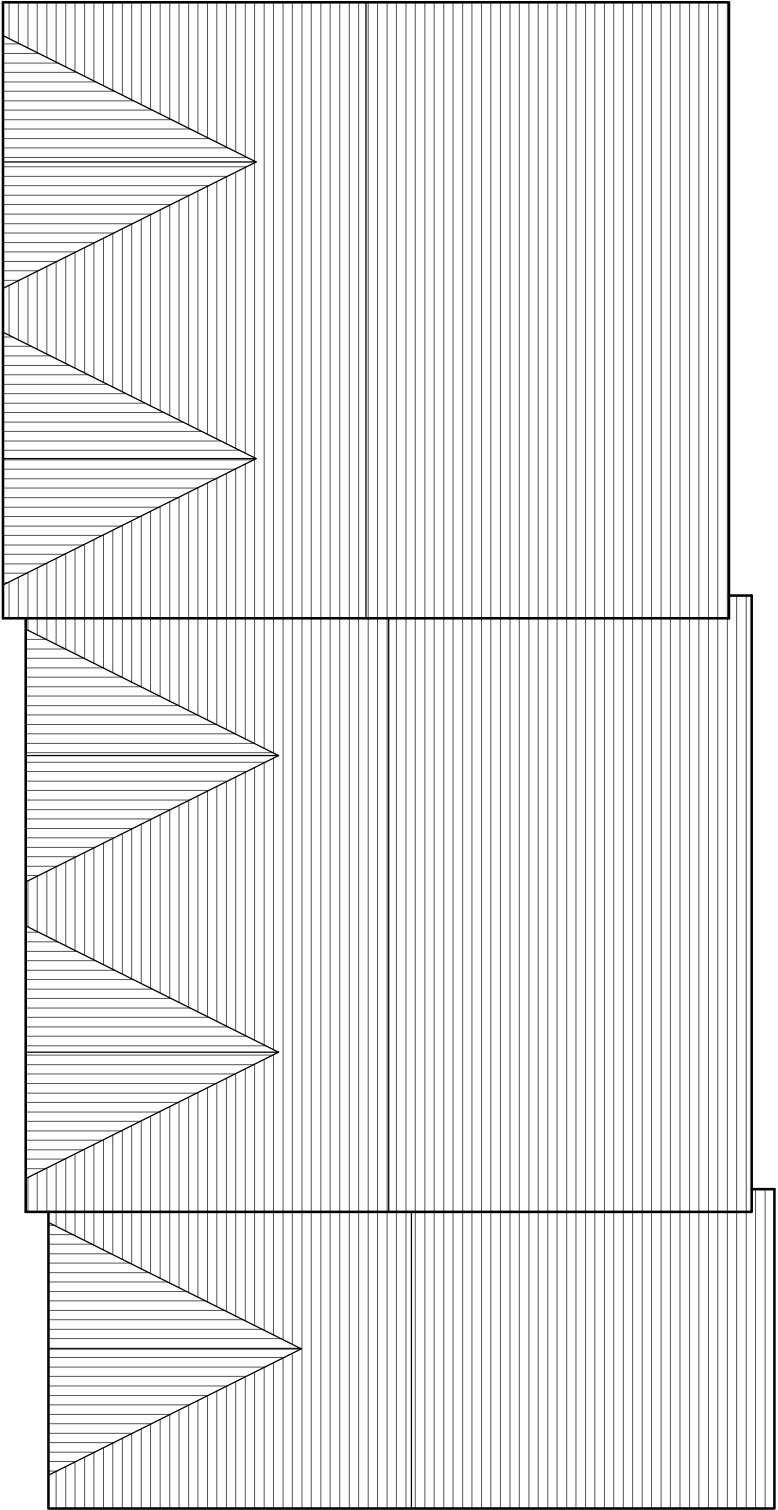

ROOF PLAN

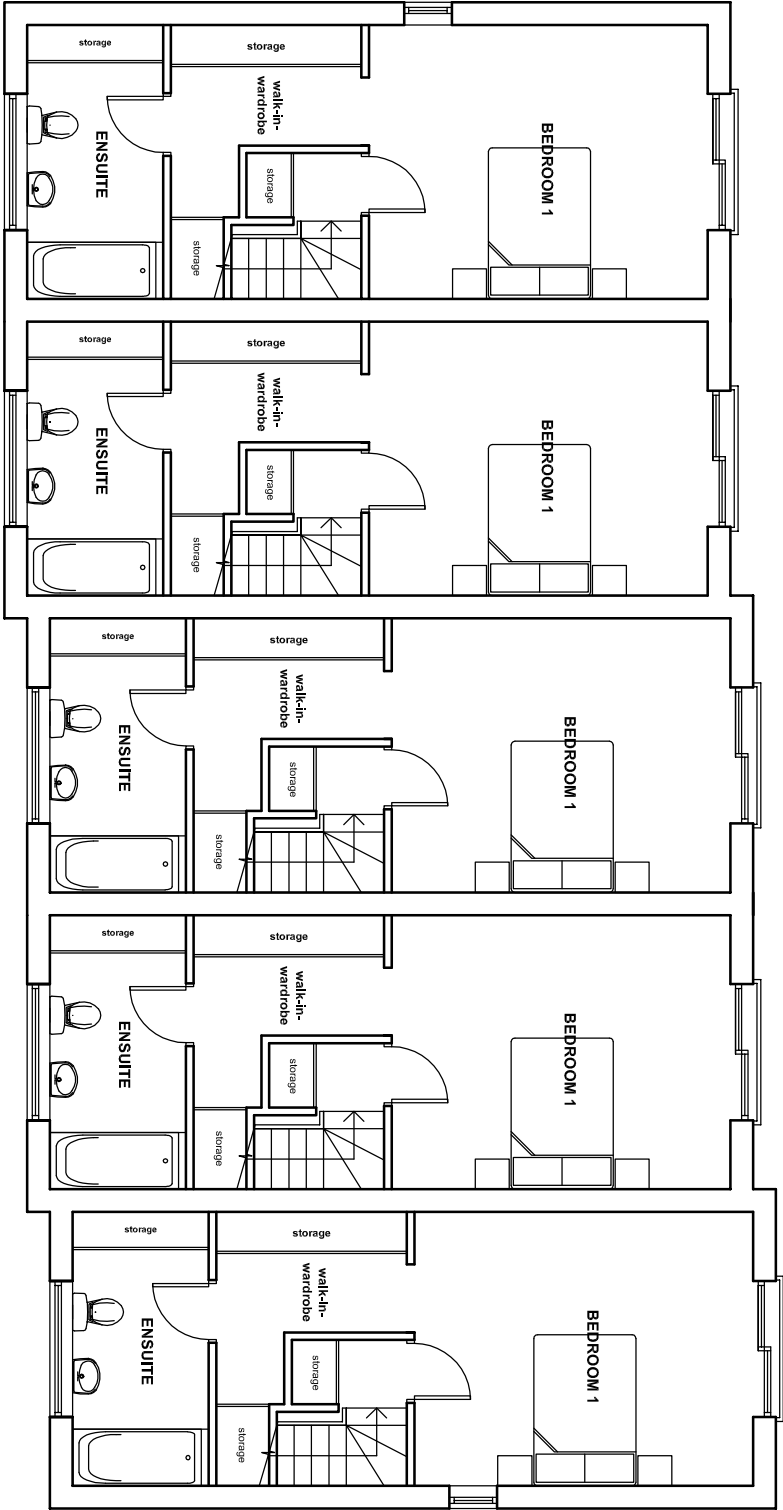

SECOND FLOOR PLAN

PLANNING

PROJECT TITLE:	PROJECT NO:
LAND TO SOUTH OF DEARDENS STREET, BURY. PROPOSED TOWNHOUSES TO VACANT LAND	2411_02
REVISION:	
B	

DRAWING TITLE:	DRAWING NO:
SECOND FLOOR AND ROOF PLANS	011

SCALE:	DATE:	DRAWN BY:
1:100@A3	13.12.24	

pettifer architecture

tel: 0797369159
email: t.a@pettiferarchitecture.co.uk
www.pettiferarchitecture.co.uk