




EXISTING GROUND FLOOR PLAN
SCALE 1:100

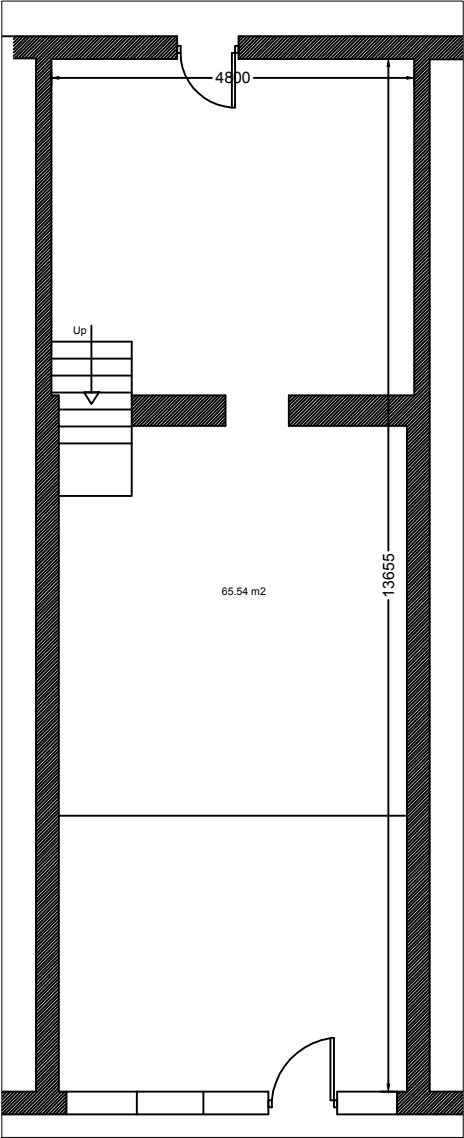


EXISTING FRONT ELEVATION
SCALE 1:100

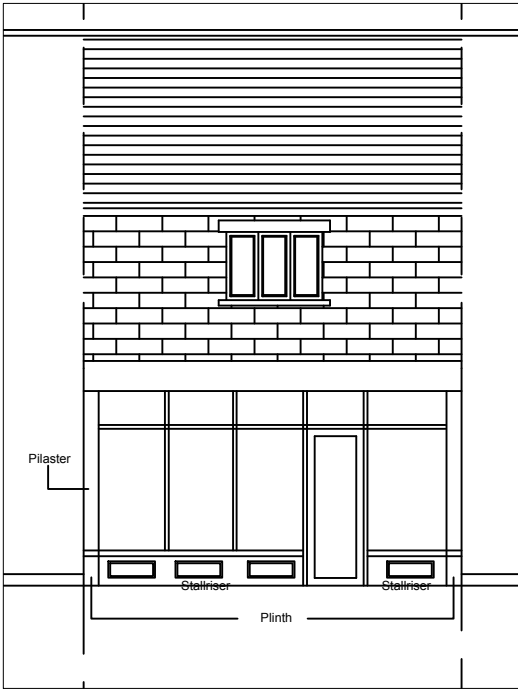

PROPOSED GROUND FLOOR PLAN
SCALE 1:100

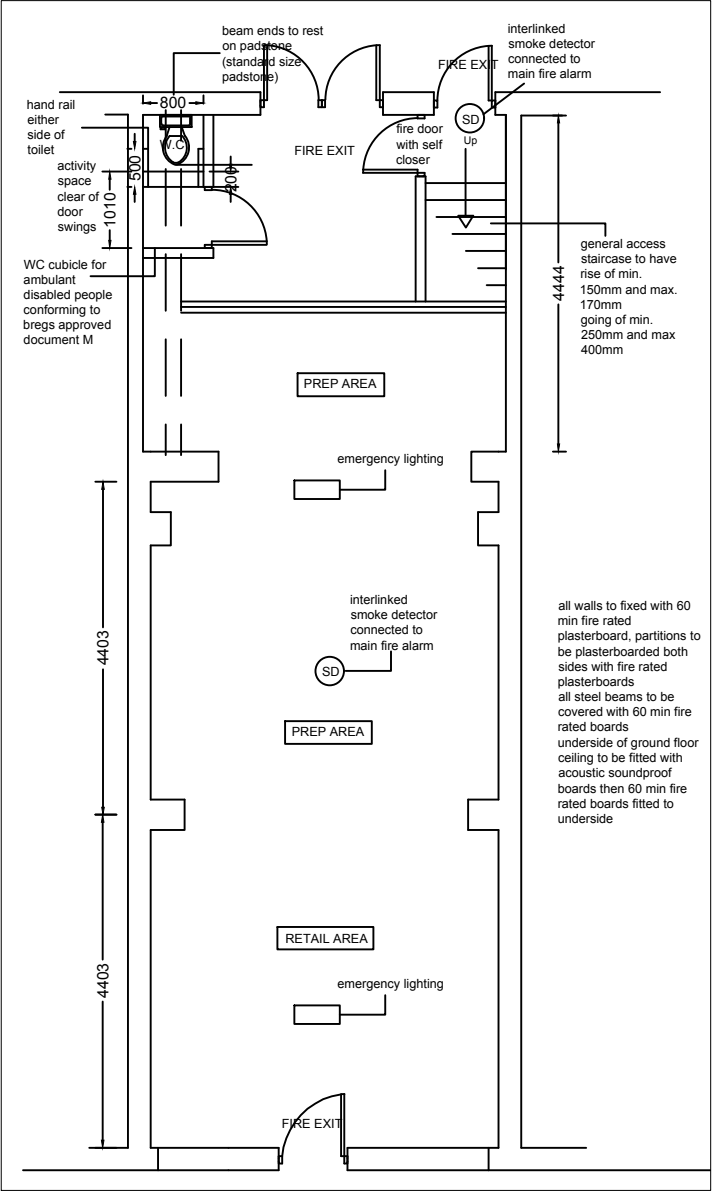

PROPOSED FRONT ELEVATION
SCALE 1:100

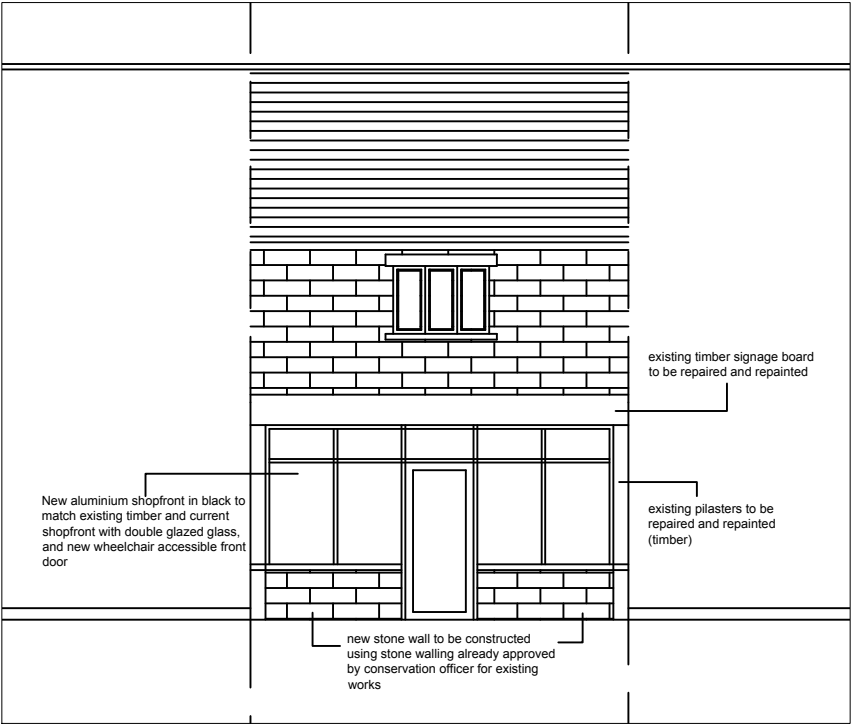

This drawing is the copyright of the ARCHITECTURAL CONSULTANT and no reproduction is allowed without prior permission. All Drawings must be checked and verified prior to commencement of work on site. All dimensions are in millimeters. Anyone using this drawing e.g. Contractor, Client, Supplier is to check all dimensions on site prior to carrying out work or ordering of materials. DO NOT SCALE FROM THIS DRAWING.			
DRAWING ISSUE: ☐ DRAFT PROPOSALS ☒ PLANNING APPROVAL ☐ BUILDING REGULATIONS ☐ TENDERING ☐ CONSTRUCTION	Drawing No. 0820/001	Client MR FAYAZ PATEL 44 BRIDGE STREET RAMSBOTTOM BL0 9AQ	Scale See DWG @A3
	Drawn By Z.S.	Project PROPOSED NEW SHOPFRONT	Revision A
	Checked By Z.S.	Drawing Title EXISTING & PROPOSED PLANS & ELEVATIONS	Date
	Email: zahirsufi@gmail.com		Tel: 07745056733