



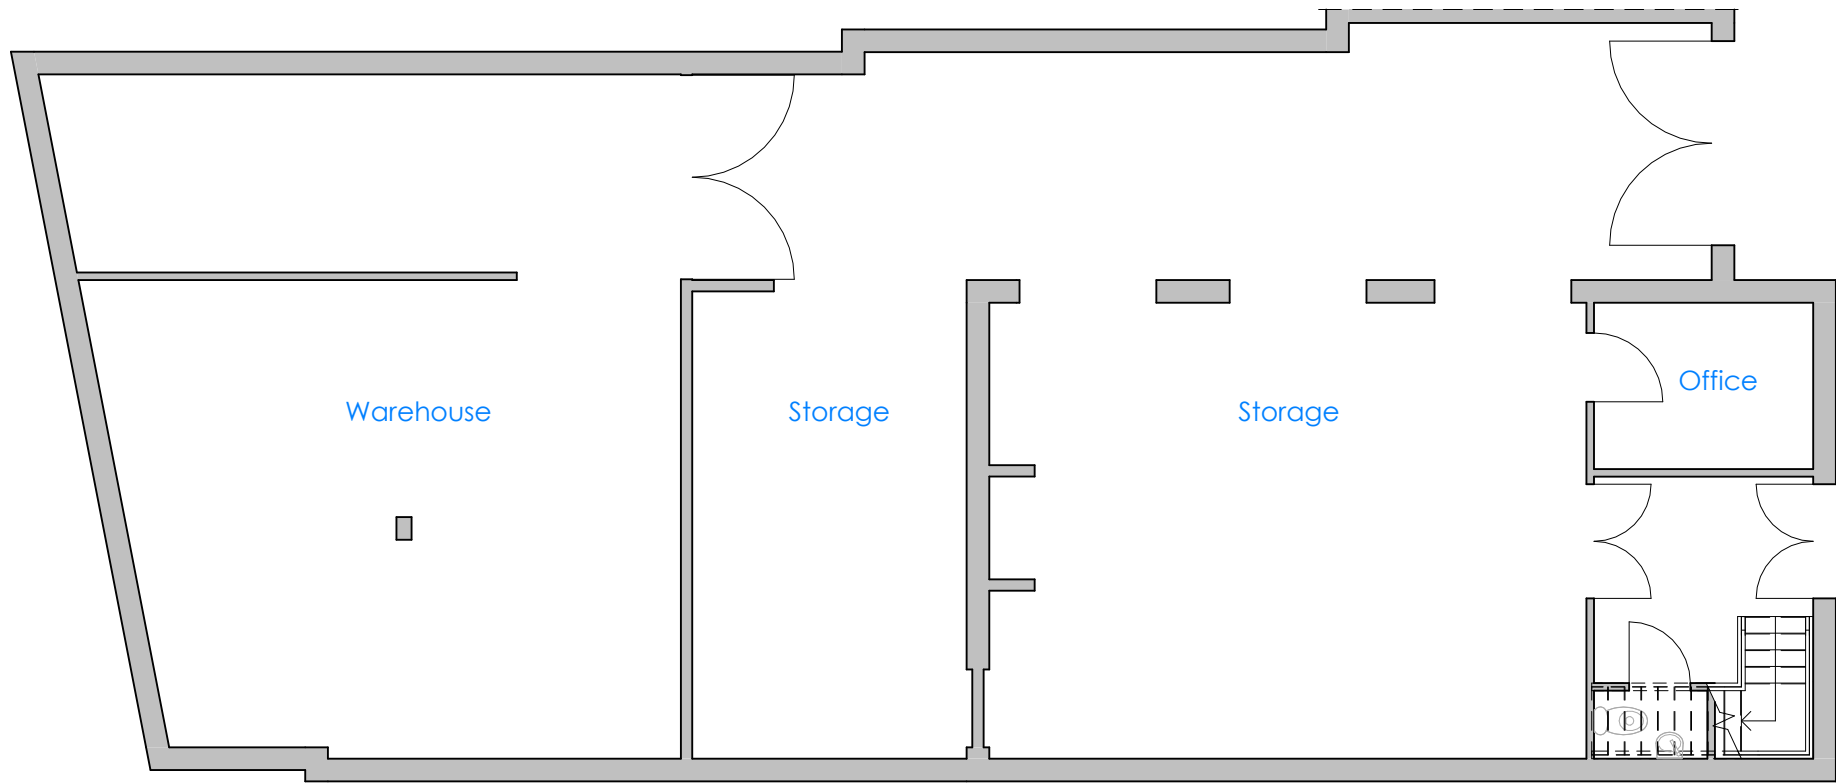

1 **Ground Floor**
1 : 100

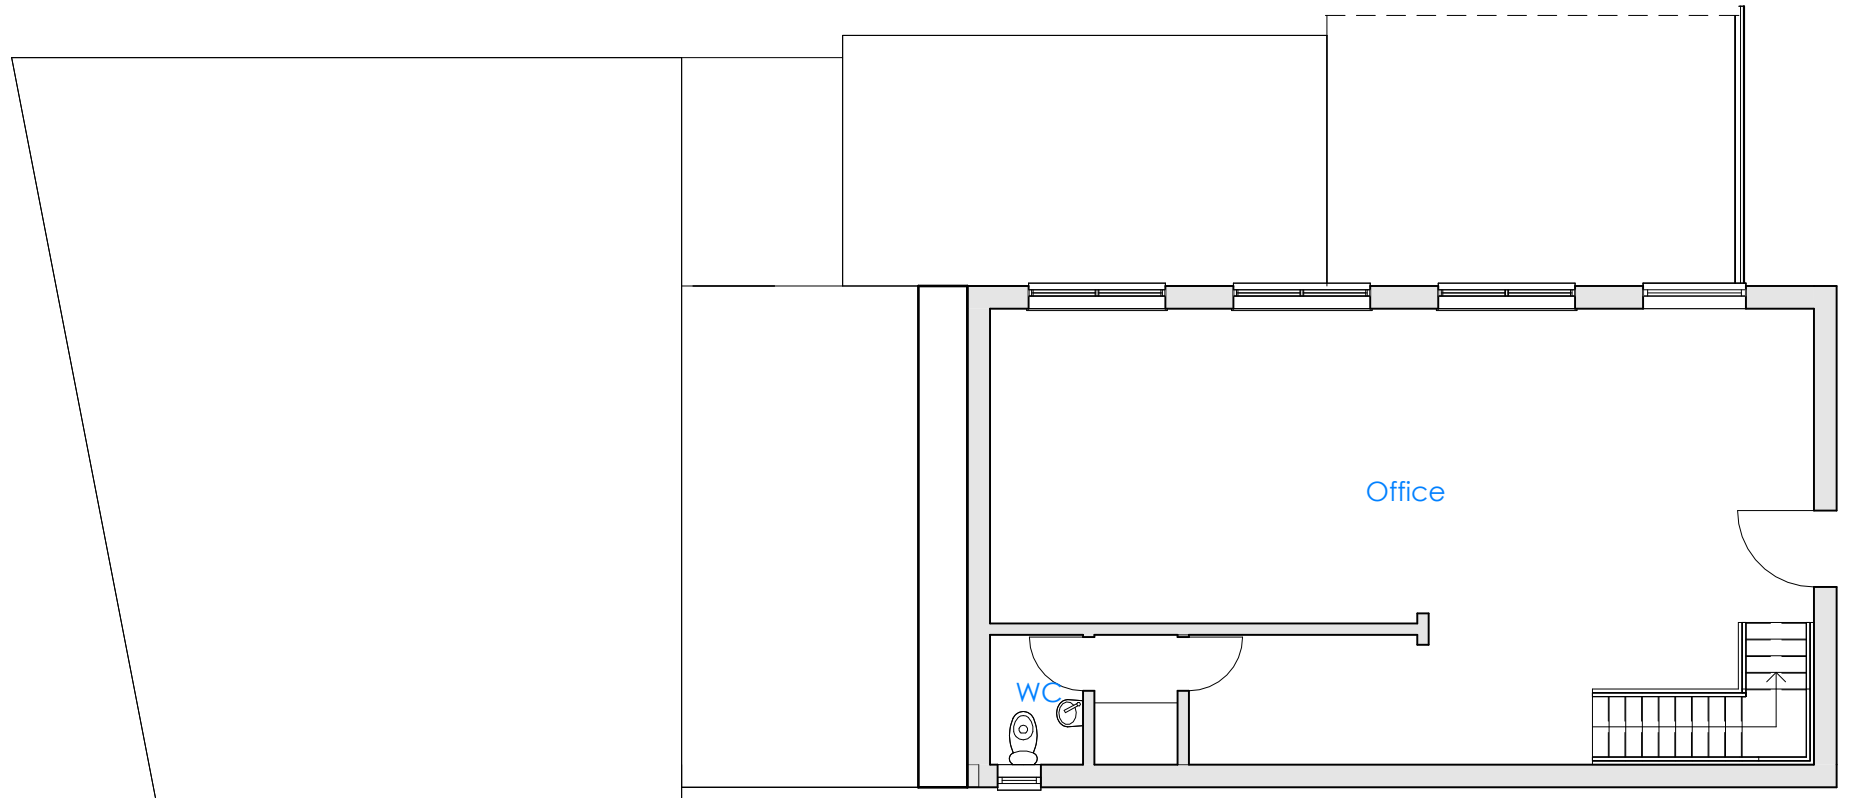

2 **First Floor**
1 : 100



CLIENT:

Anthony Hauserman

DIOGEL

Your Home, Your Safe Place, Your World
adam@diogelarchitecture.co.uk / +44 (0)1248 800 321

REV

DESCRIPTION

DATE

6 Paradise Street
BL0 9BS
Existing Plans

REVISION




SCALE: 1 : 100

DRAWN: BA


JOB / DRAWING No.

1265-02-03-01

© Copyright Diogel Architecture. All dimensions to be checked and verified on site. This drawing is to be read in conjunction with all other relevant drawings and specifications. Any discrepancies in the drawings are to be reported immediately to Diogel Architecture. This drawing is not to be used for construction or sales purposes unless marked 'issued for construction'.
Dimensions and area schedules are subject to change.

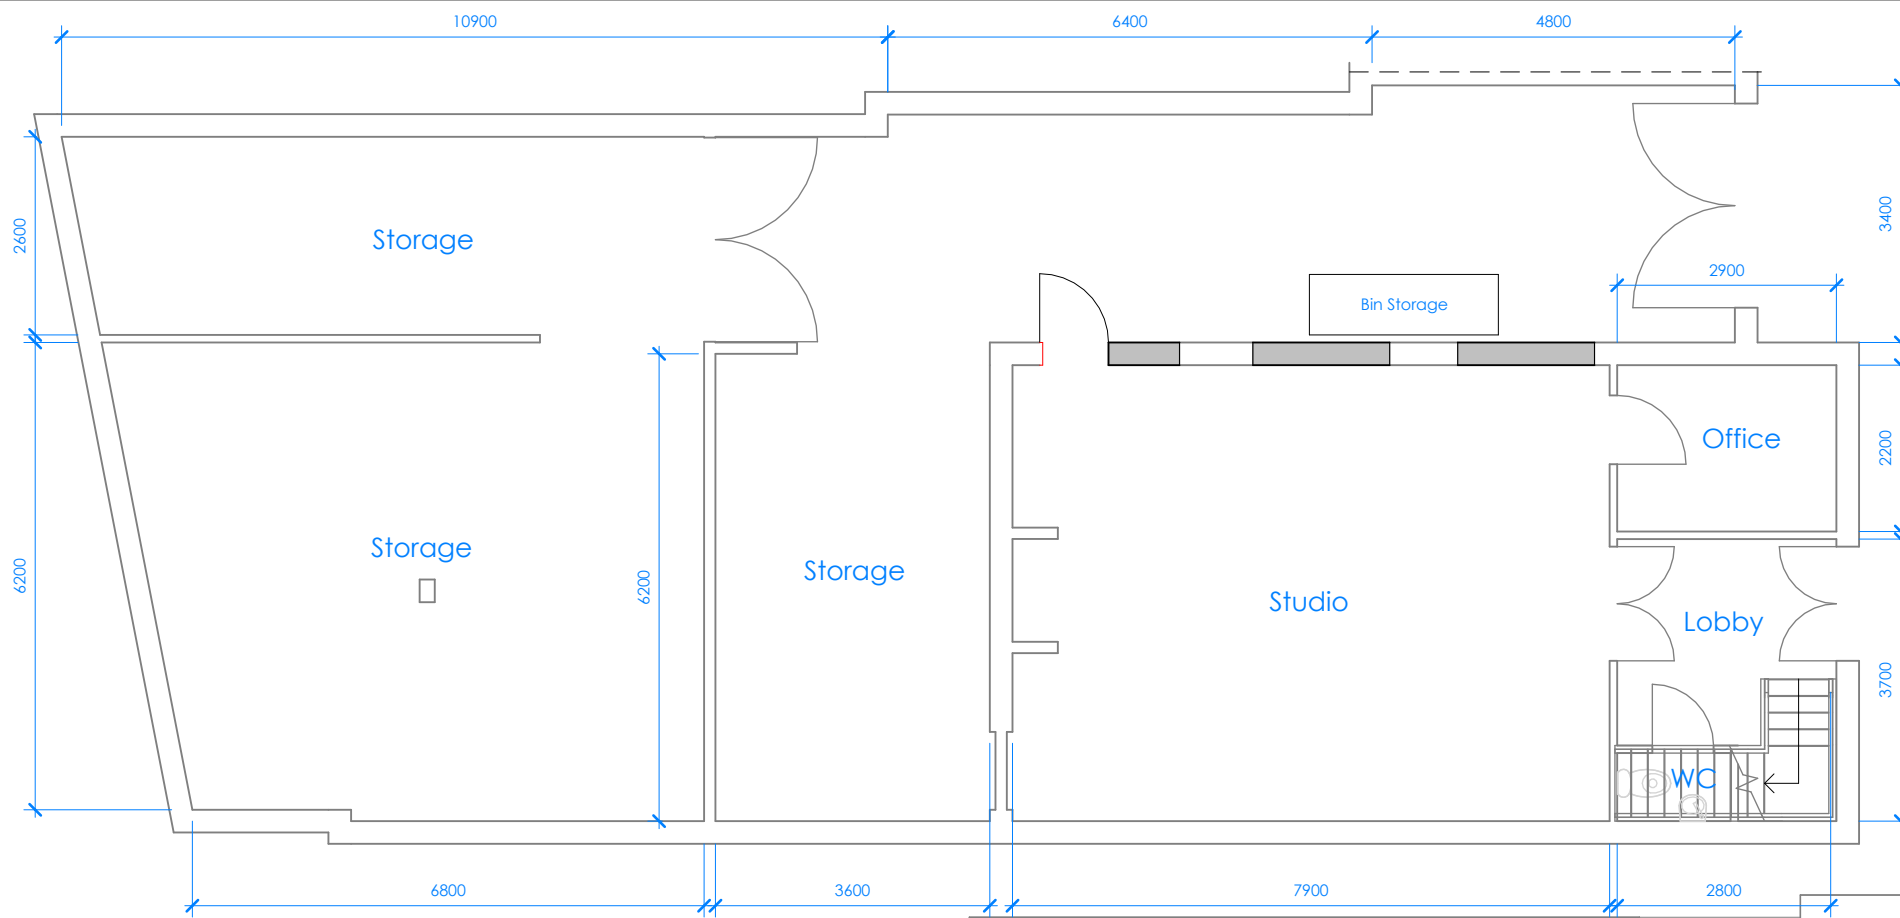

1 Ground Floor
1 : 100

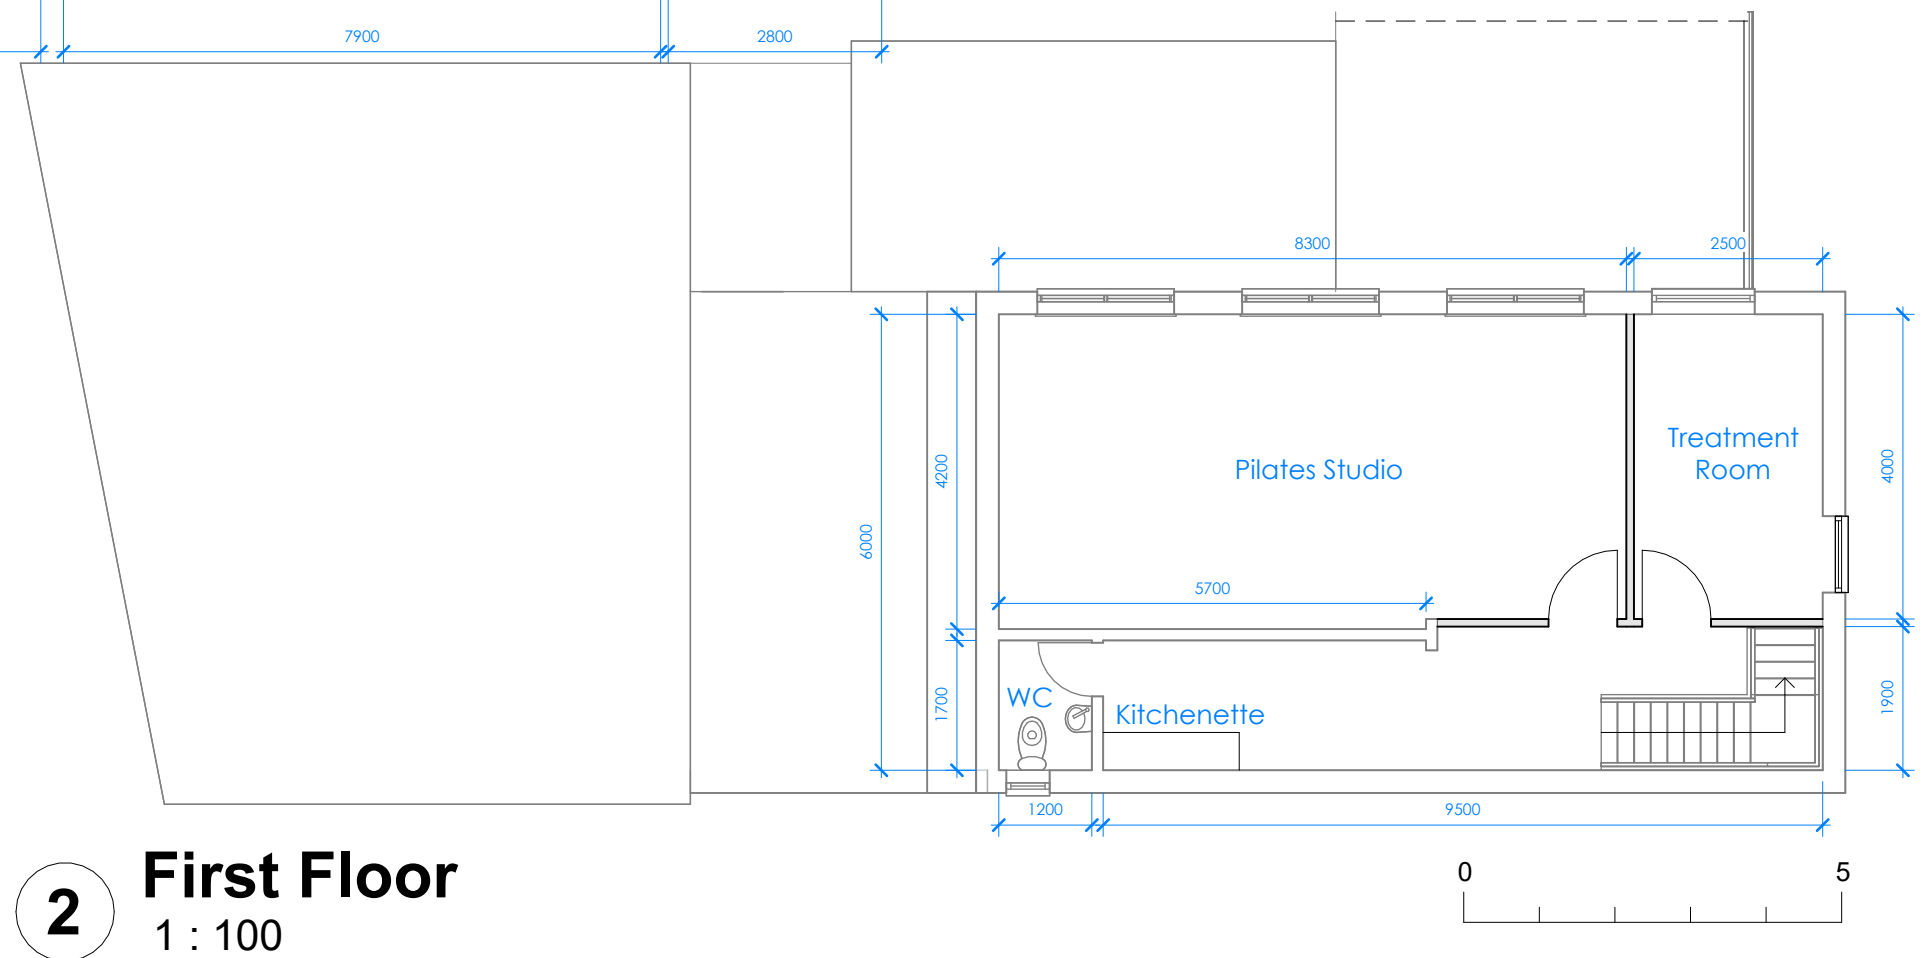

2 First Floor
1 : 100



CLIENT:

Anthony Hauserman

© Copyright Diogel Architecture. All dimensions to be checked and verified on site. This drawing is to be read in conjunction with all other relevant drawings and specifications. Any discrepancies in the drawings are to be reported immediately to Diogel Architecture. This drawing is not to be used for construction or sales purposes unless marked 'issued for construction'.

Dimensions and area schedules are subject to change.

DIOGEL

Your Home, Your Safe Place, Your World
adam@diogelarchitecture.co.uk / +44 (0)1248 800 321

REV

DESCRIPTION

DATE

A
B

Retention of Ground Floor Timber Doors
Annotation of proposed floor plan

17/08/24
23/08/24

6 Paradise Street
BL0 9BS
Proposed Plans

REVISION

B

SCALE: 1 : 100

DRAWN: BA

JOB / DRAWING No.

1265-02-03-02