




revision notes		
rev	date	description
01:	11/11/24	original issue
02:	03.07.25	jm extension size increased. bathroom removed, utility added
03:	28.08.25	jm extension size and internal layout amended

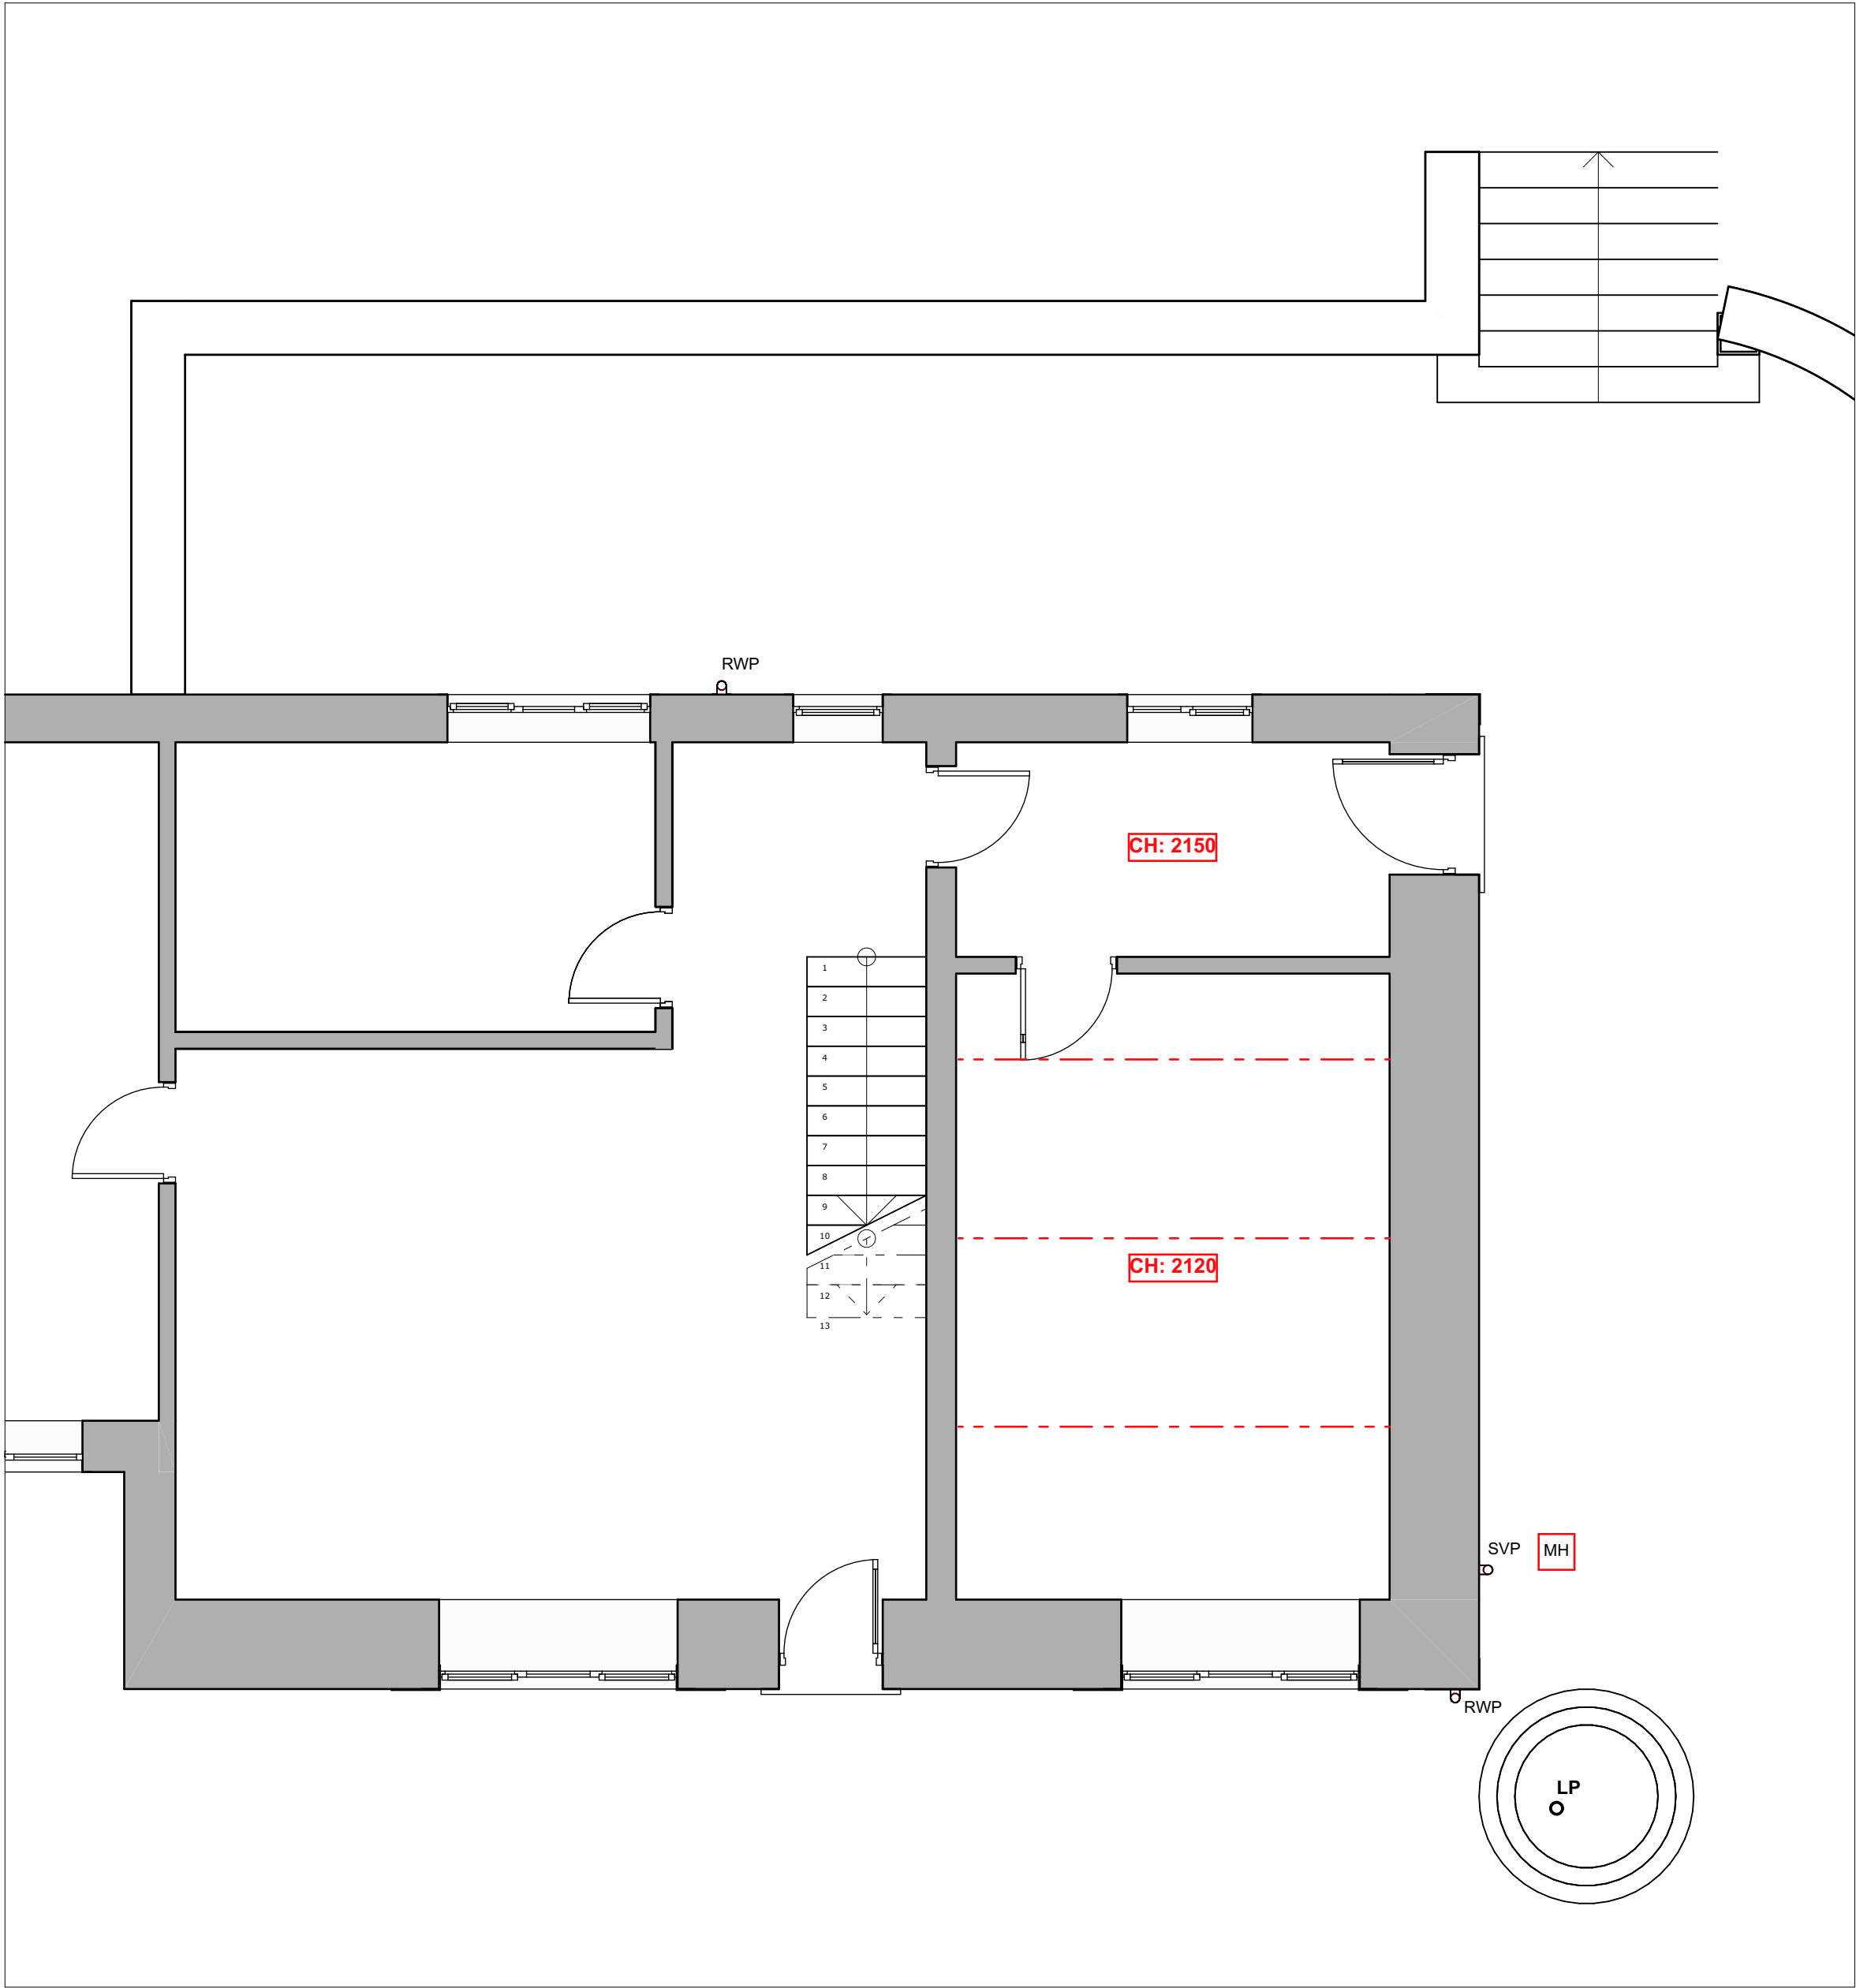

Existing ground floor plan 1:50 @ A1

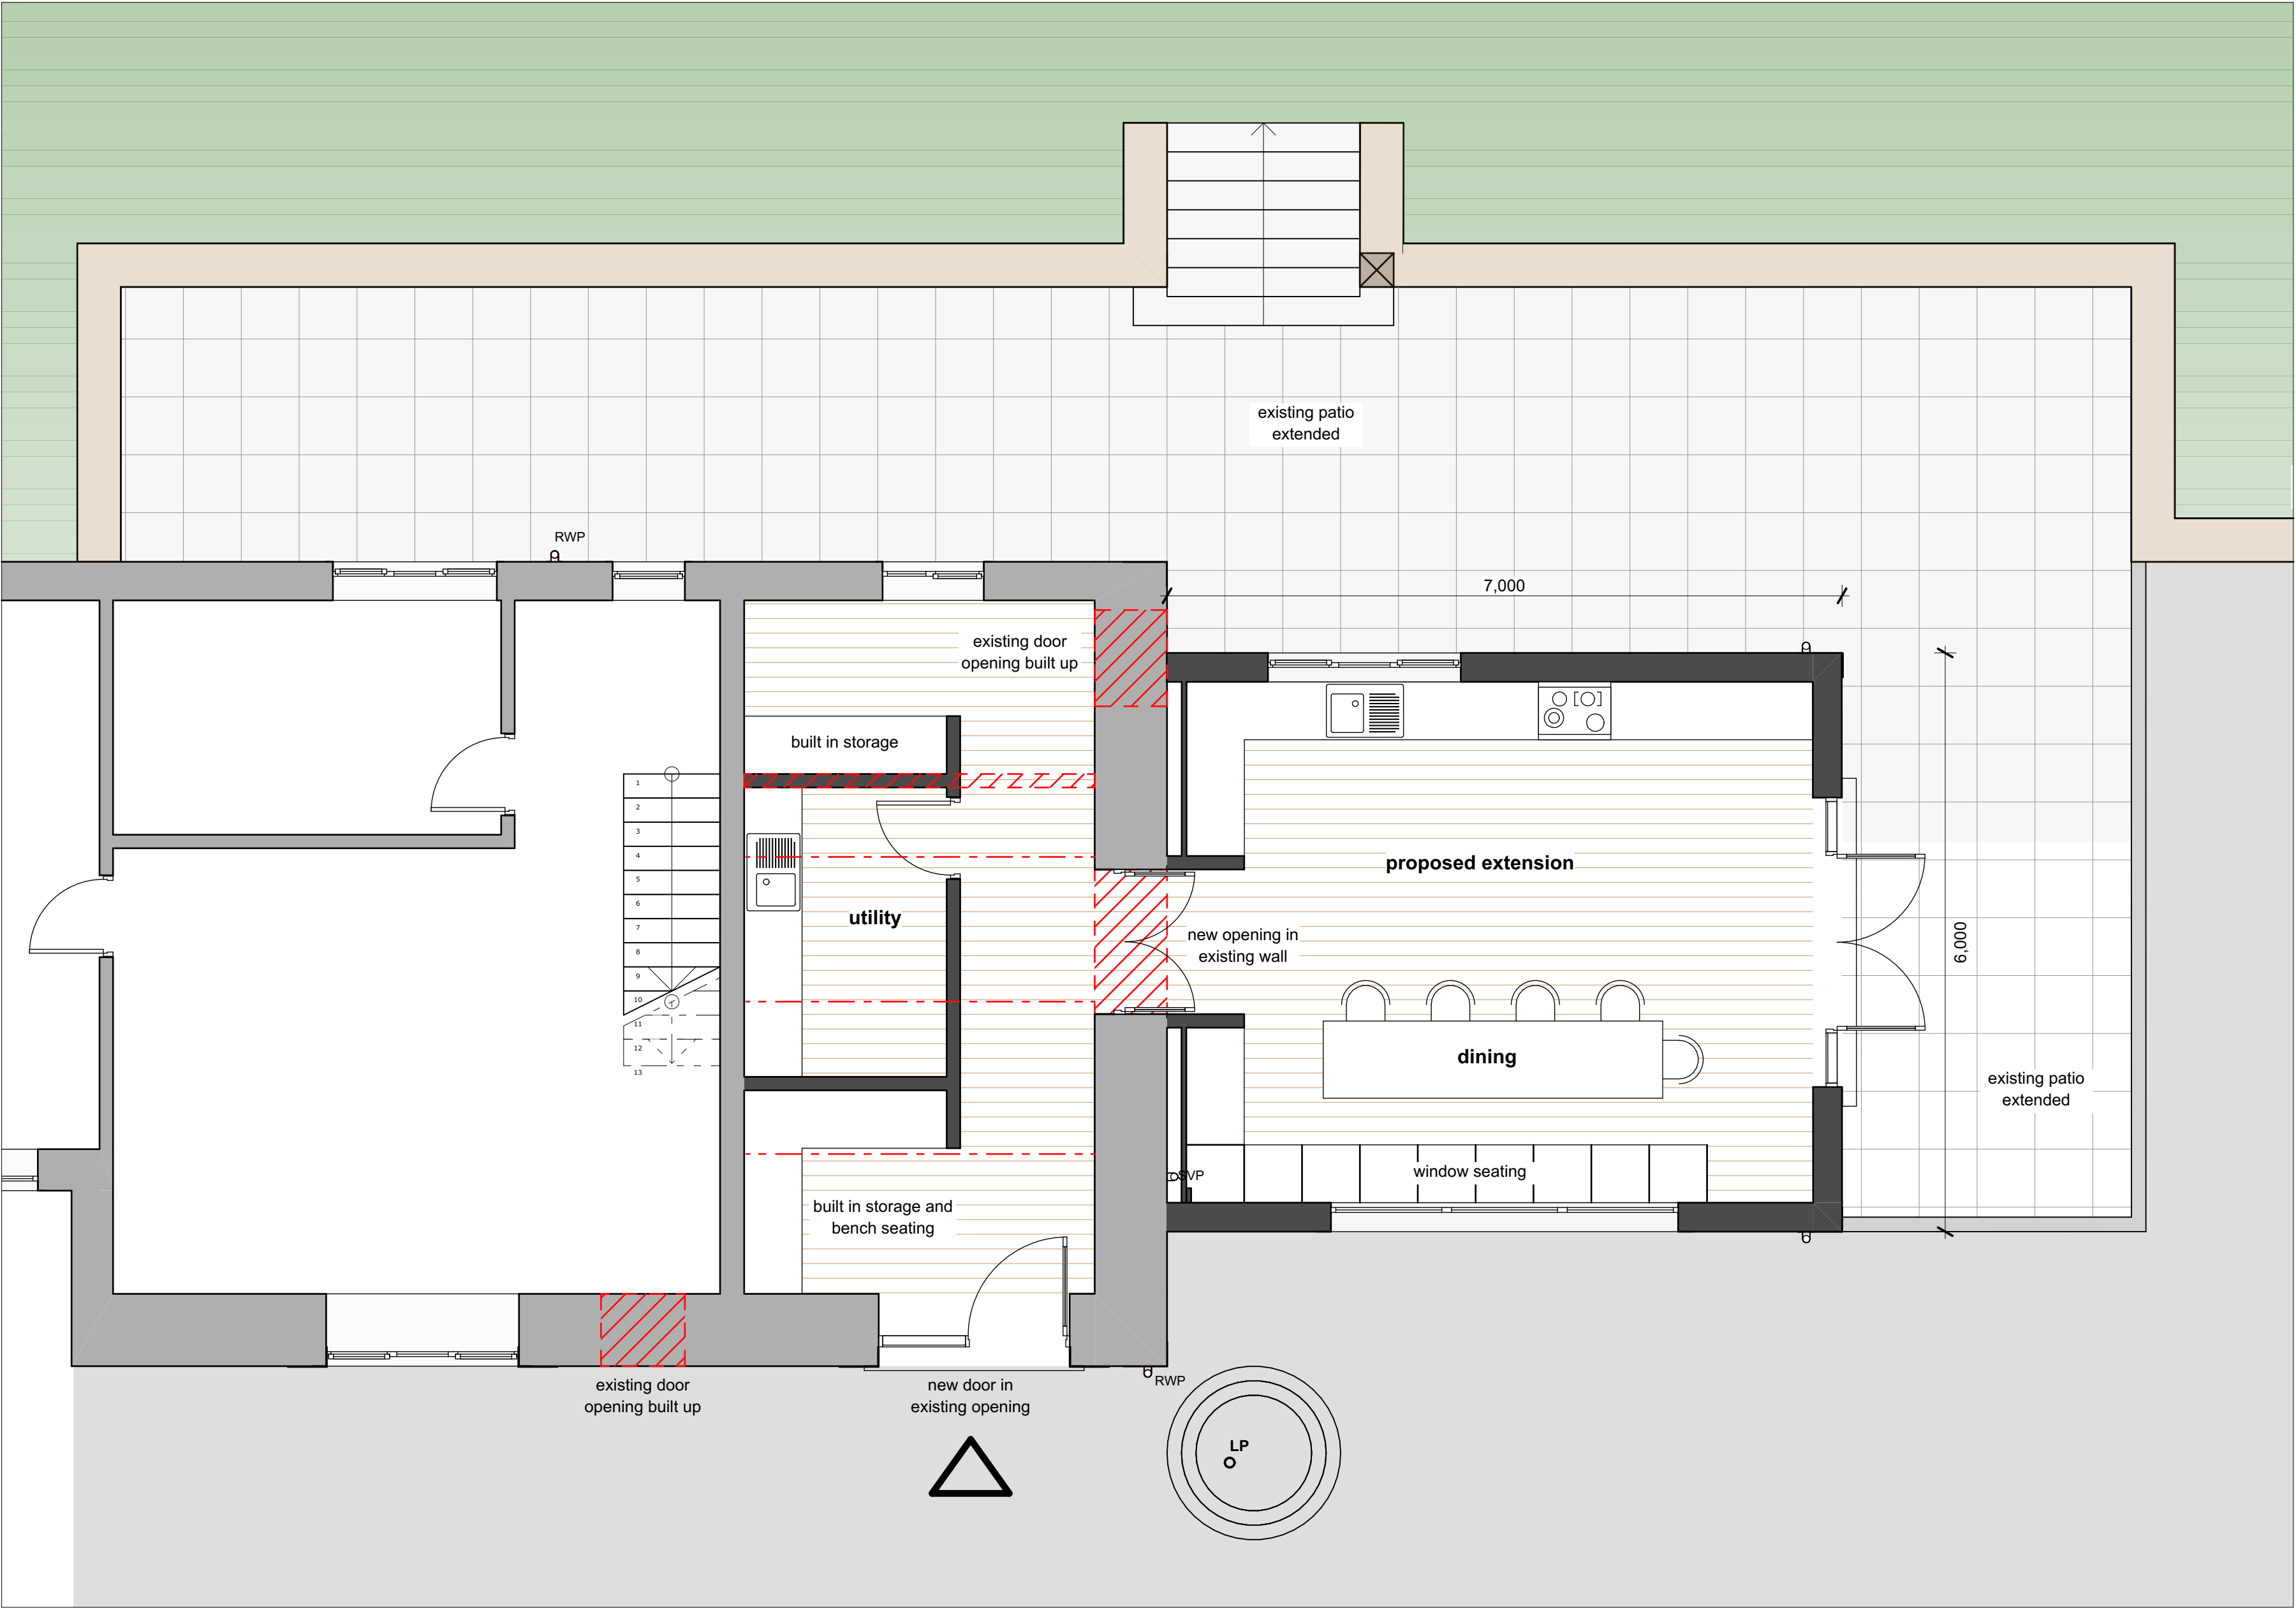

Proposed ground floor plan 1:50 @ A1

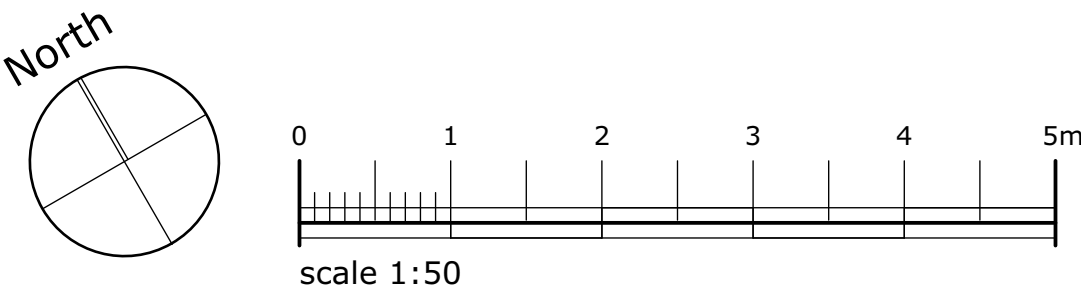

Barrowclough Architects Ltd

architectureinteriorsmasterplanning

www.barrowclough-architects.com

client:

client

project:

anthony fold - extension

bury old road, bury, postcode

sheet:

existing & proposed plan - OPT 2

drawing no:

25.140.00-CDP-00-DR-A-2002

P03

scale:

1:50 @ A1

status:

WIP

date:

28/06/25

drawn by:

JL