


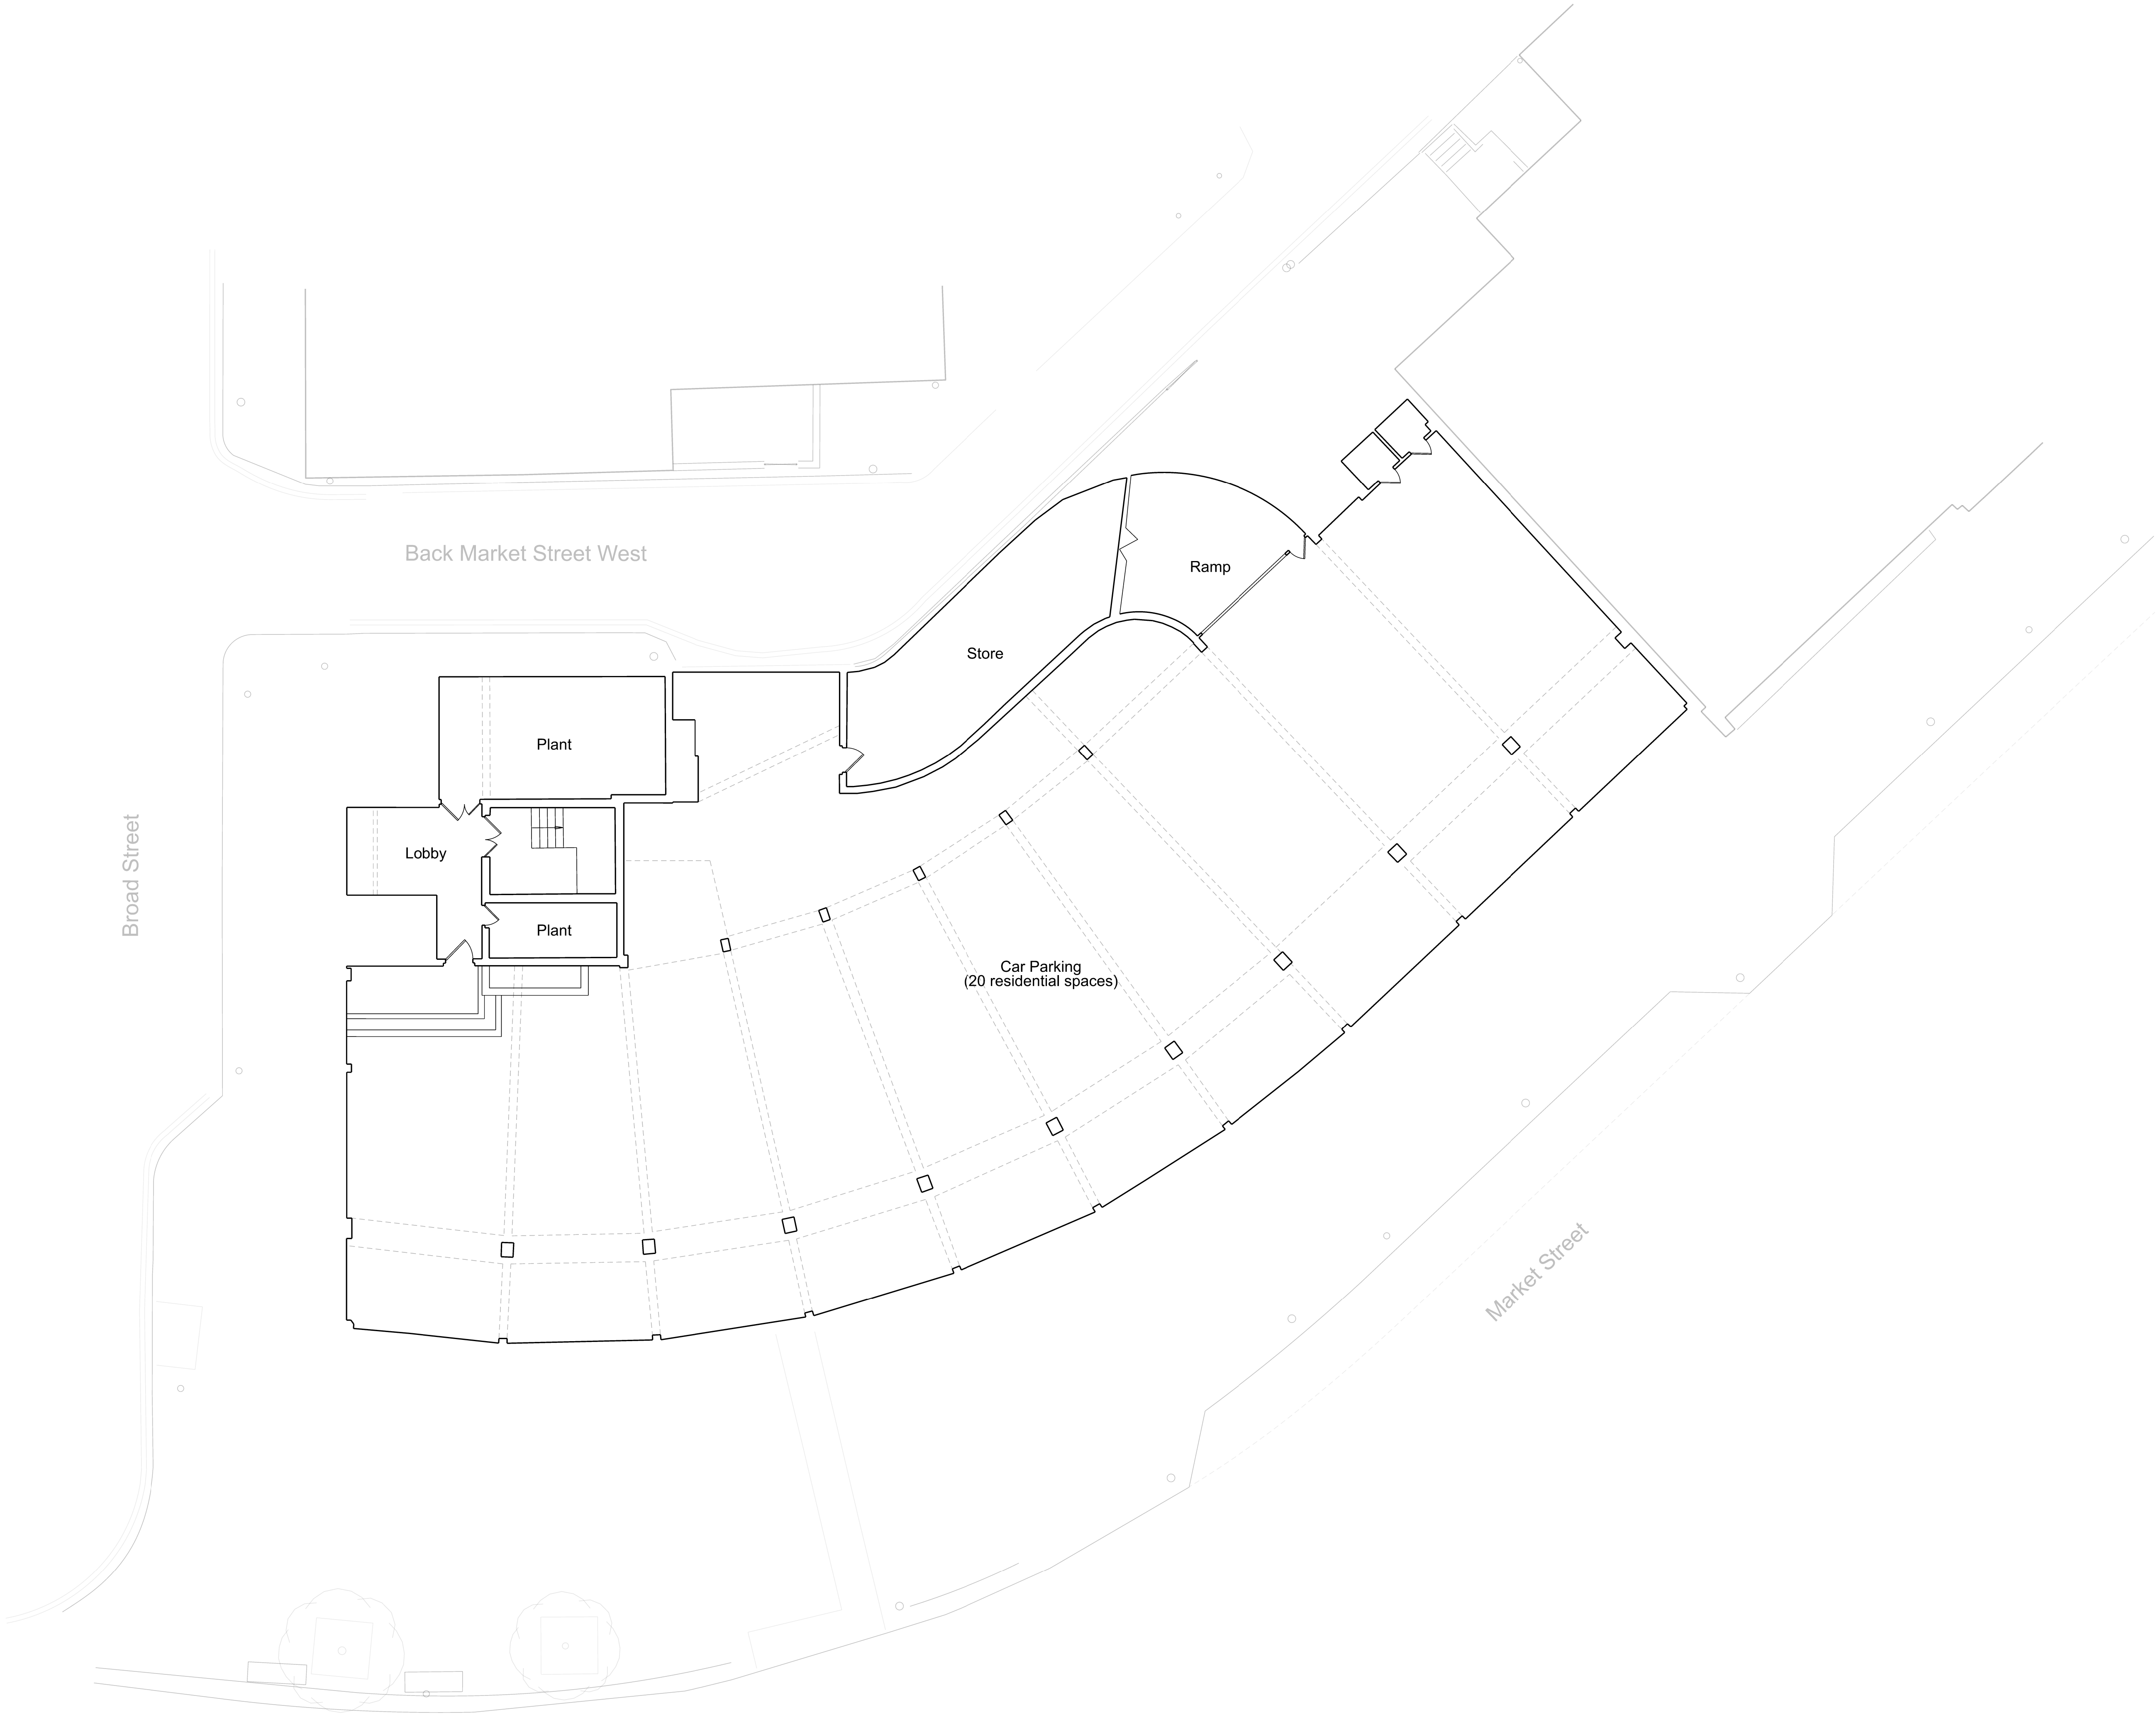


Notes:
Do not scale from this drawing.
All dimensions are in millimetres unless otherwise noted.
All dimensions to be checked on site before proceeding with work.
All omissions and discrepancies to be reported in writing to Project 3 Architects Ltd.
Areas indicated on this drawing are approximate and indicative only.
© Project 3 Architects Limited Registered in England & Wales Number 08021795.

Key

- existing retail unit
- 1 bed 1 person apartment total: 20 no.
- 2 bed 3 person apartment total: 1 no.
- 1 bed 2 person duplex total: 1 no.
- 2 bed 3 person duplex total: 6 no.
- total units: 28 no.

P02	29/09/25	Issued for planning	CS
P01	17/09/25	Issued for planning	CS
Rev:	Date:	Description:	By:

 

PROJECT3
architects

westgate house
44 hale road
altrincham
WA14 2EX
0161 233 0575
mail@project3architects.com
www.project3architects.com

Project:
Lester House
Bury
Title:
Proposed Basement Floor Plan
Status: PLANNING
Drawing Number: 0862-P3A-XX-XX-DR-A-05121
Scale @ ISO A1: 1:100
Revision: P02