




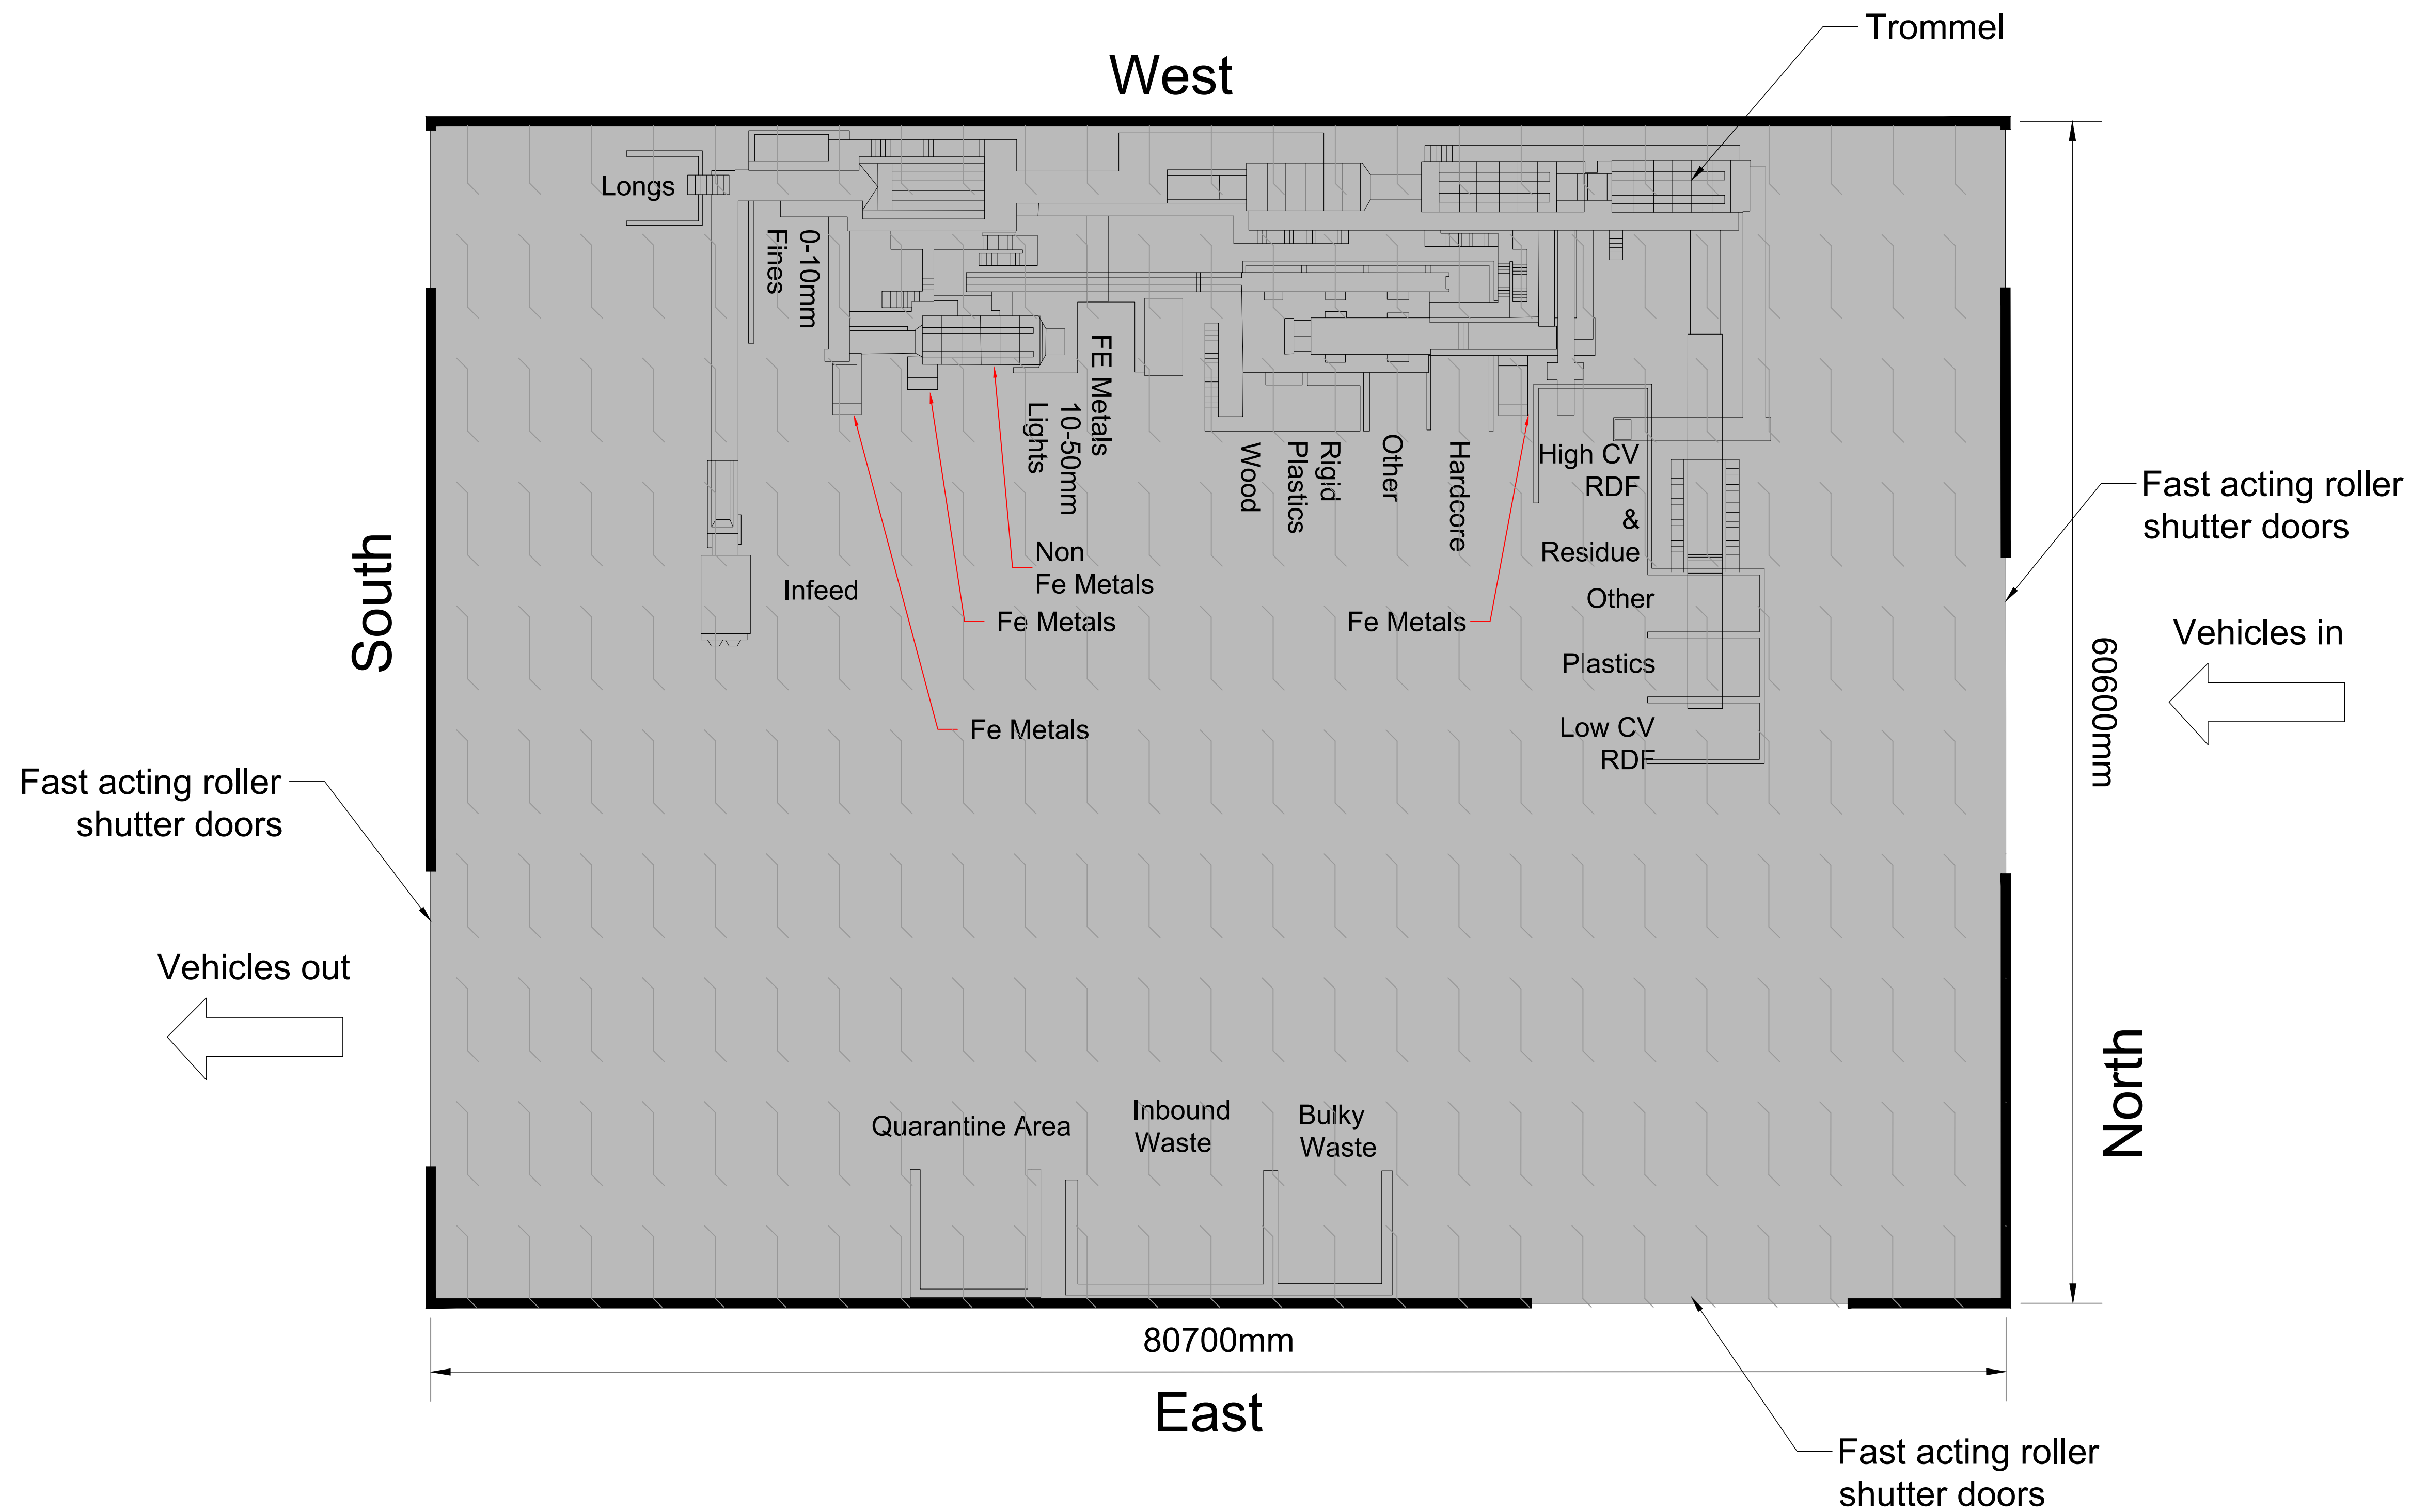

- Notes
1. Survey information provided by Valencia Waste Management Ltd.
 2. All levels in metres Above Ordnance Datum Newlyn.
 3. Do not scale from this drawing.
 4. Any anomalies on this drawing should be brought to the attention of Egniol Consulting Ltd.
 5. MRF Building Paint Code '8512829'.

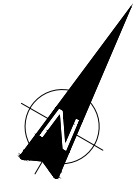

A	Added annotative text	LE	GR	GR	10.01.25
Rev	Modification	By	Chk	App	Date

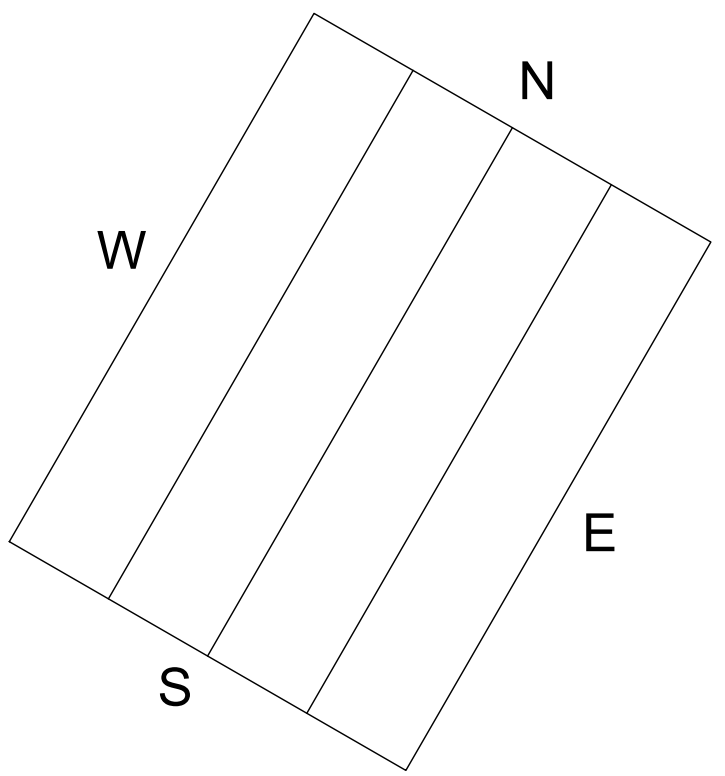

Egniol Consulting Limited
Unit 7, Llys Onnen, Ffordd y Llyn
Parc Menai, Bangor,
LL57 4DF
Telephone: 01248 355996
Email: info@egniol.com

Valencia Waste Management Ltd

Pilsworth Landfill Site

MRF Building Floor Plan

Drawn by	Checked by	Approved by
LE	GOJR	PD
Date	Date	Date
31.10.2024	31.10.2024	31.10.2024
Status	Scale @ A1	
Final	1:200	

Drawing Number	Revision
ECL.9595.D01.009	A