
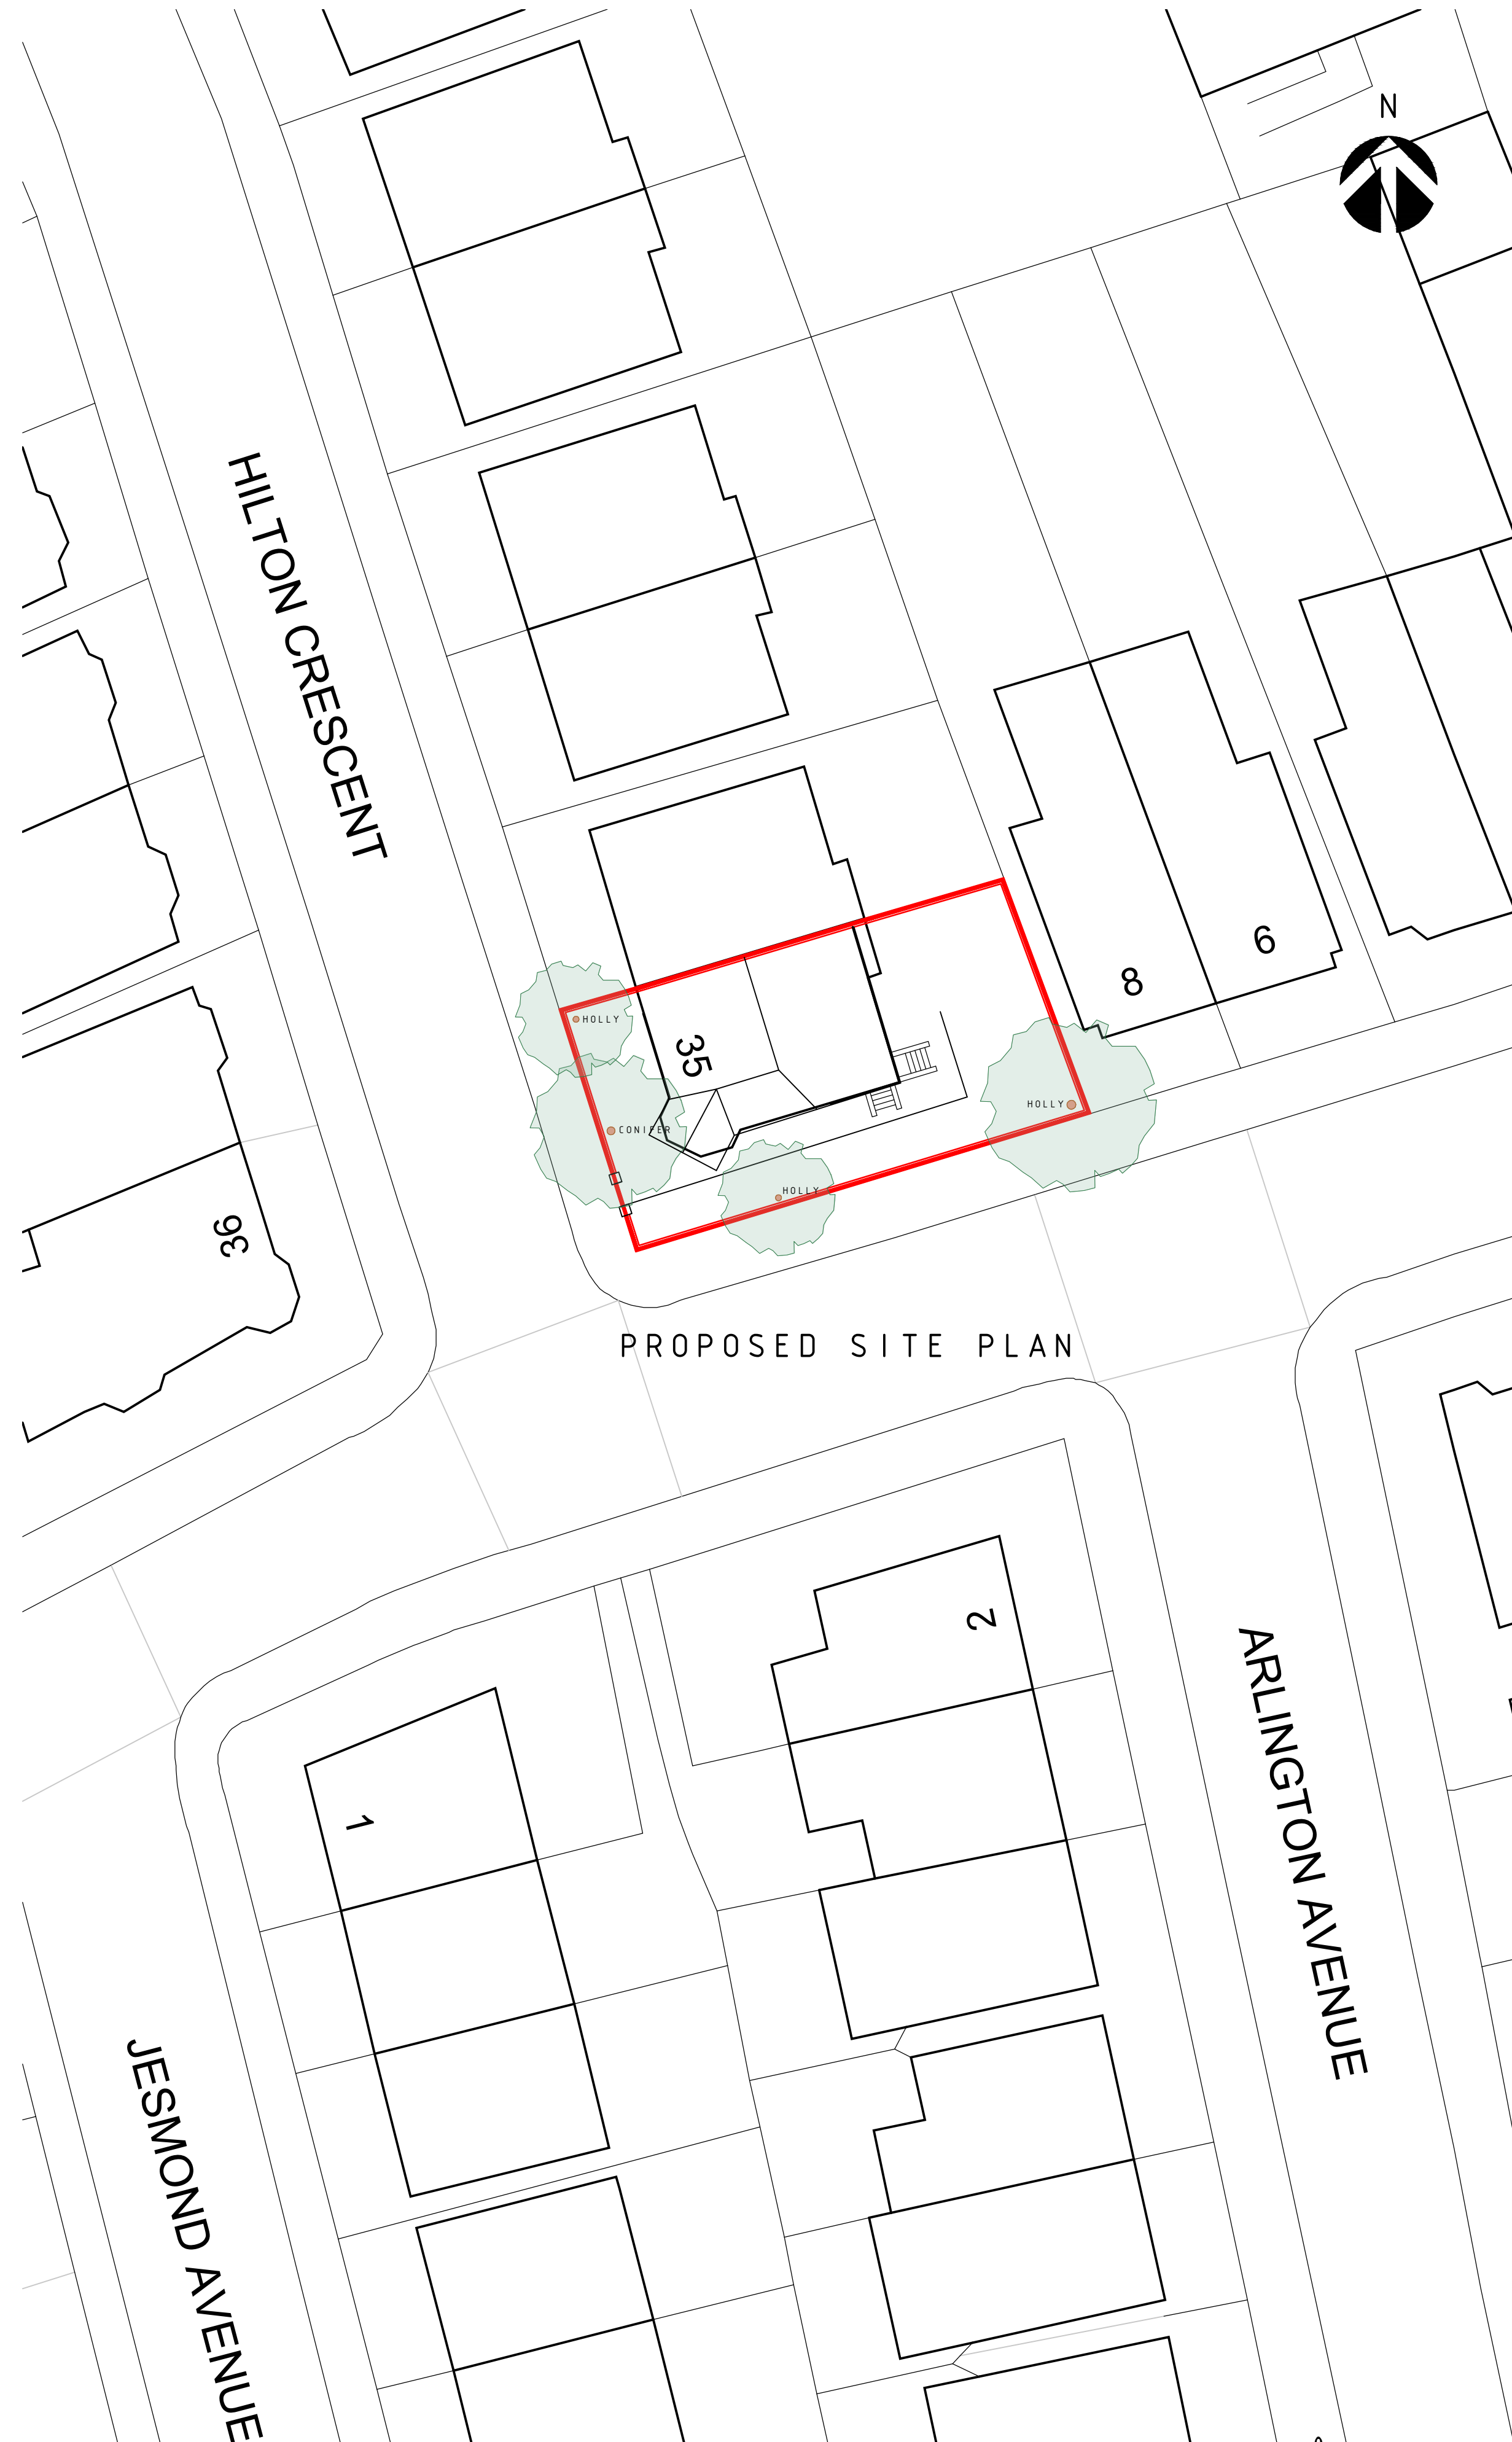


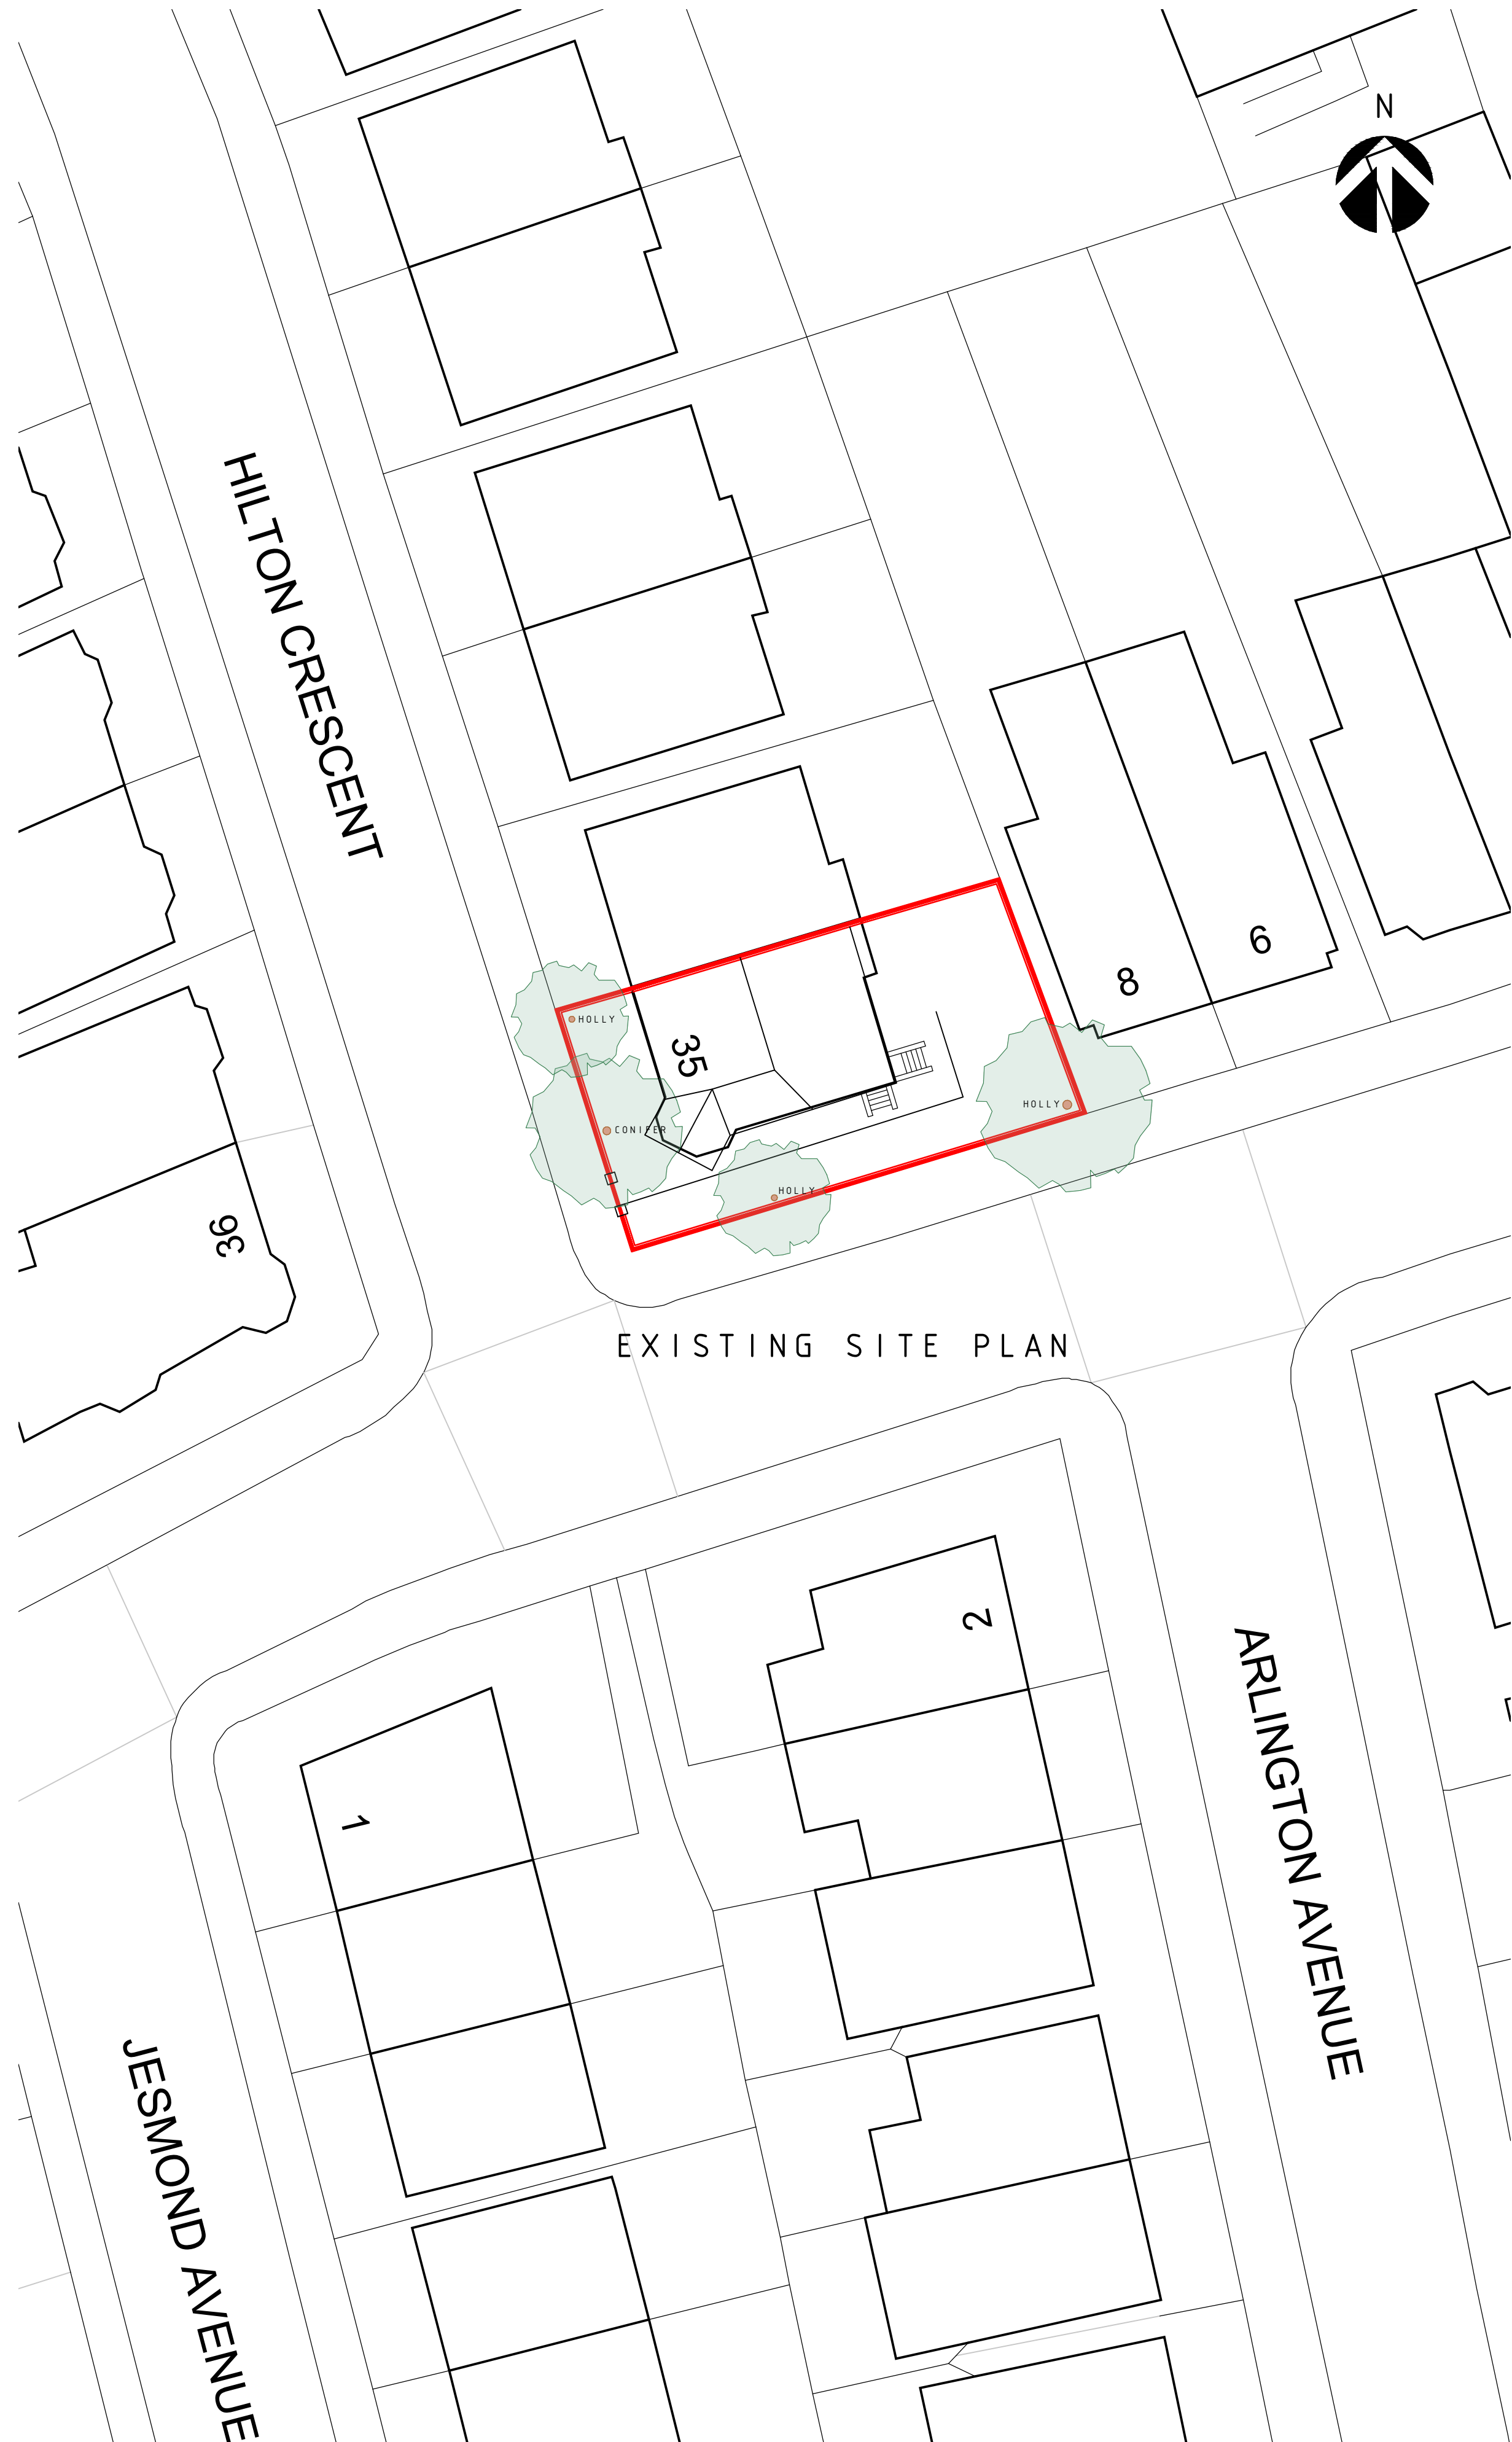

C	PLANNING UPDATED	-	21.06.24
B	NORTH POINT ADDED	-	19.04.24
A	FIRST ISSUE	-	01.04.24
AMENDMENTS		I	DATE
PROPOSED ALTERATIONS 35 HILTON CRESCENT PRESTWICH M25 9NQ			
EXISTING & PROPOSED SITE PLANS	SUBJECT	DATE	01.04.2024
	SCALE	1:50 - PLAN 1:100 - ELEVATIONS	
		JOB No.	0002
		DRG No.	04
		AMENDMENT	C