




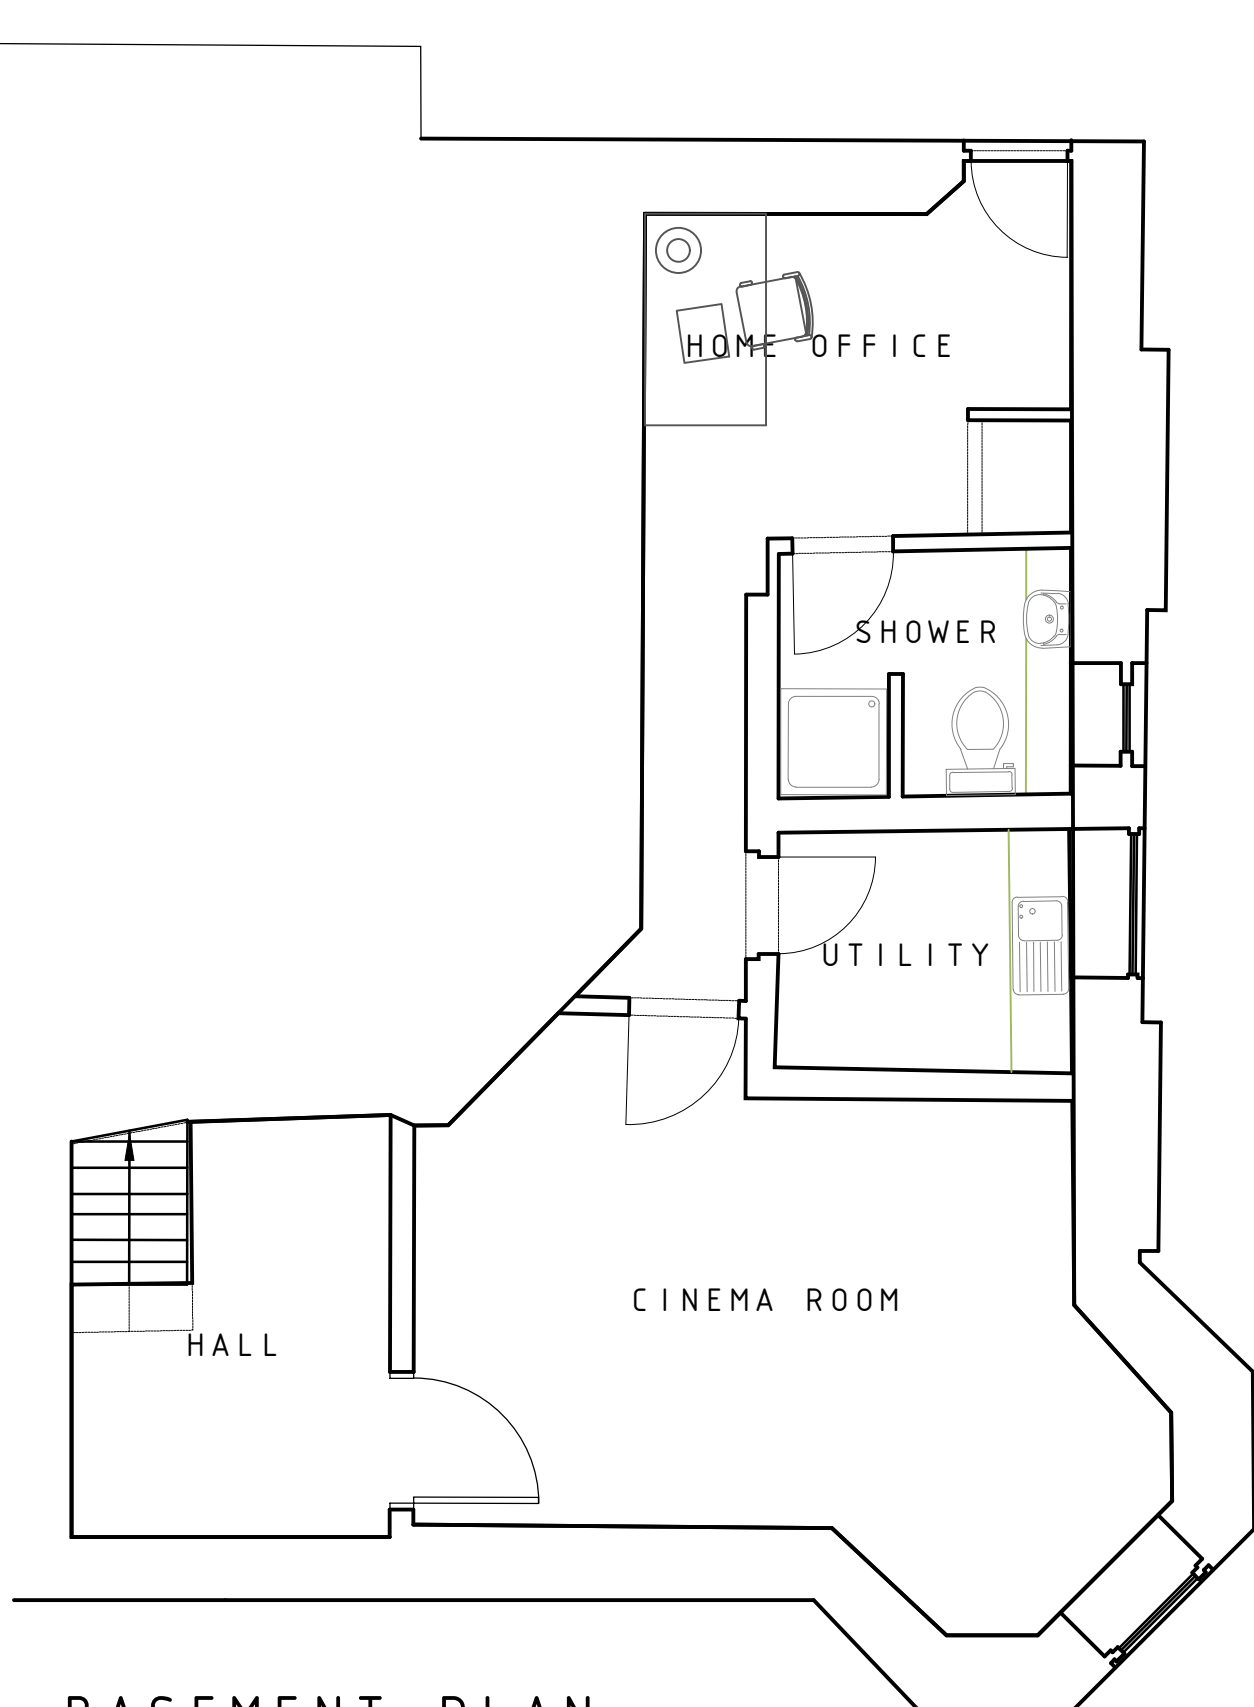


BASEMENT PLAN

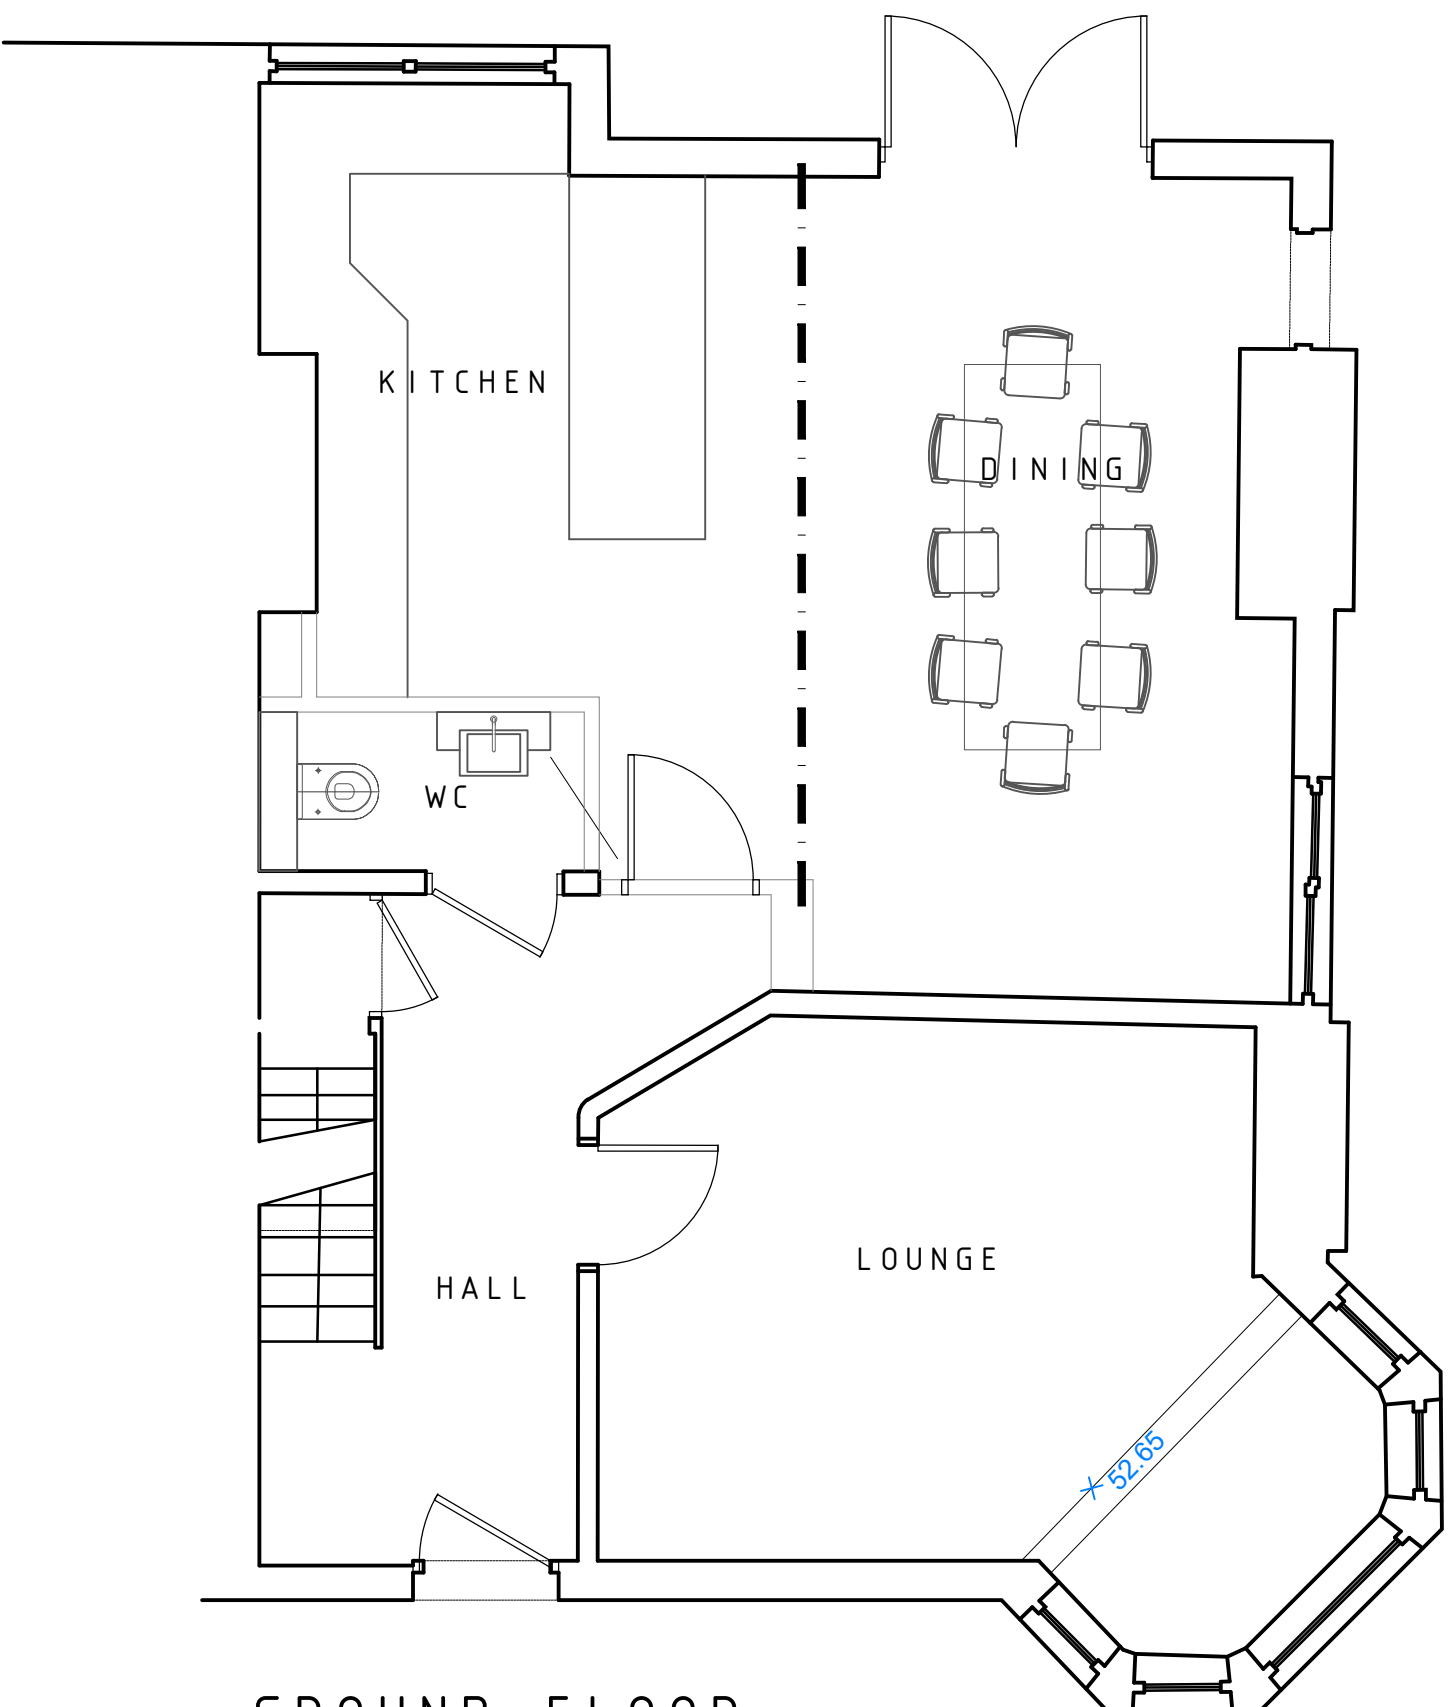

GROUND FLOOR

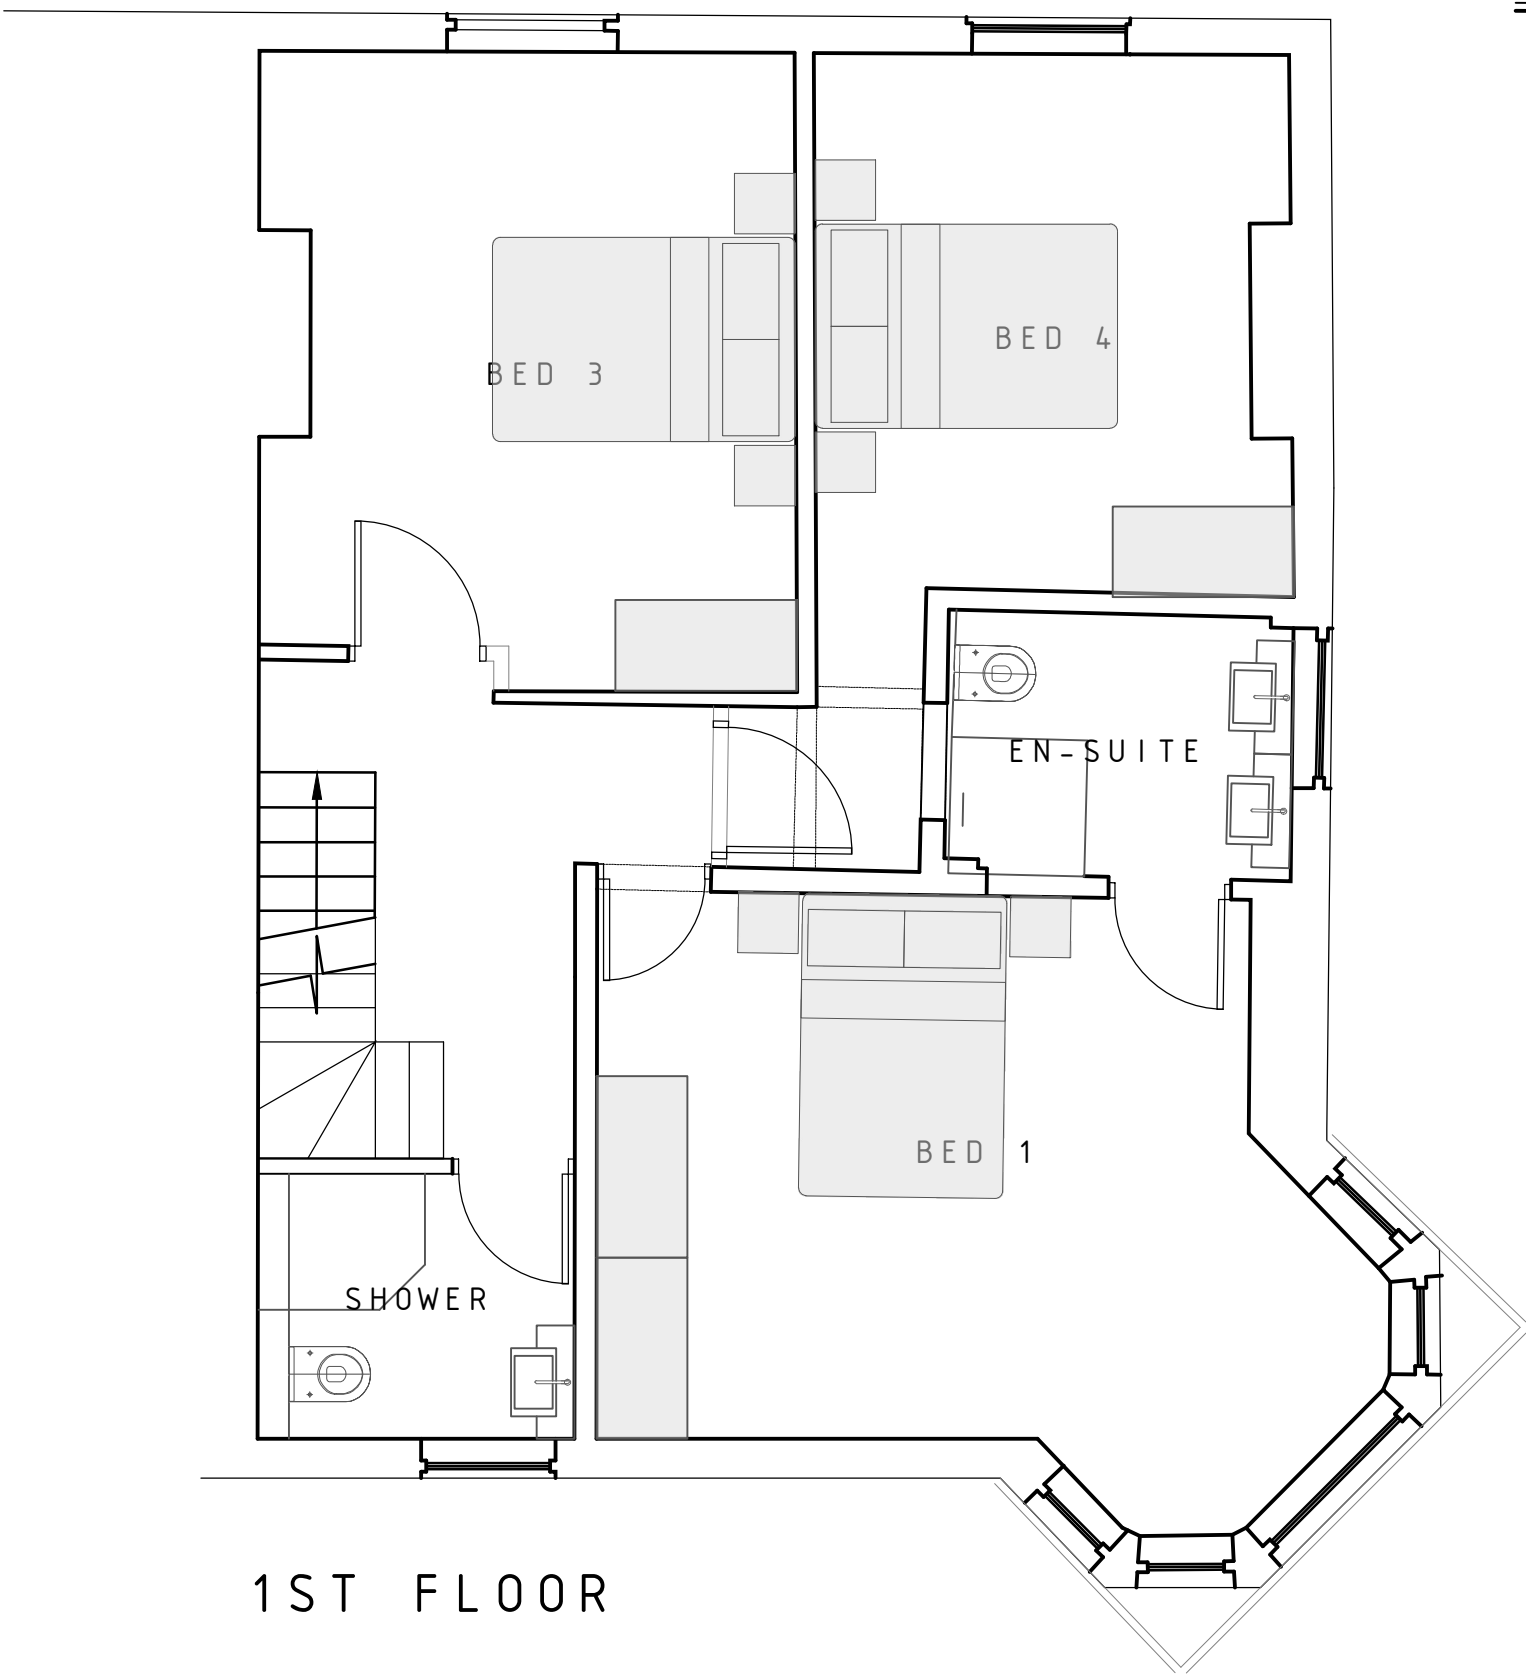

1ST FLOOR

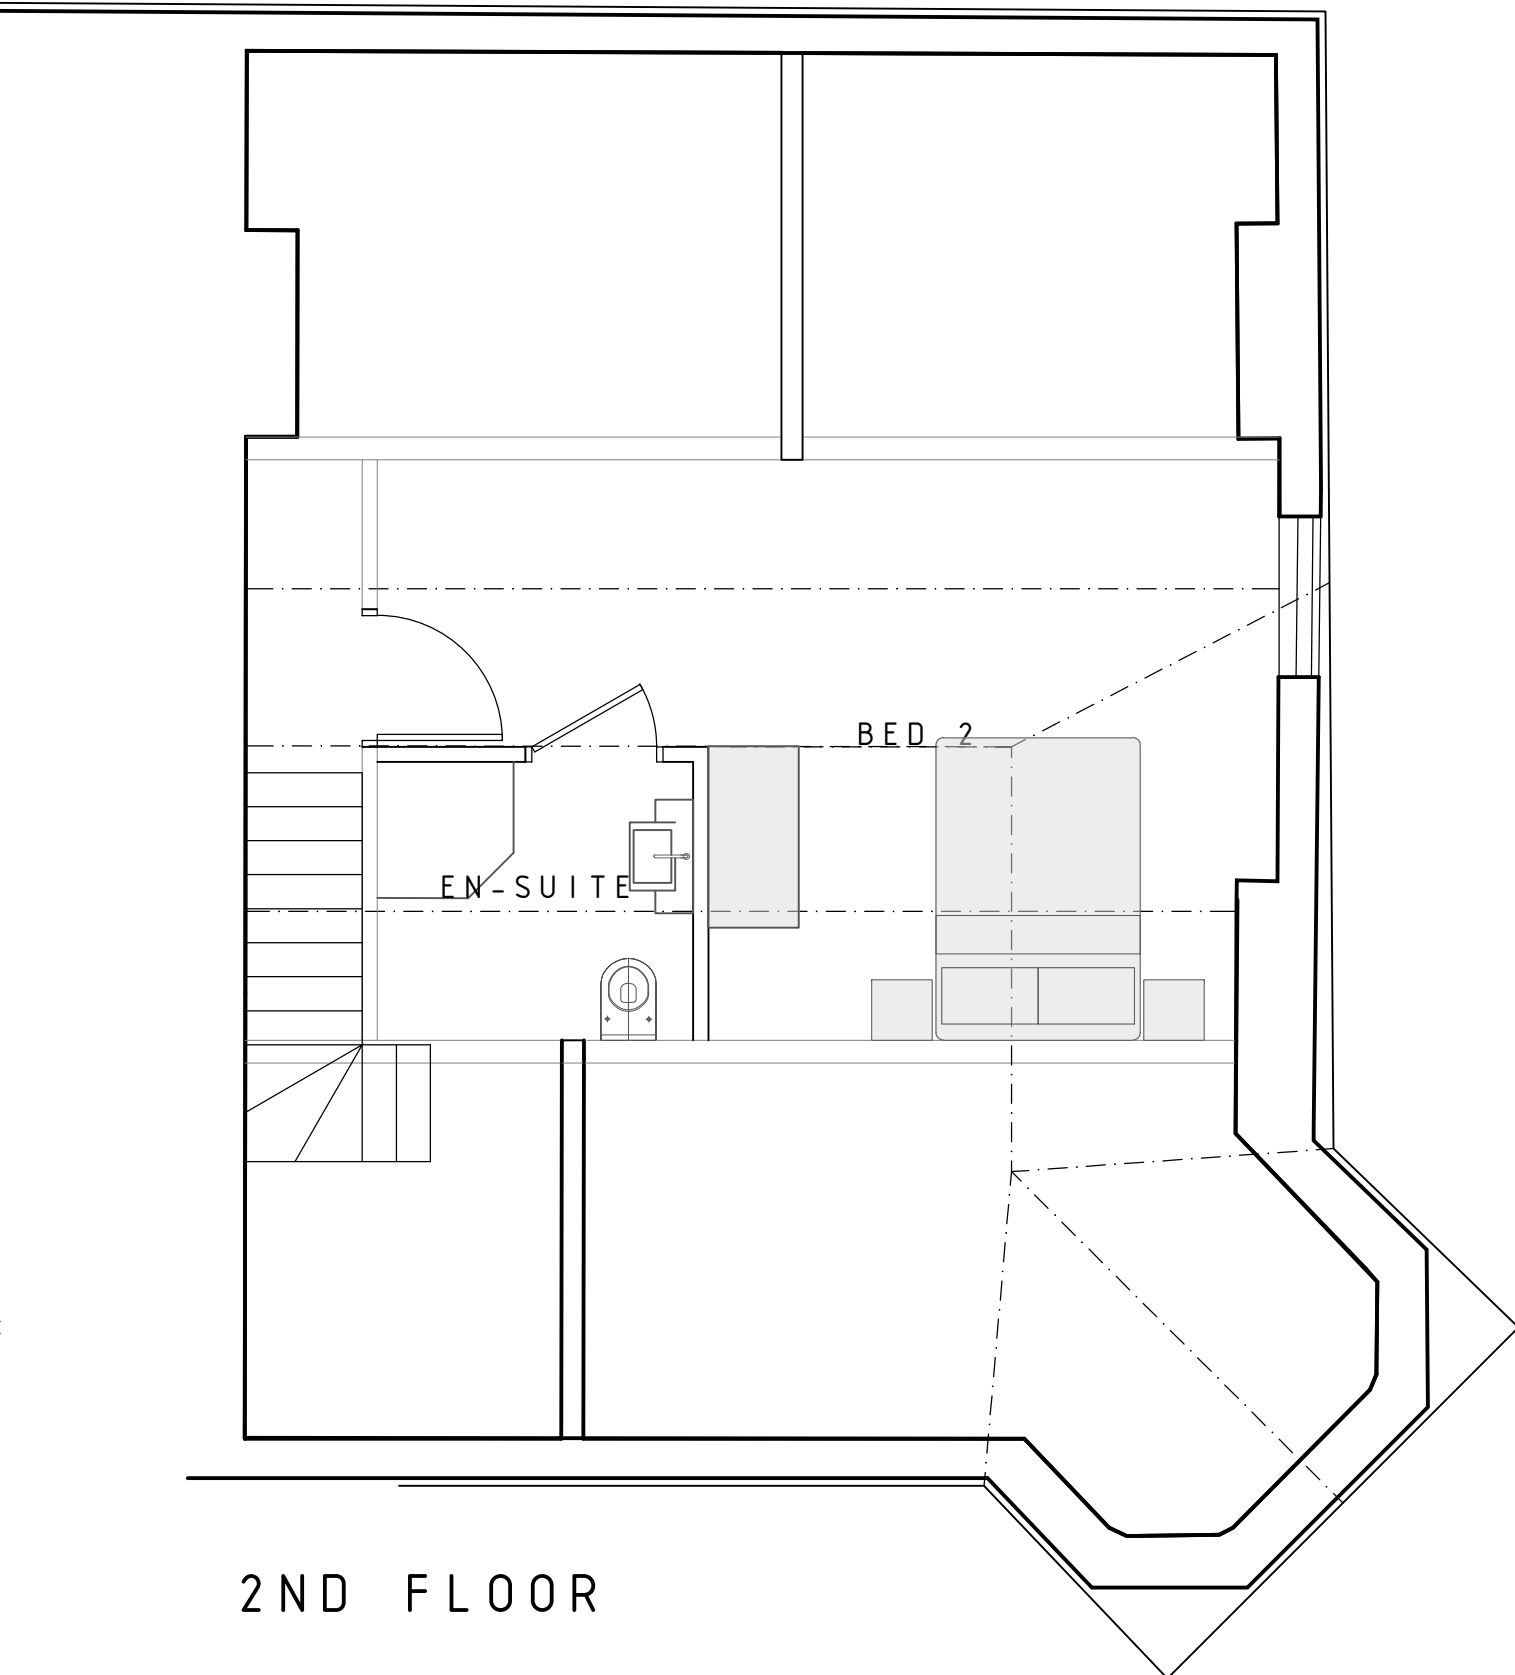


2ND FLOOR




FRONT ELEVATION (WEST)
Elevation 1



SIDE ELEVATION (SOUTH)
Elevation 2

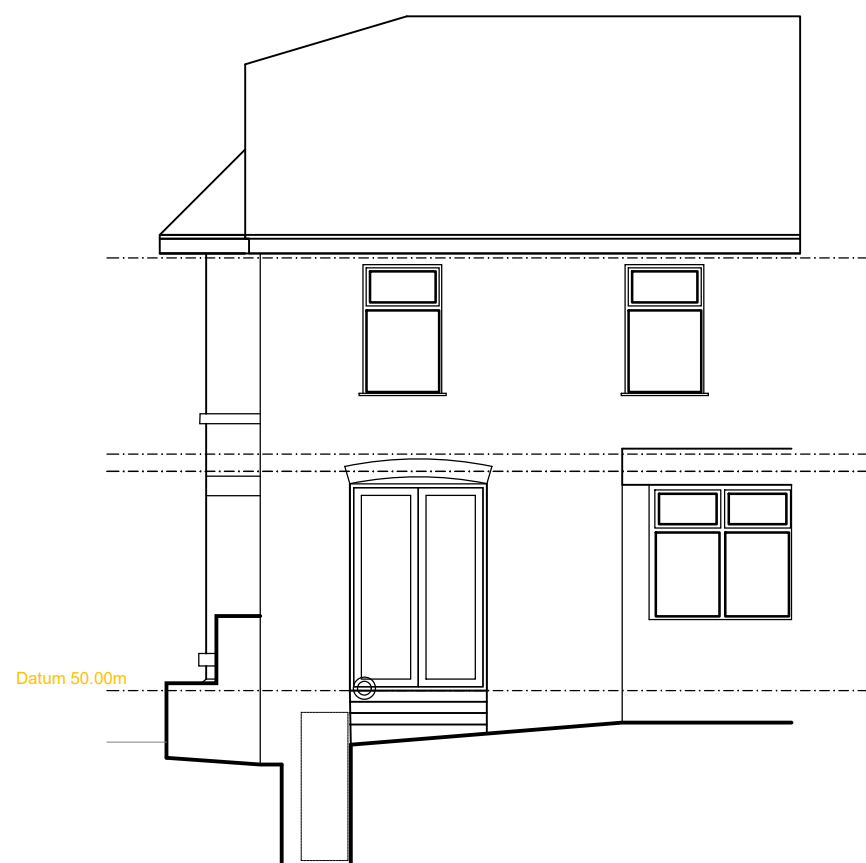

REAR ELEVATION (EAST)
Elevation 3

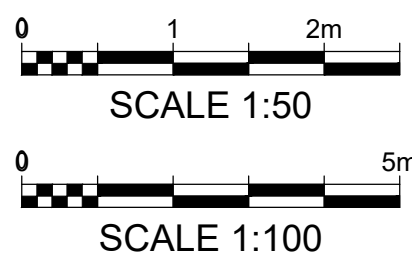

C	PLANNING UPDATED	-	21.06.24
B	PLANNING UPDATED	-	19.04.24
A	FIRST ISSUE	-	01.04.24
AMENDMENTS		I	DATE

PROPOSED ALTERATIONS
35 HILTON CRESCENT
PRESTWICH
M25 9NQ

PROPOSED	SUBJECT	DATE	01.04.2024
PLANS AND	SCALE	1:50 - PLAN	
ELEVATIONS		1:100 - ELEVATIONS	

 DREAM HOMES CONSTRUCTION	JOB No.	0002
	DRG No.	02
	AMENDMENT	C