


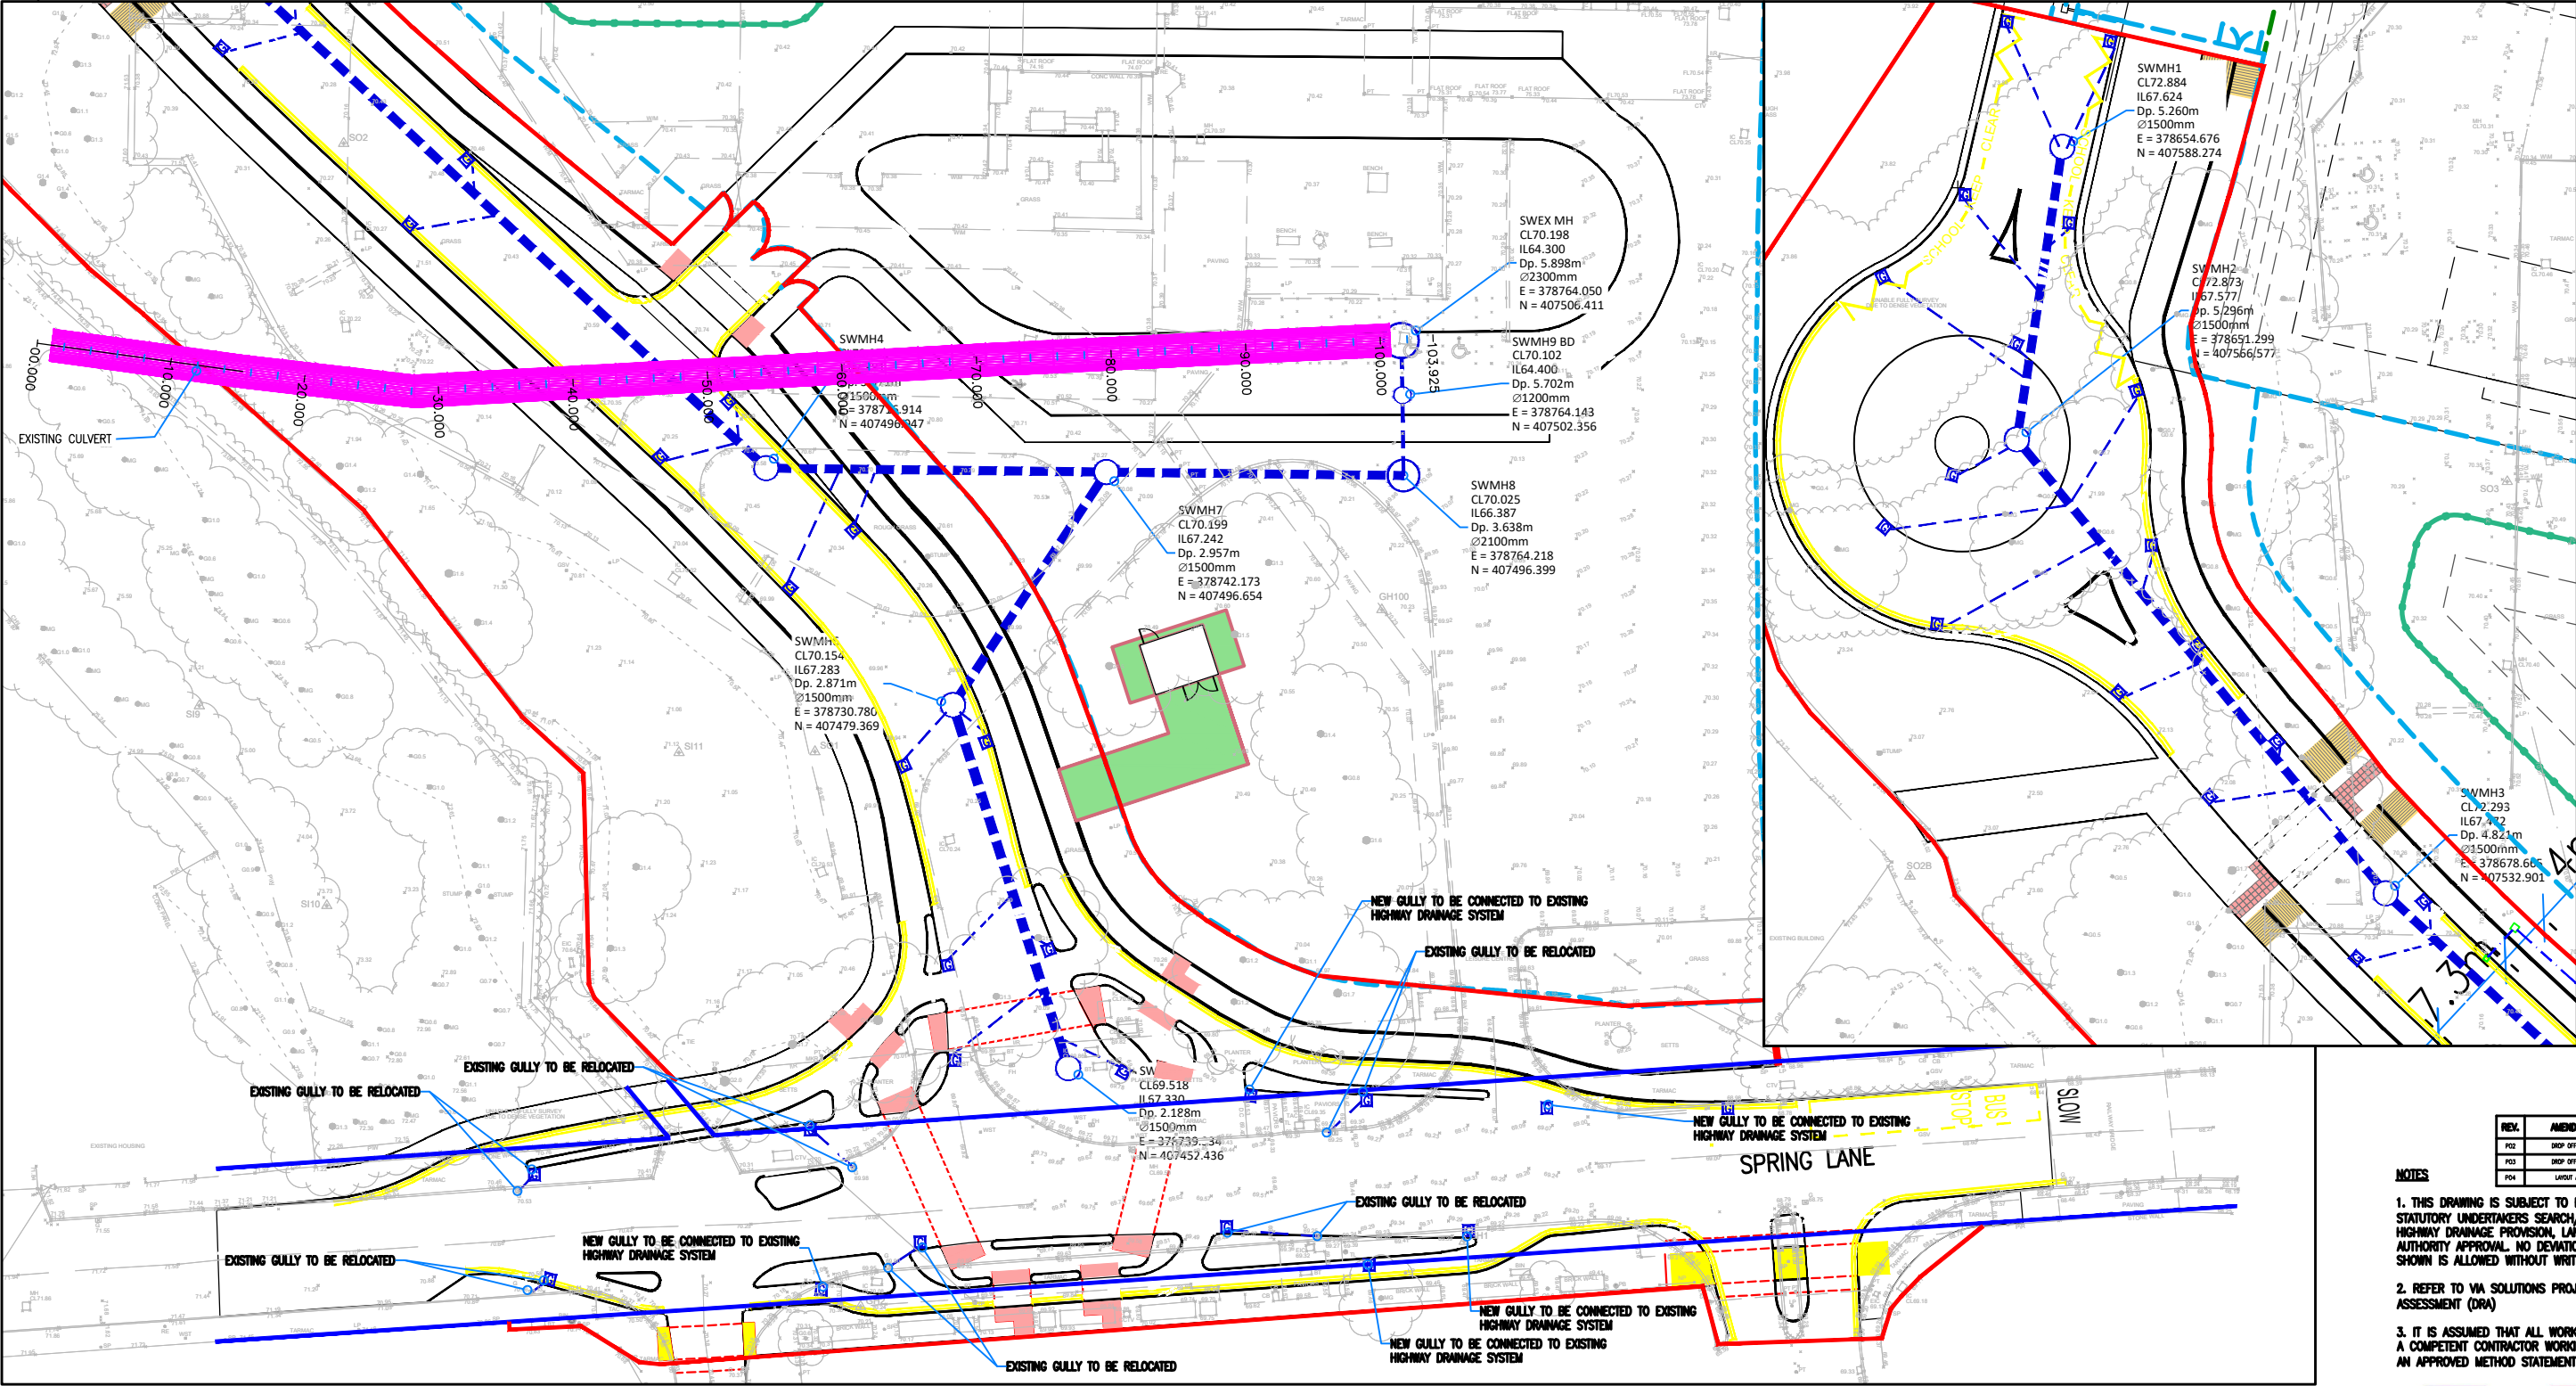

REV.	AMENDMENTS	DATE
P02	DROP OFF INDEXED	12/02/24
P03	DROP OFF INDEXED	12/02/24
P04	LAYOUT INDEXED	14/06/24

- NOTES**
- THIS DRAWING IS SUBJECT TO FULL CDM COMPLIANCE, STATUTORY UNDERTAKERS SEARCH/DIVERSION REQUIREMENTS, HIGHWAY DRAINAGE PROVISION, LAND OWNERSHIP AND LOCAL AUTHORITY APPROVAL. NO DEVIATION FROM THE DRAWING SHOWN IS ALLOWED WITHOUT WRITTEN PERMISSION
 - REFER TO VIA SOLUTIONS PROJECT SPECIFIC DESIGN RISK ASSESSMENT (DRA)
 - IT IS ASSUMED THAT ALL WORKS WILL BE CARRIED OUT BY A COMPETENT CONTRACTOR WORKING WHERE APPROPRIATE TO AN APPROVED METHOD STATEMENT / LEGAL AGREEMENT



THE OLD COACH HOUSE, 1 CAMPBELL STREET PUDSEY LS28 6DP

tel: 0113 3453957 email: highwaymen@viasolutions.co.uk


STAR RADCLIFFE ACADEMY
SPRING LANE BURY
DRAINAGE LAYOUT

SCALE: 1:250 @A1

DATE: MARCH 2024

DRAWING NO: FS1013-VS-XX-XX-D-H-0208

STATUS: S3 REVISION: P04

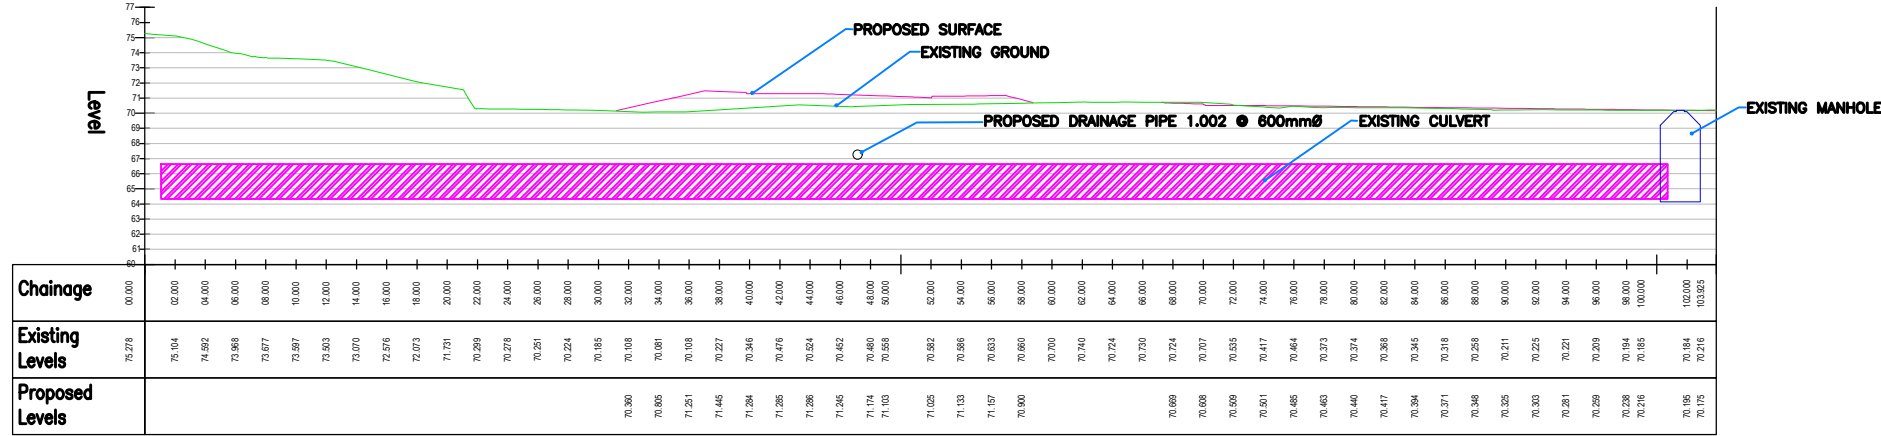

CULVERT LONG SECTION - LONGSECTION (1)
SCALE: H 1:250,V 1:250. DATUM: 60.000