

THIS DRAWING IS PROTECTED BY COPYRIGHT AND MUST NOT BE COPIED OR REPRODUCED WITHOUT THE WRITTEN CONSENT OF R G PARTNERSHIP LIMITED. NO DIMENSIONS ARE TO BE SCALED FROM THIS DRAWING. ALL DIMENSIONS AND SIZES TO BE CHECKED ON SITE, NORTH POINTS SHOWN ARE INDICATIVE. ©


SITE SPECIFIC HAZARDS

IN ACCORDANCE WITH THE REQUIREMENTS OF THE CDM REGULATIONS 2015 THE FOLLOWING SIGNIFICANT RESIDUAL HAZARDS HAVE NOT BEEN DESIGNED OUT OF THIS PROJECT AND MUST BE TAKEN INTO CONSIDERATION BY CONTRACTORS PLANNING TO UNDERTAKE THE WORKS SHOWN ON THIS DRAWING:

NOTES

DRAWING BASED ON TOPOGRAPHICAL SURVEY
INTERNAL FURNITURE LAYOUT SHOWN INDICATIVELY

SCALE 1:100

 

KEY

PROPOSED WORKS

DOWNSTAND

VELUX-TYPE ROOF LIGHT OVER


P2	27.06.24	NEIGHBOURING PROPERTY ADDRESS LABEL CORRECTED	JH
P1	04.06.24	PLANNING ISSUE	EDD
REV.	DATE	NOTES	INIT.

CLIENT / PROJECT
Mr M. Bint
Proposed Extension
12 Ringley Chase Whitefield, M45 7AU
DRAWING TITLE
PROPOSED GROUND FLOOR PLAN

STATUS				
PLANNING				
DATE	DRAWN	SCALE @ A3		
May 2024	EDD	1:100		
PROJECT NUMBER	UNIT / BLOCK	CI / SFB CODE	TYPE & NUMBER	REVISION LETTER
11657	PL	P03	P2	
Site Location Plans	L	GA Plans	P	Elevations
Sections	S	Details	D	Prefix: Colour

THE RATCLIFFE GROVES PARTNERSHIP
MANCHESTER
105 MANCHESTER ROAD
BURY LANCASHIRE BL9 0TD
T. 0161 797 6000 E. manchester@rgp.uk.com
www.rgp.uk.com

LONDON
19 BEDFORD ROW
LONDON WC1R 4EB
T. 020 7600 6666 E. london@rgp.uk.com

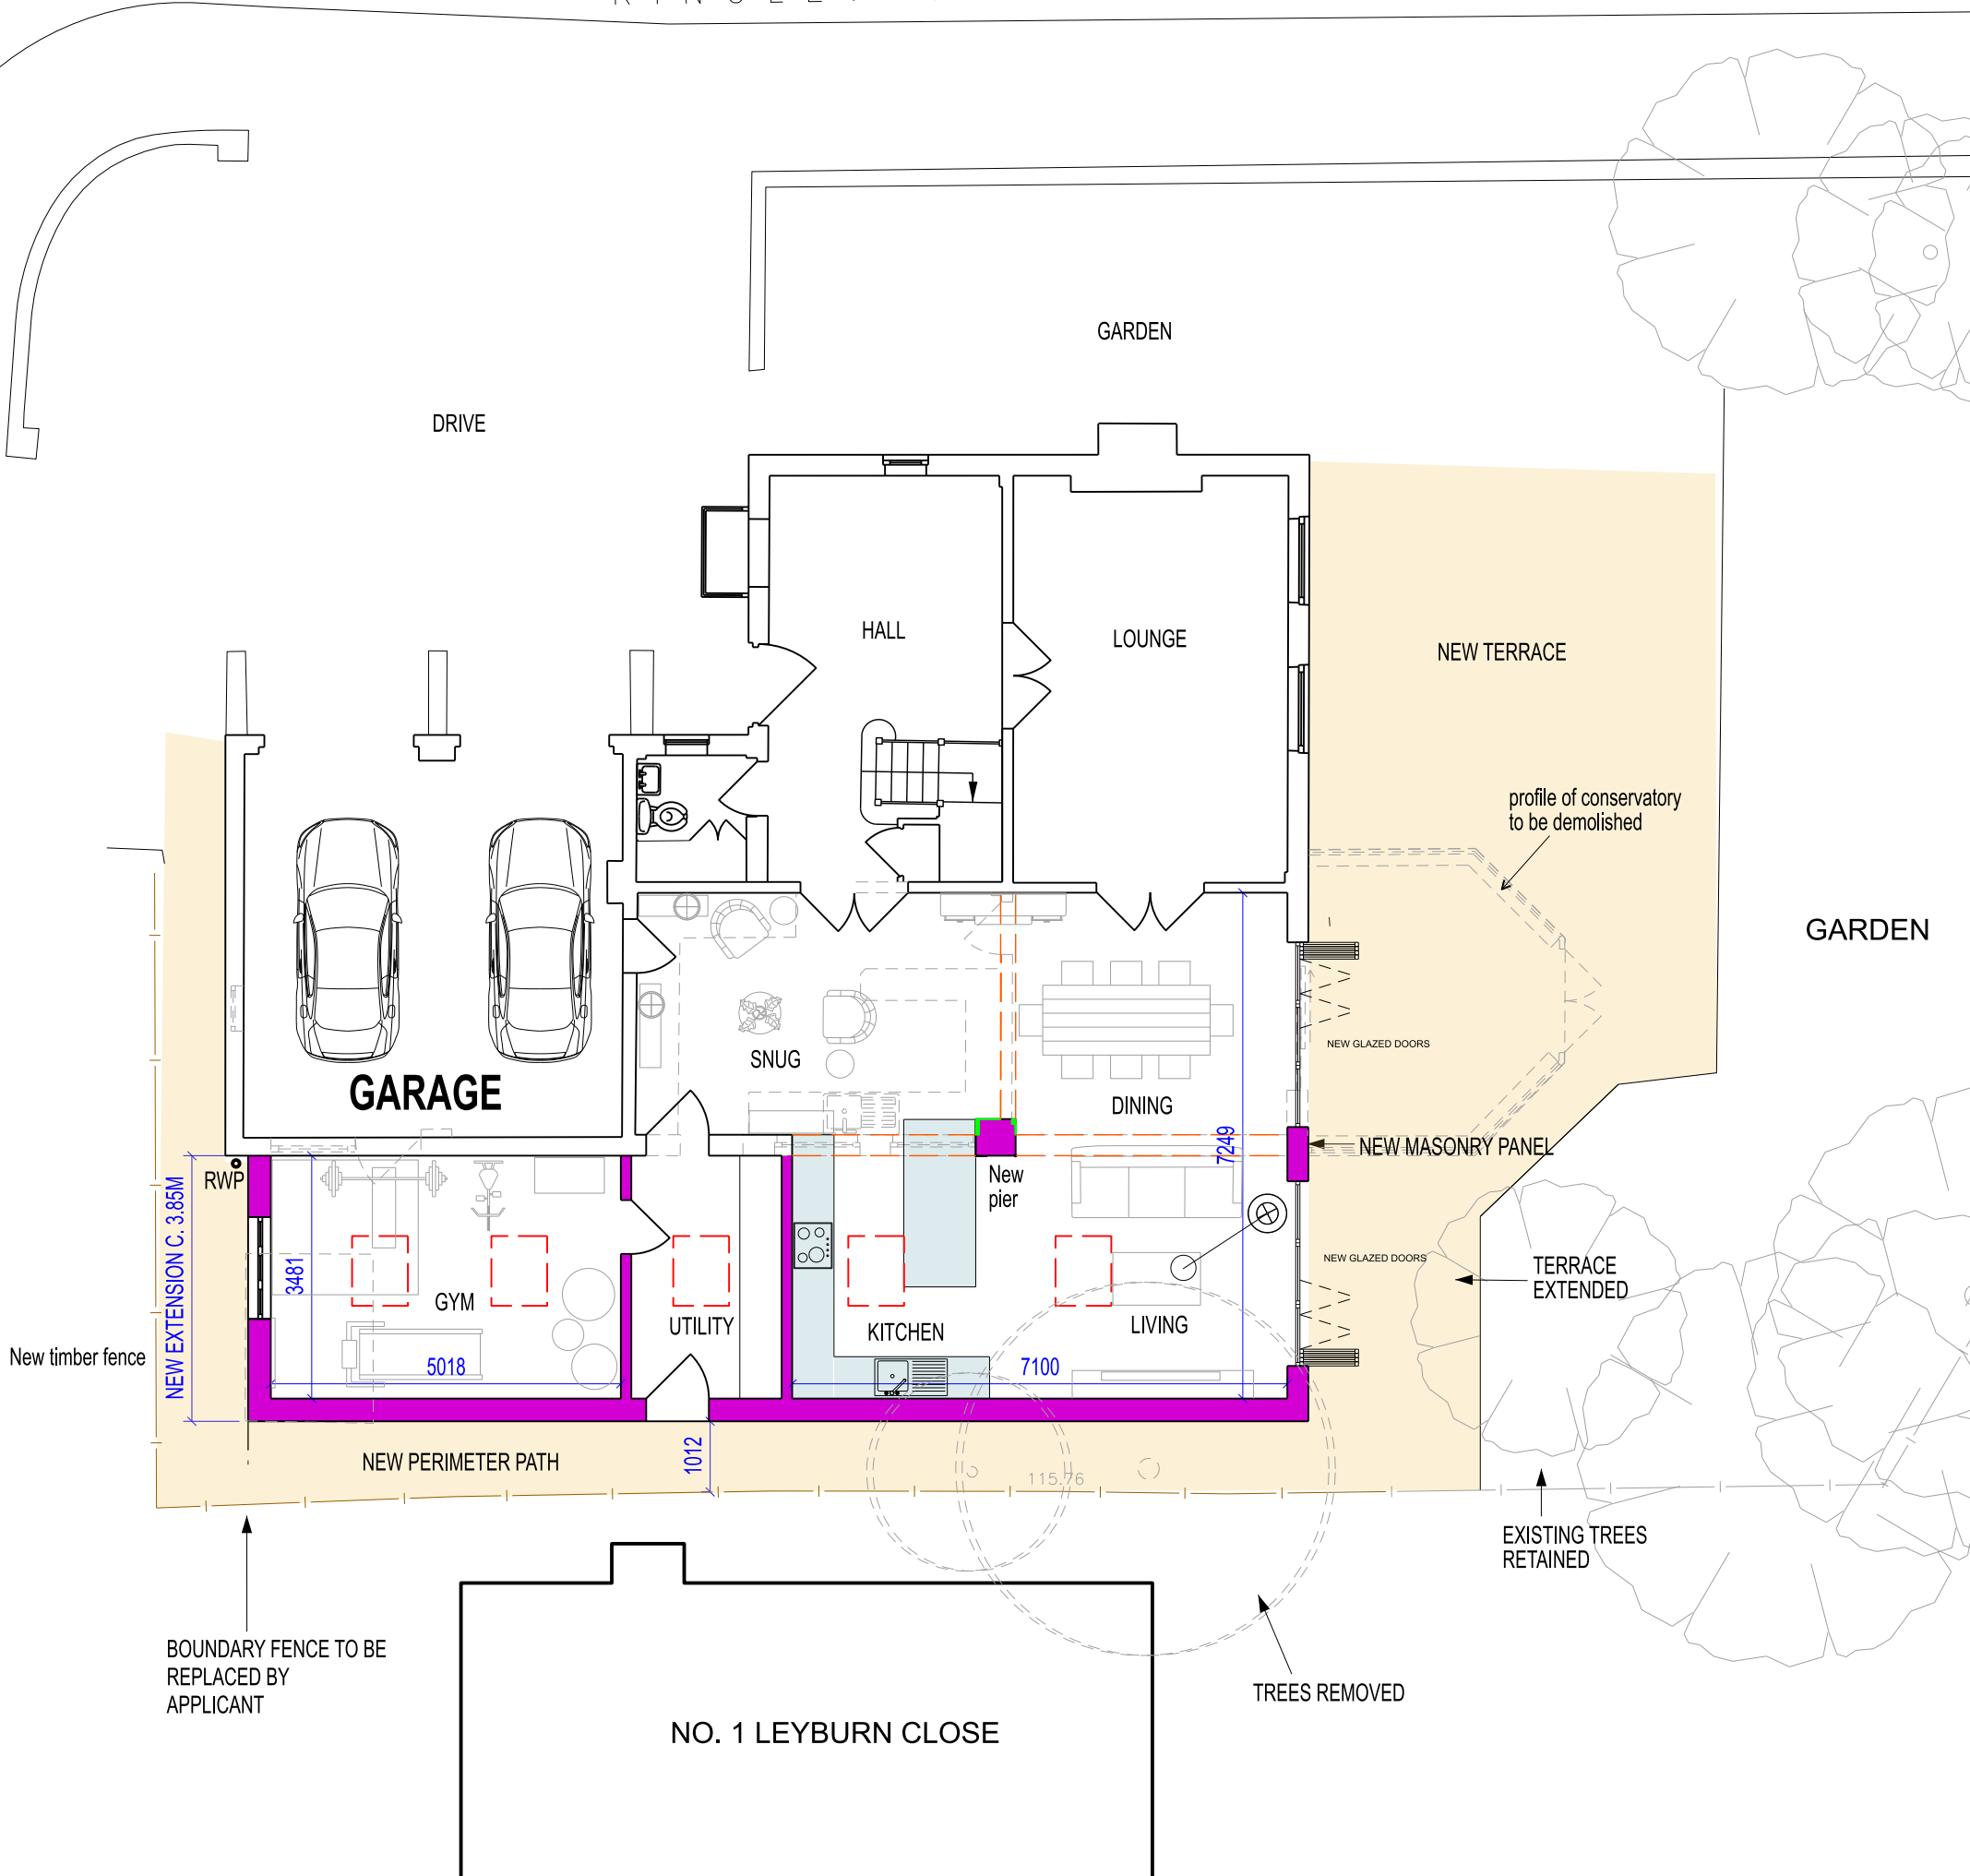

I L E Y B U R N C L O S E

27/06/2024 12:06:12 P:\DGN\1100011600-11699\11657\1-Sheets\PLANNING\11657-PL_P03.dgn

RINGLEY CHASE, WHITEFIELD

john.jardaker