


Do not scale off this drawing. All dimensions to be checked on site prior to manufacture and construction. This drawing is the property of Just-H Architects and should not be reproduced without permission. All discrepancies to be brought to the attention of the architect immediately. This drawing to be read in conjunction with the specification / bill of quantities and related drawings.

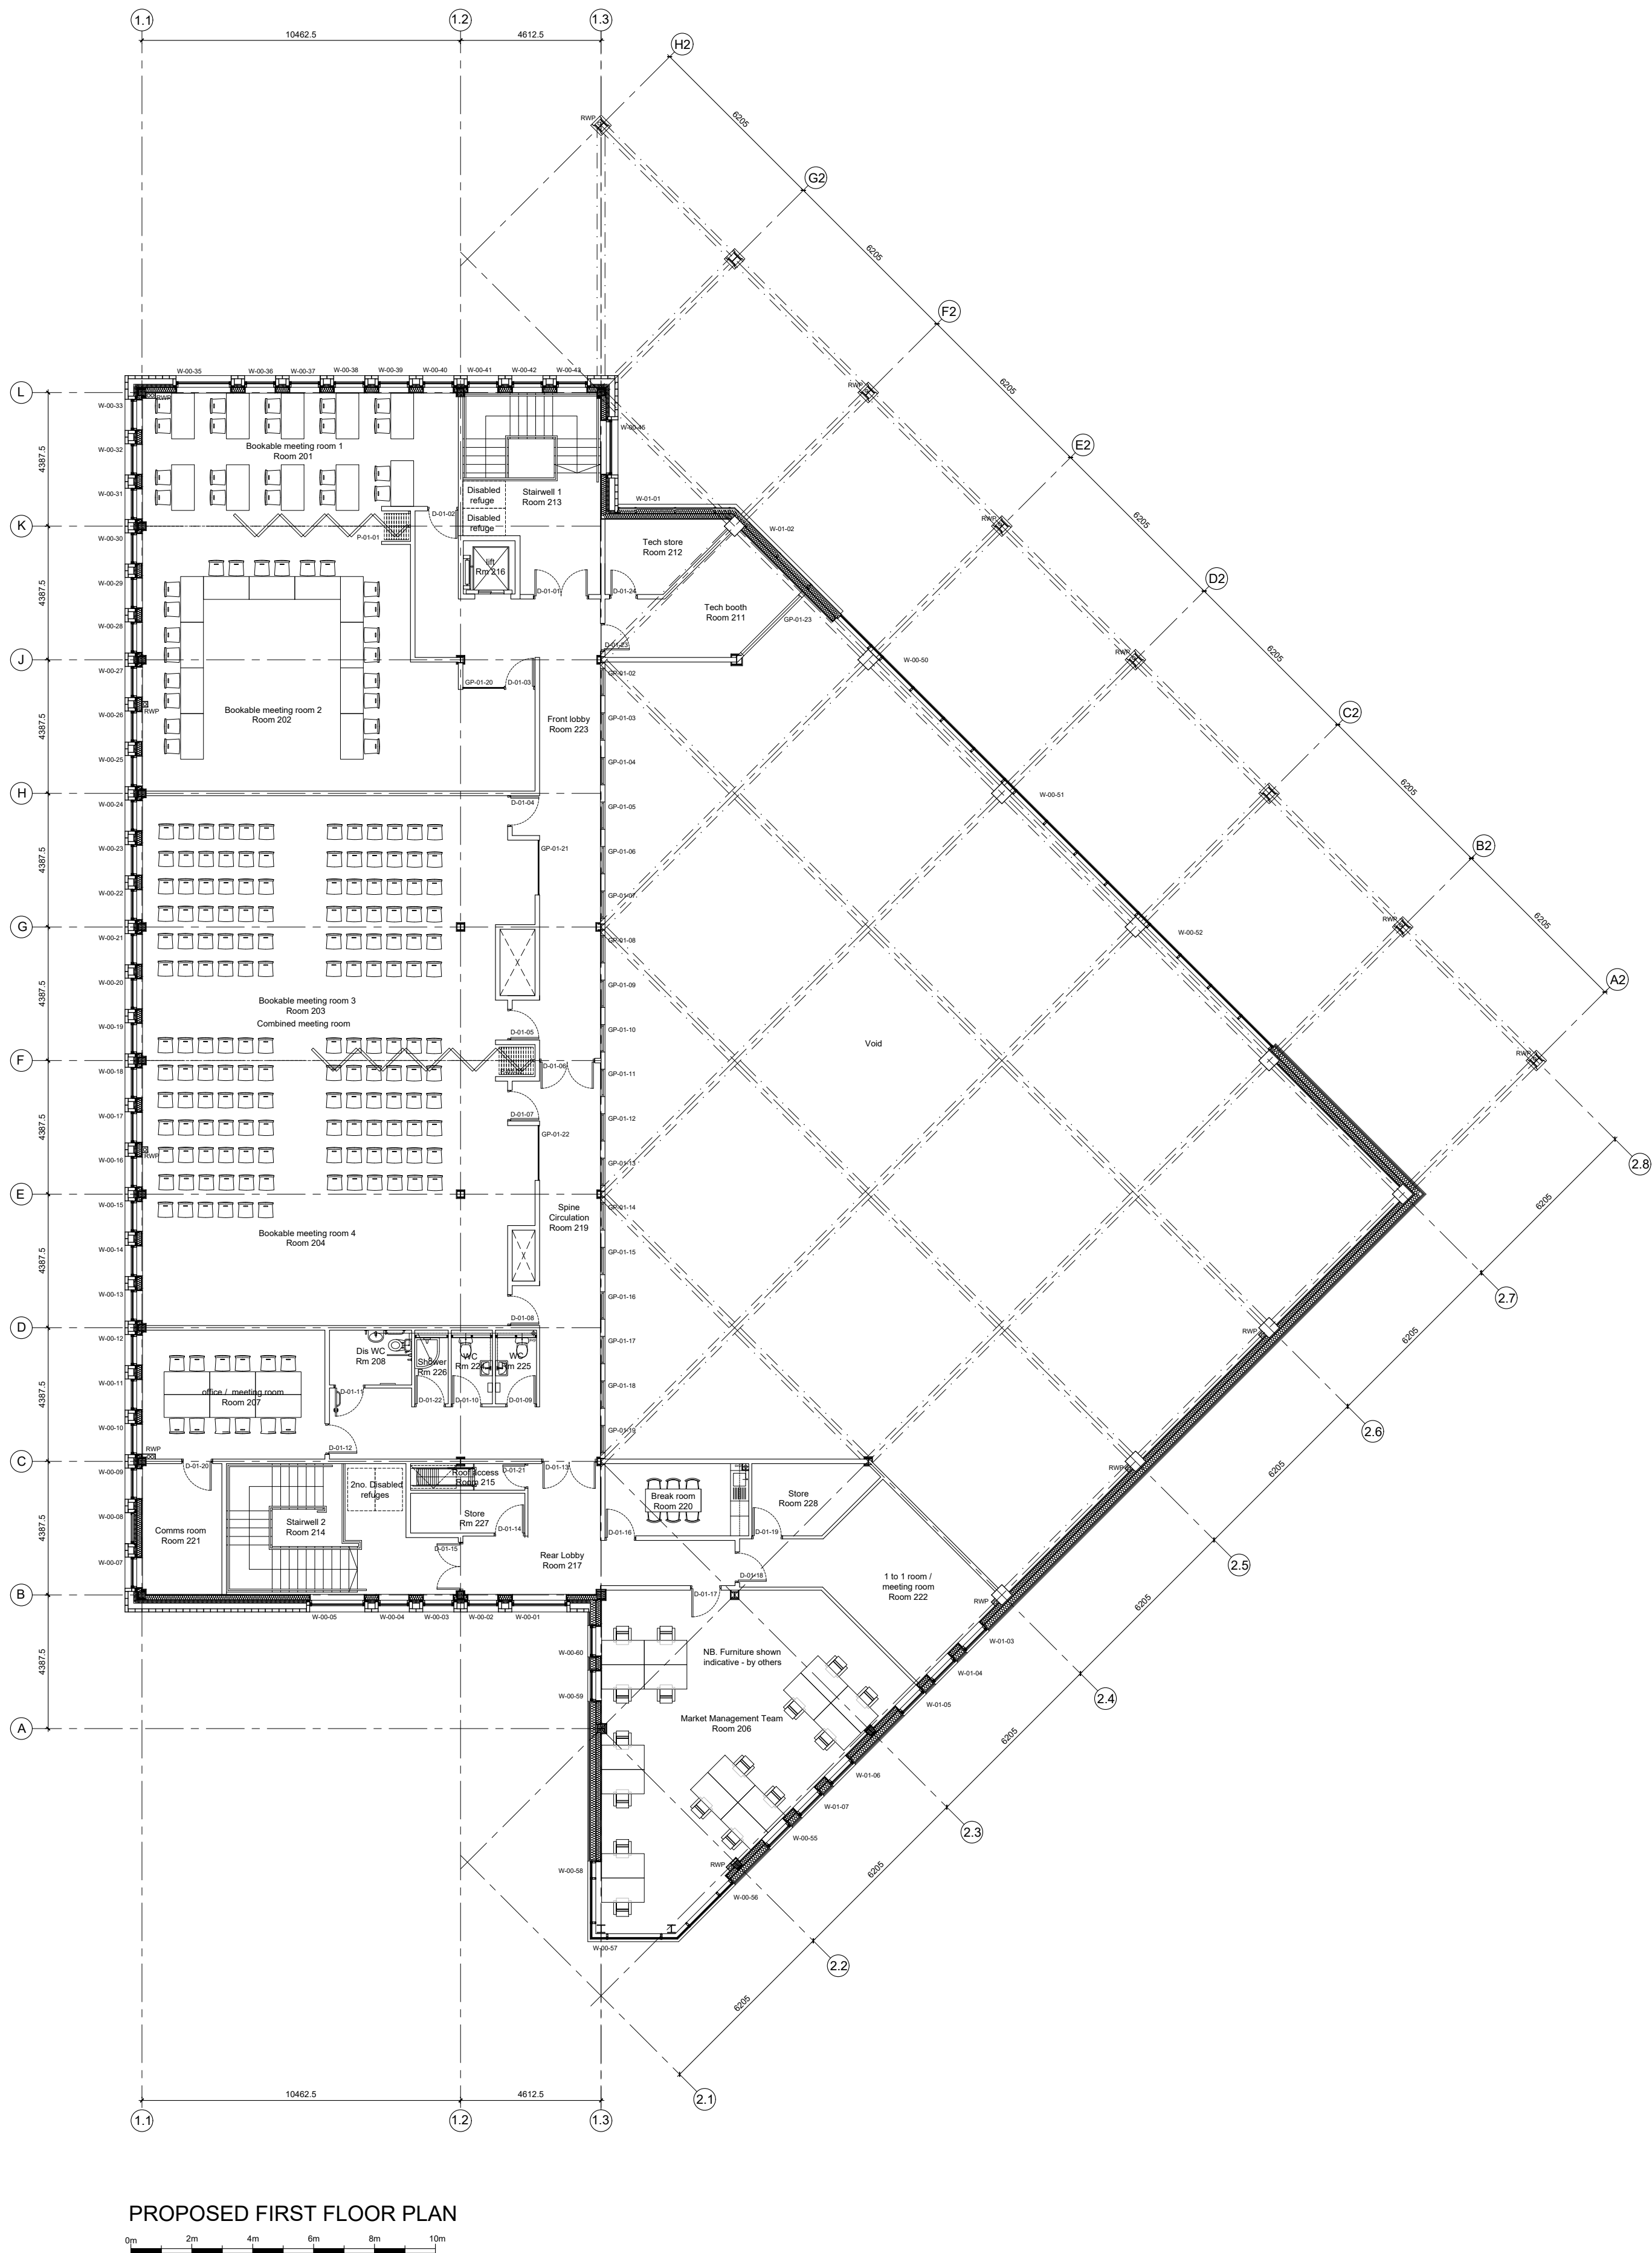

PLANNING ISSUE

BURY COUNCIL	client
BURY MARKET MASTERPLAN	project
FLEXIHALL FIRST FLOOR PLAN	title
BCO1	job No.
BURMAR-JHA-V2-01-DR-A-0005 Rev P25	dwg No.
1:150 @ A1	scale
RCO	drawn



REVISION			
P01	FIRST ISSUE	12.10.21	RCO
P02	Tech store added, meeting rooms reconfigured to suit Bridget Baker Report	20.10.21	RCO
P03	Additional line of columns to 2 storey section, canopy geometry amended	22.11.21	RCO
P04	Stair width increased, additional disabled refuge added as Fire Engineers comments. Service riser positions added and layout amended to suit. Amended following client briefing regarding market operation	09.05.22	RCO
P05	Market office geometry and lobby door position amended	13.05.22	RCO
P06	Viewing gallery removed	16.05.22	RCO
P07	Structural grid amended and building layout altered to suit	23.05.22	RCO
P08	Updated in line with Fire Offices comments	01.06.22	CT
P09	Additional doors added to meeting rooms 3 & 4 to achieve capacity as Fire Offices comments	21.06.22	CT
P10	Room numbers added	24.06.22	RCO
P11	RWP locations added	08.07.22	CT
P12	Store moved to Room 221 and Comms Room moved to Room 224. Roof access stairs added to Comms Room 224	25.08.22	CT
P13	Door and window numbers added	26.08.22	CT
P14	Windows on GL 1.3 & A2 amended to suit ground floor layout change	06.09.22	RCO
P15	Plan updated to reflect client technical advisor comments	14.11.22	RCO
P16	Comms room and roof access room swapped	16.11.22	RCO
P17	Potential furniture layouts shown in meeting rooms	24.11.22	RCO
P18	Plant room access over council office added	28.11.22	RCO
P19	Stairs to plant room above removed and Store Room 228 increased to suit. 300mm nib added adjacent to meeting room doors.	06.01.23	CT
P20	Column added at GL F corner of Tech Booth/flexihall space as SE comments	24.01.23	CT
P21	Window W-00-34 removed and window W-00-35 increased in width to match increased door below	24.01.23	CT
P22	Roof Access Room 215 and Store room 227 handed due to services locations as M&E engineers comments	08.02.23	CT
P23	Meeting room folding partition walls amended to central stacking as manufacturers details and doors D-01-02 & D-01-07 altered to suit.	02.03.23	CT
P24	Roof Access Room 215 and Store room 227 handed due to services locations as M&E engineers comments	11.04.23	CT
P25	PLANNING ISSUE	20.04.23	CT