

Legend


- Property Boundary
- Proposed New Structure



Location Plan 1:500@A1



Existing Site Plan 1:250@A1

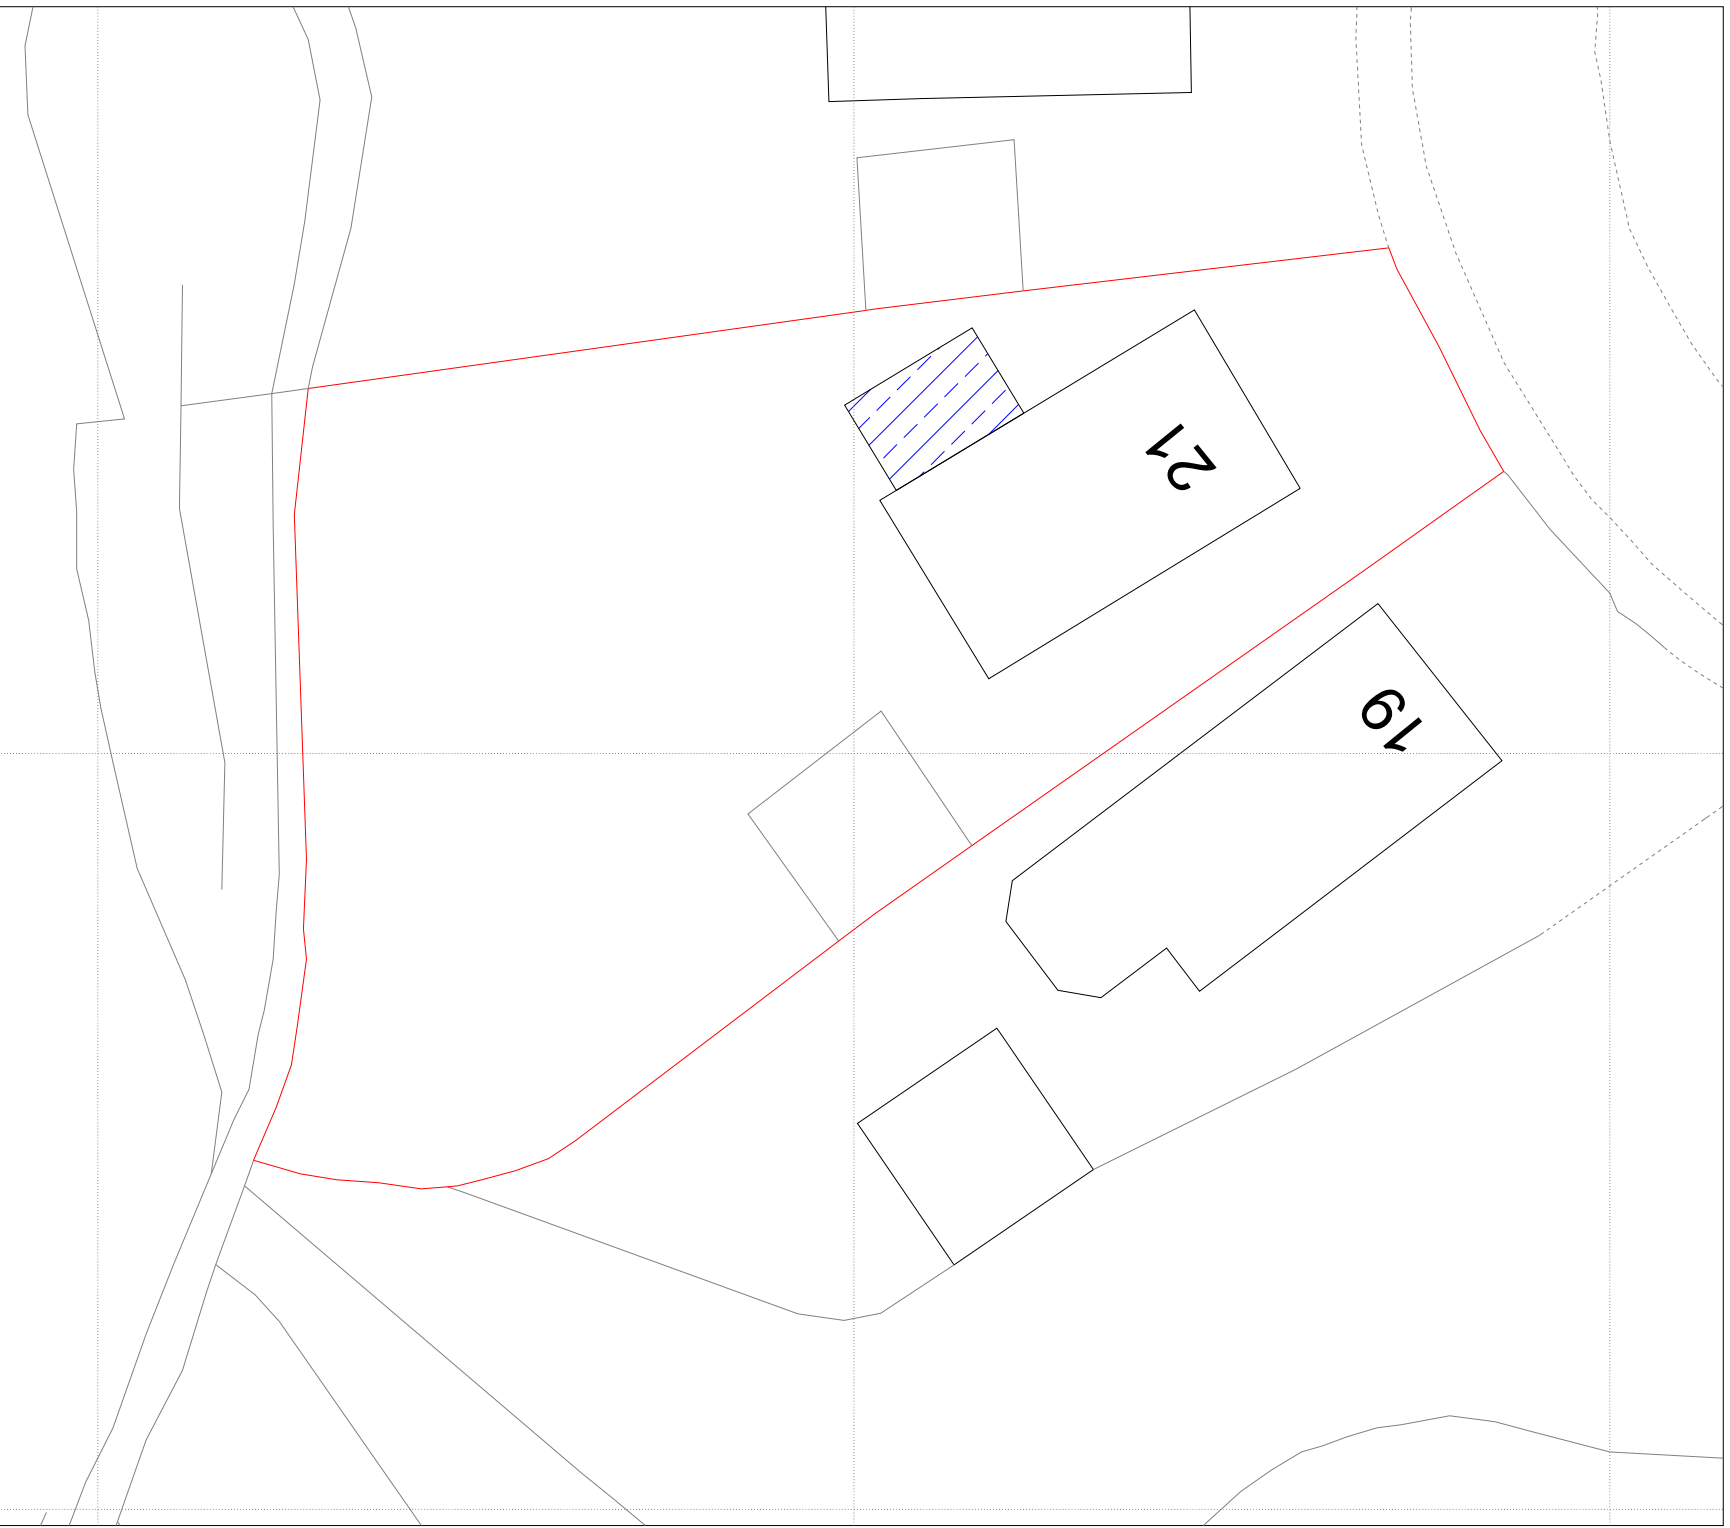

Proposed Site Plan 1:250@A1

Rev. No.	Revision note.	Date.	
Title:	Location Plan, Existing and Proposed Site Plans		
Project:	21 Greenheys Crescent Greenmount Bury BL8 4QD		
Client:	Mrs Jasmine Digioia 21 Greenheys Crescent Greenmount Bury BL8 4QD		
Scale: Indicated.	Designed: AW	Drawn: JW	Date: 21-10-21
Drawing No. JCB-D-21-169 - 5. Rev00			
 J C Building Design Ltd Tel: 01706 872797 / 07824 871086 enquires@jcbuildingdesign.co.uk			