

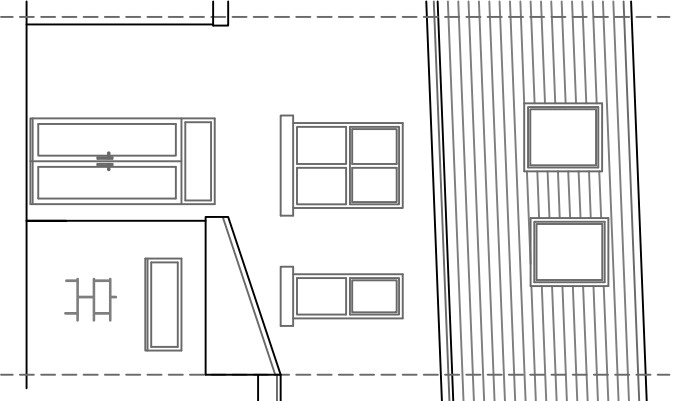
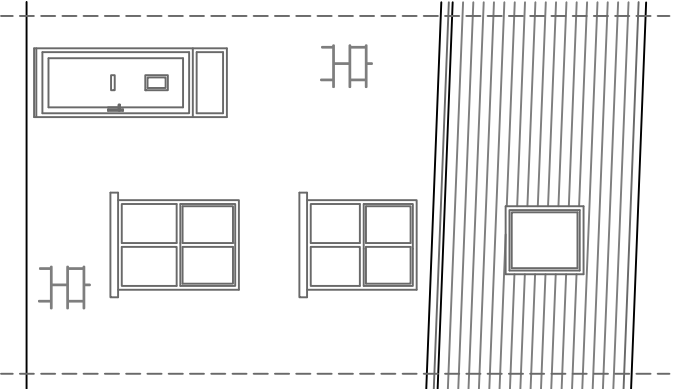
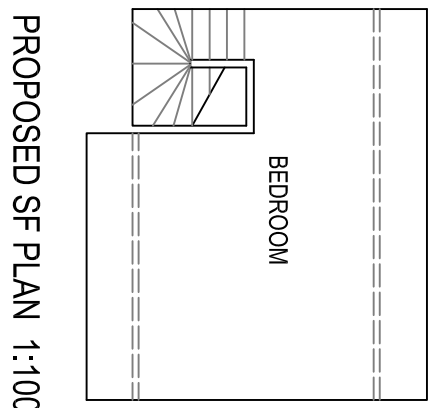
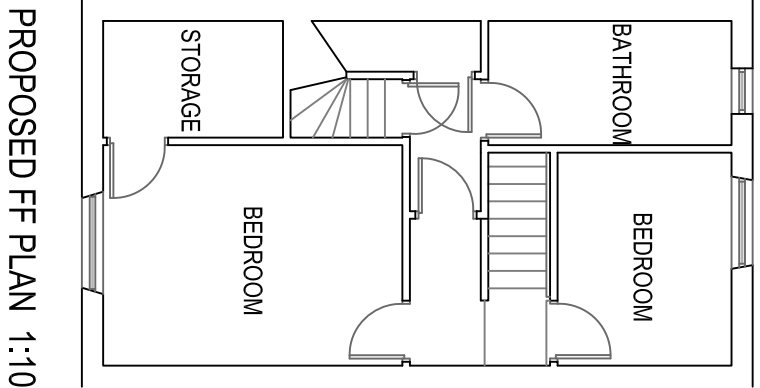
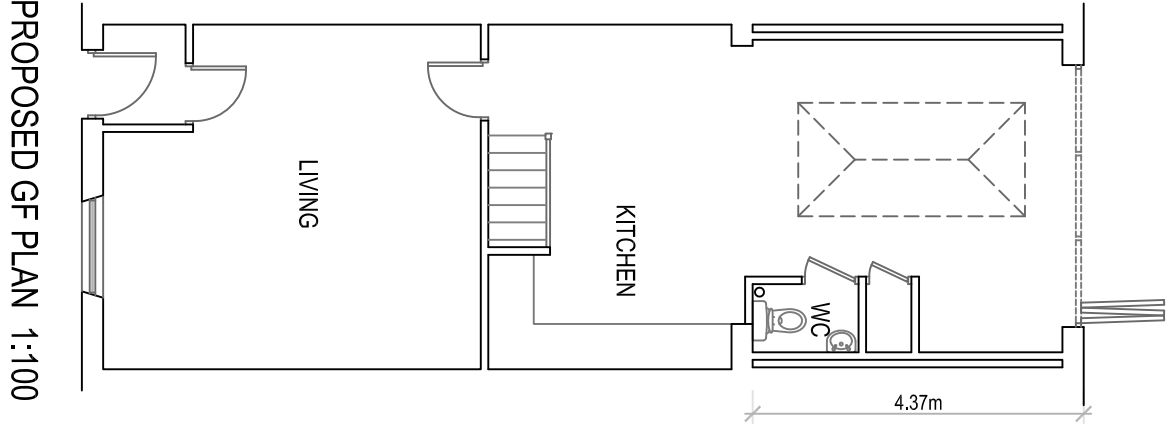
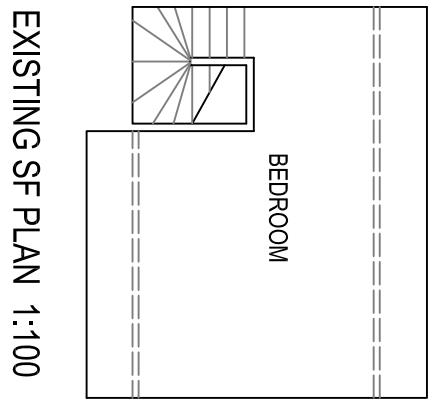
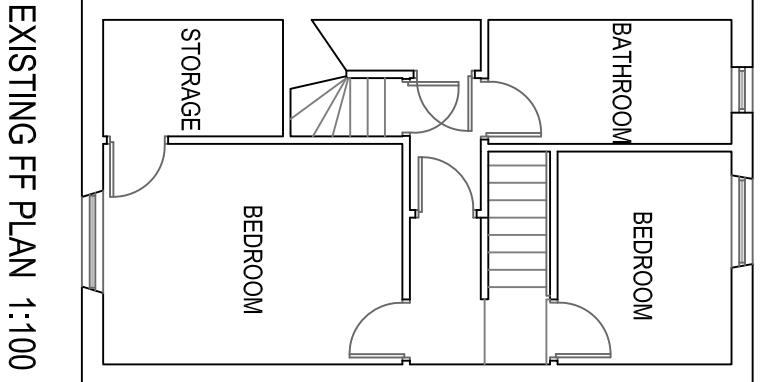
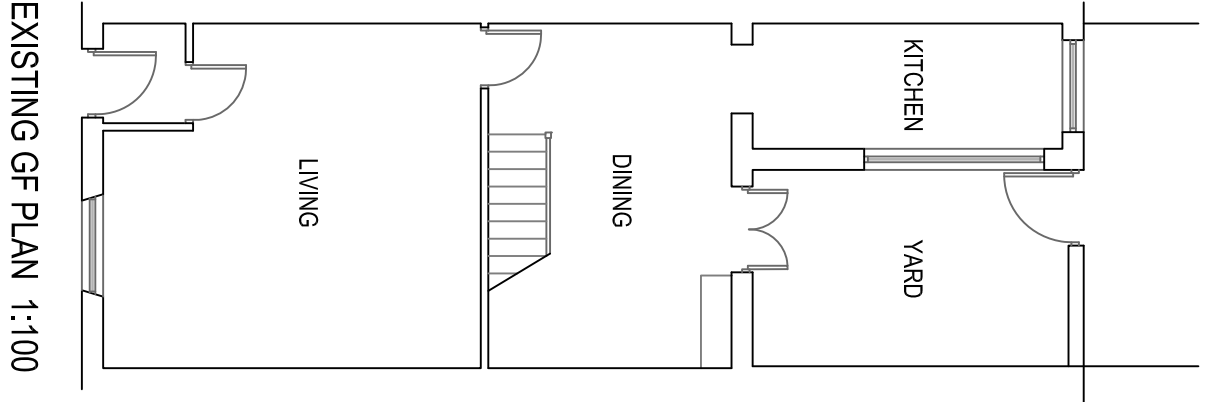


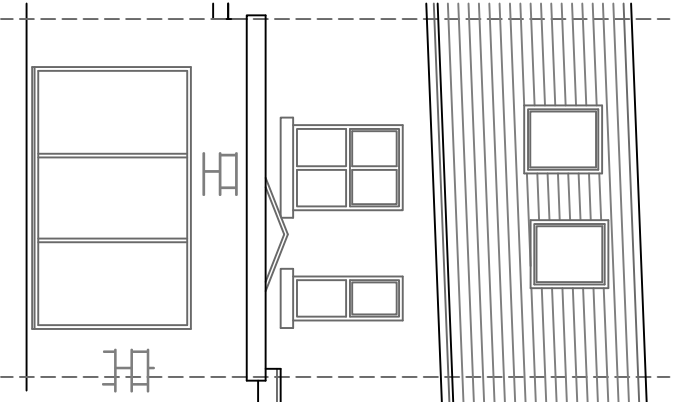


EXISTING FRONT ELEVATION 1:100

EXISTING REAR ELEVATION 1:100

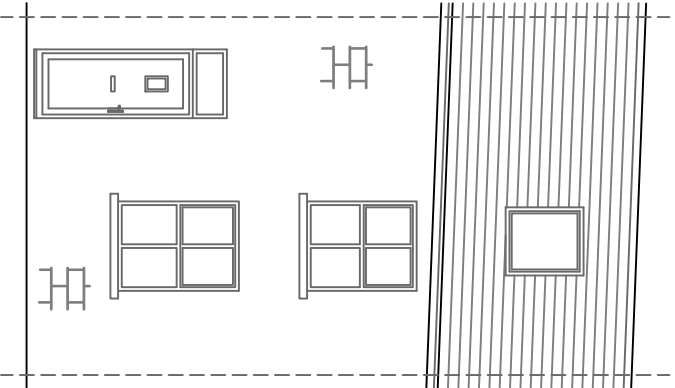


PROPOSED FRONT ELEVATION 1:100



PROPOSED REAR ELEVATION 1:100

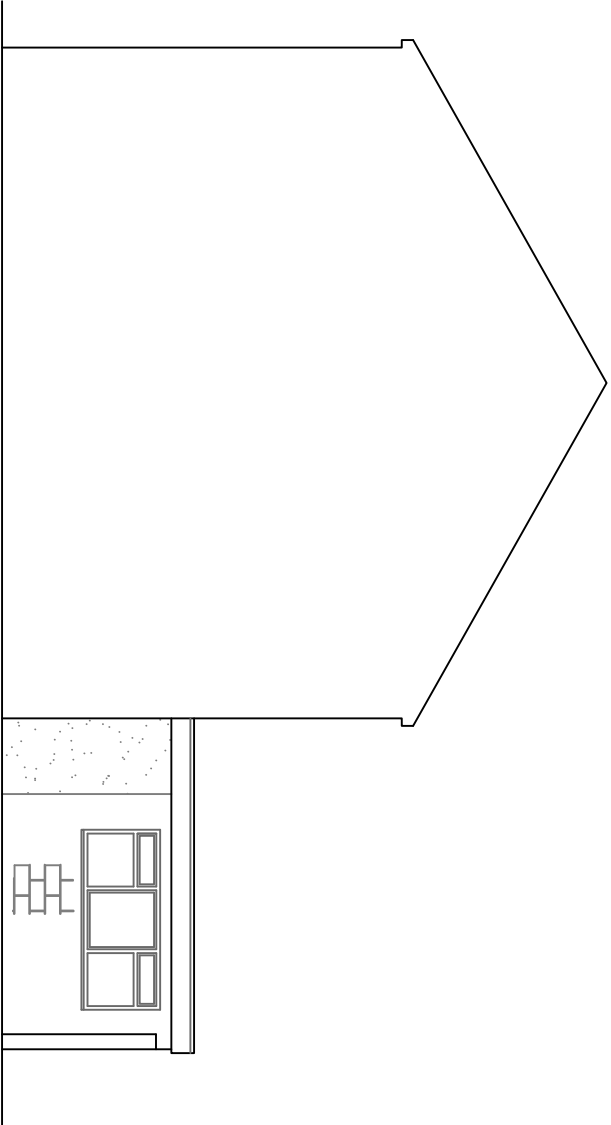

EXISTING SIDE ELEVATION 1:100

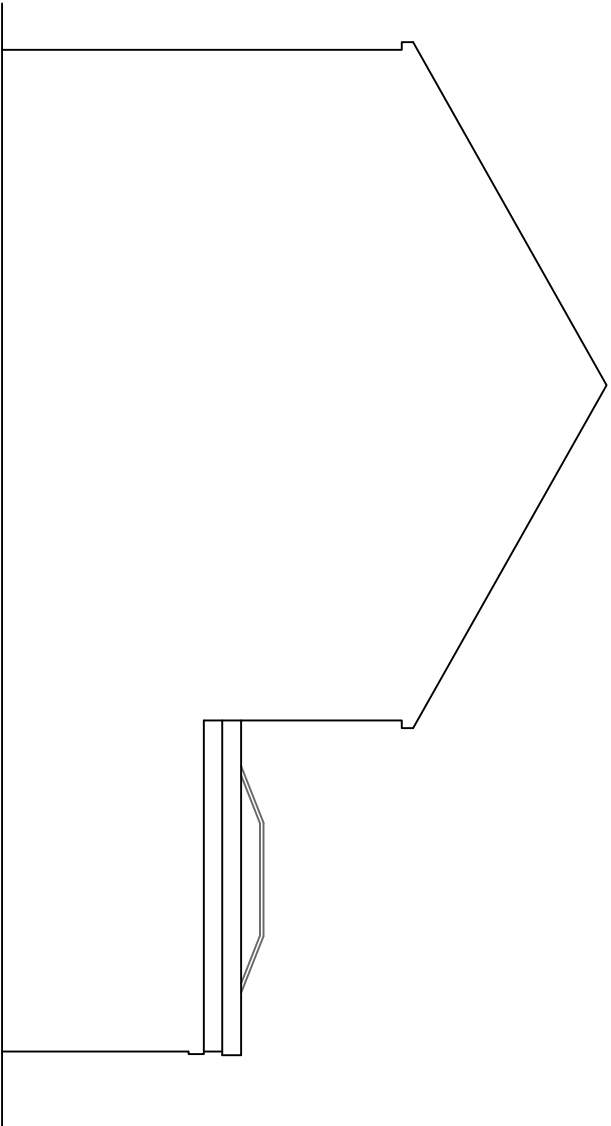

PROPOSED SIDE ELEVATION 1:100

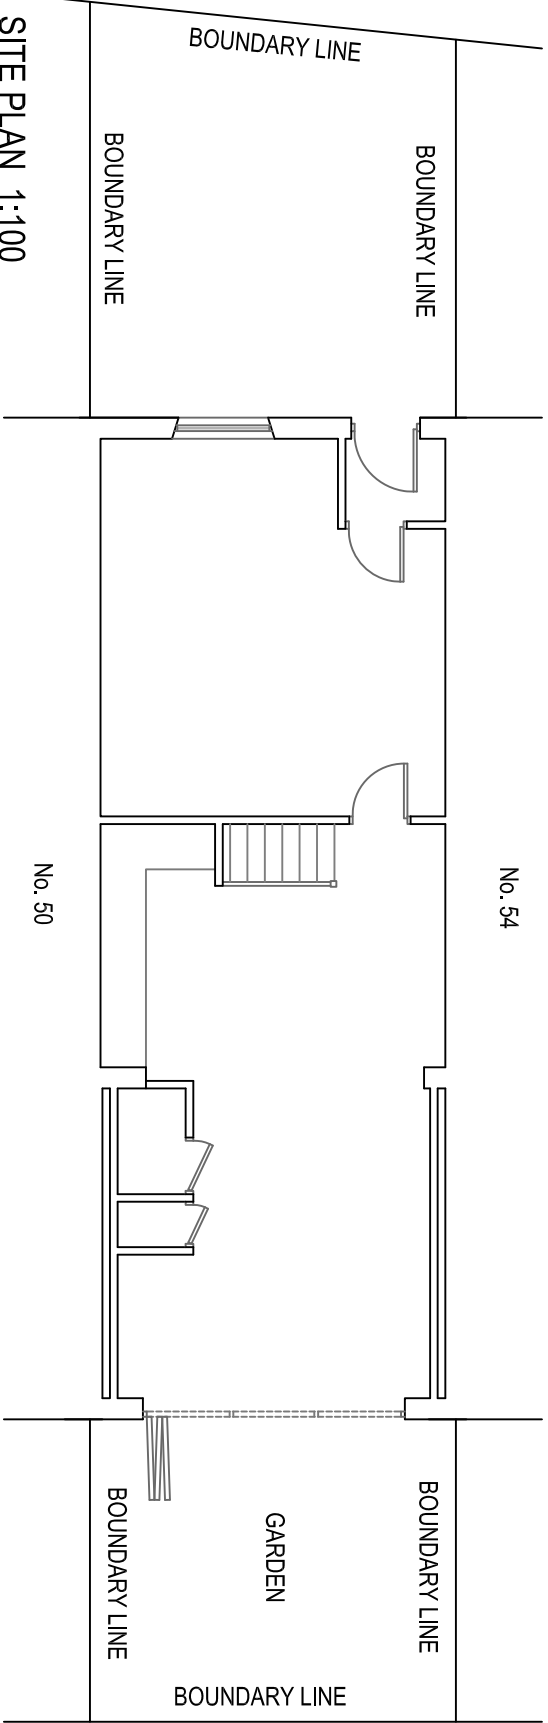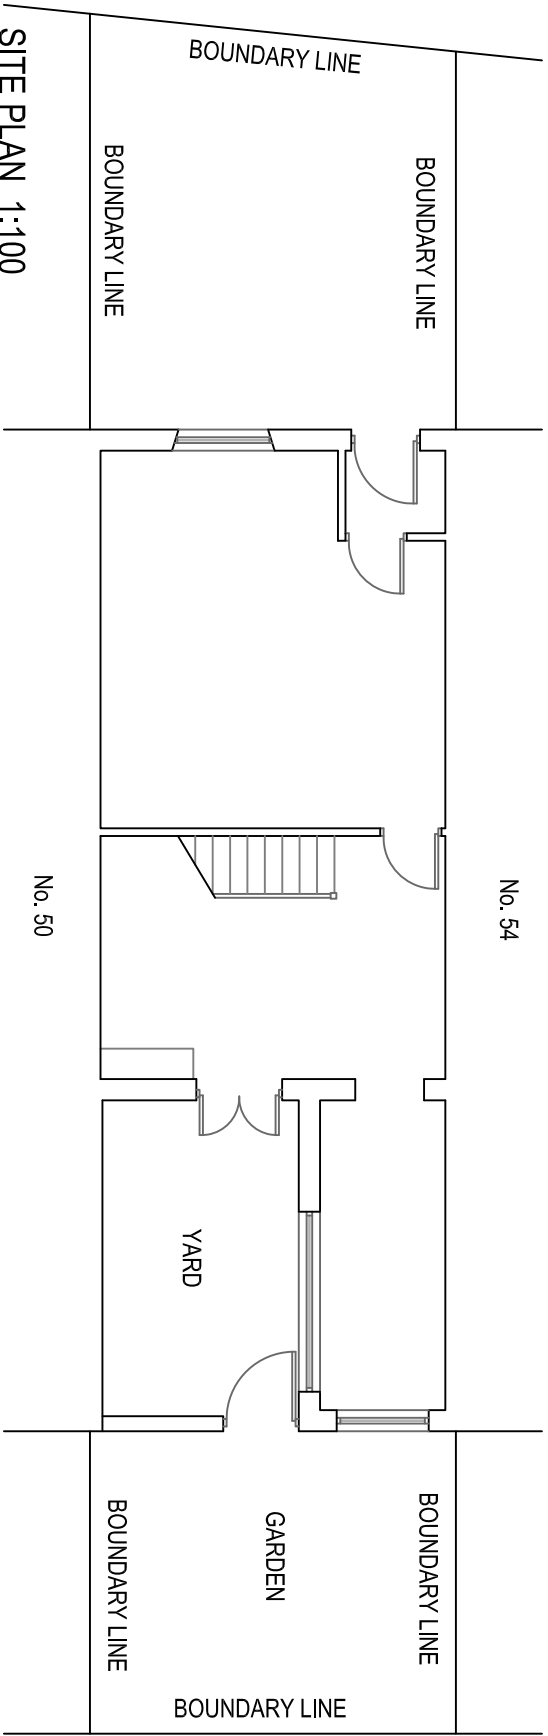

SINGLE STOREY REAR EXTENSION

52 Tanners Street
Ramsbottom, Bury
BL0 9ES

Existing & Proposed Plans
and Elevations

Drawn: CDW
Scale: 1:100 @ A1
Date: October 2021

2346_BUR_01_Planning

CDWP
CD Wilkinson Plans

tel: 07967 522401 email: chris@cdwilkinsonplans.co.uk
5 Highmeadow, Manchester, M26 1YN