



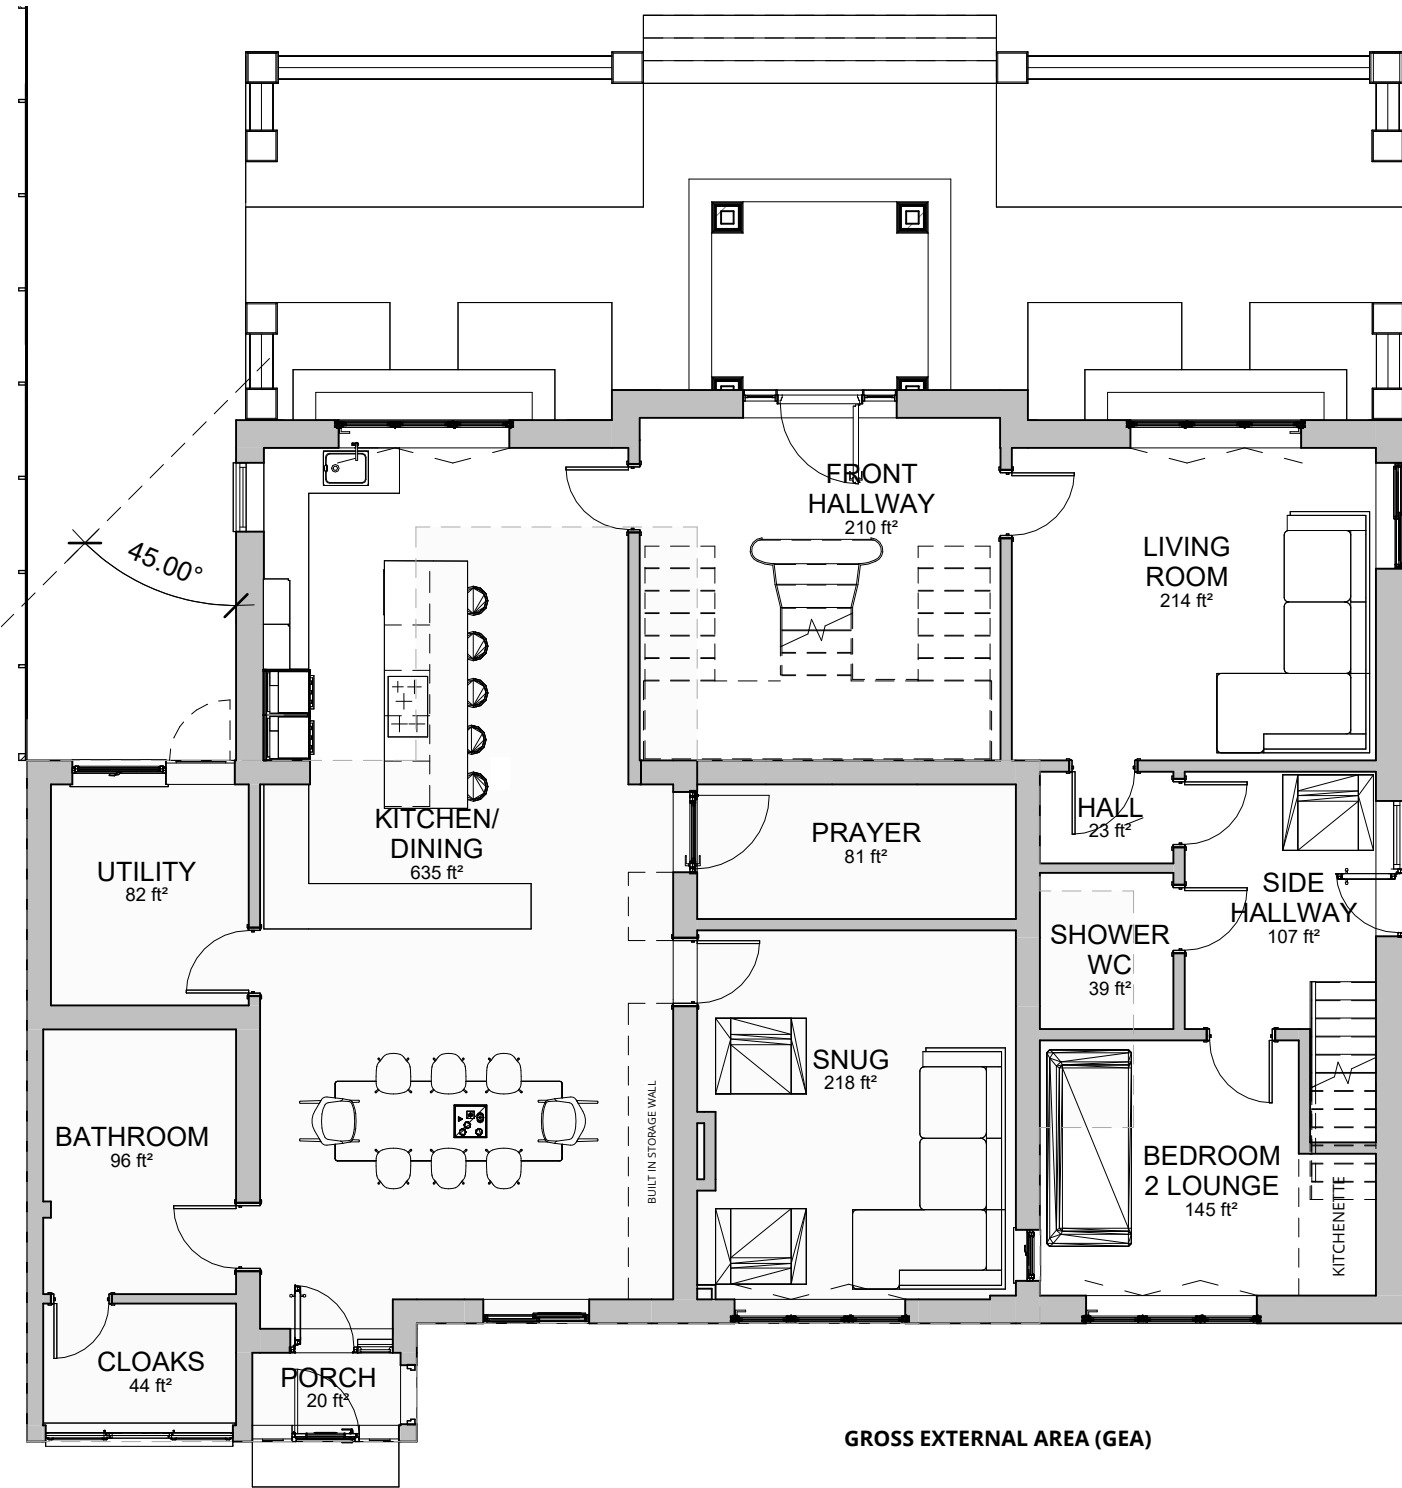

GROSS EXTERNAL AREA (GEA)

GF EXISTING AREA	1325ft ²
GF NEW AREA	1008ft ²
TOTAL	2333ft²


1 Proposed Ground Floor Plan
1 : 100

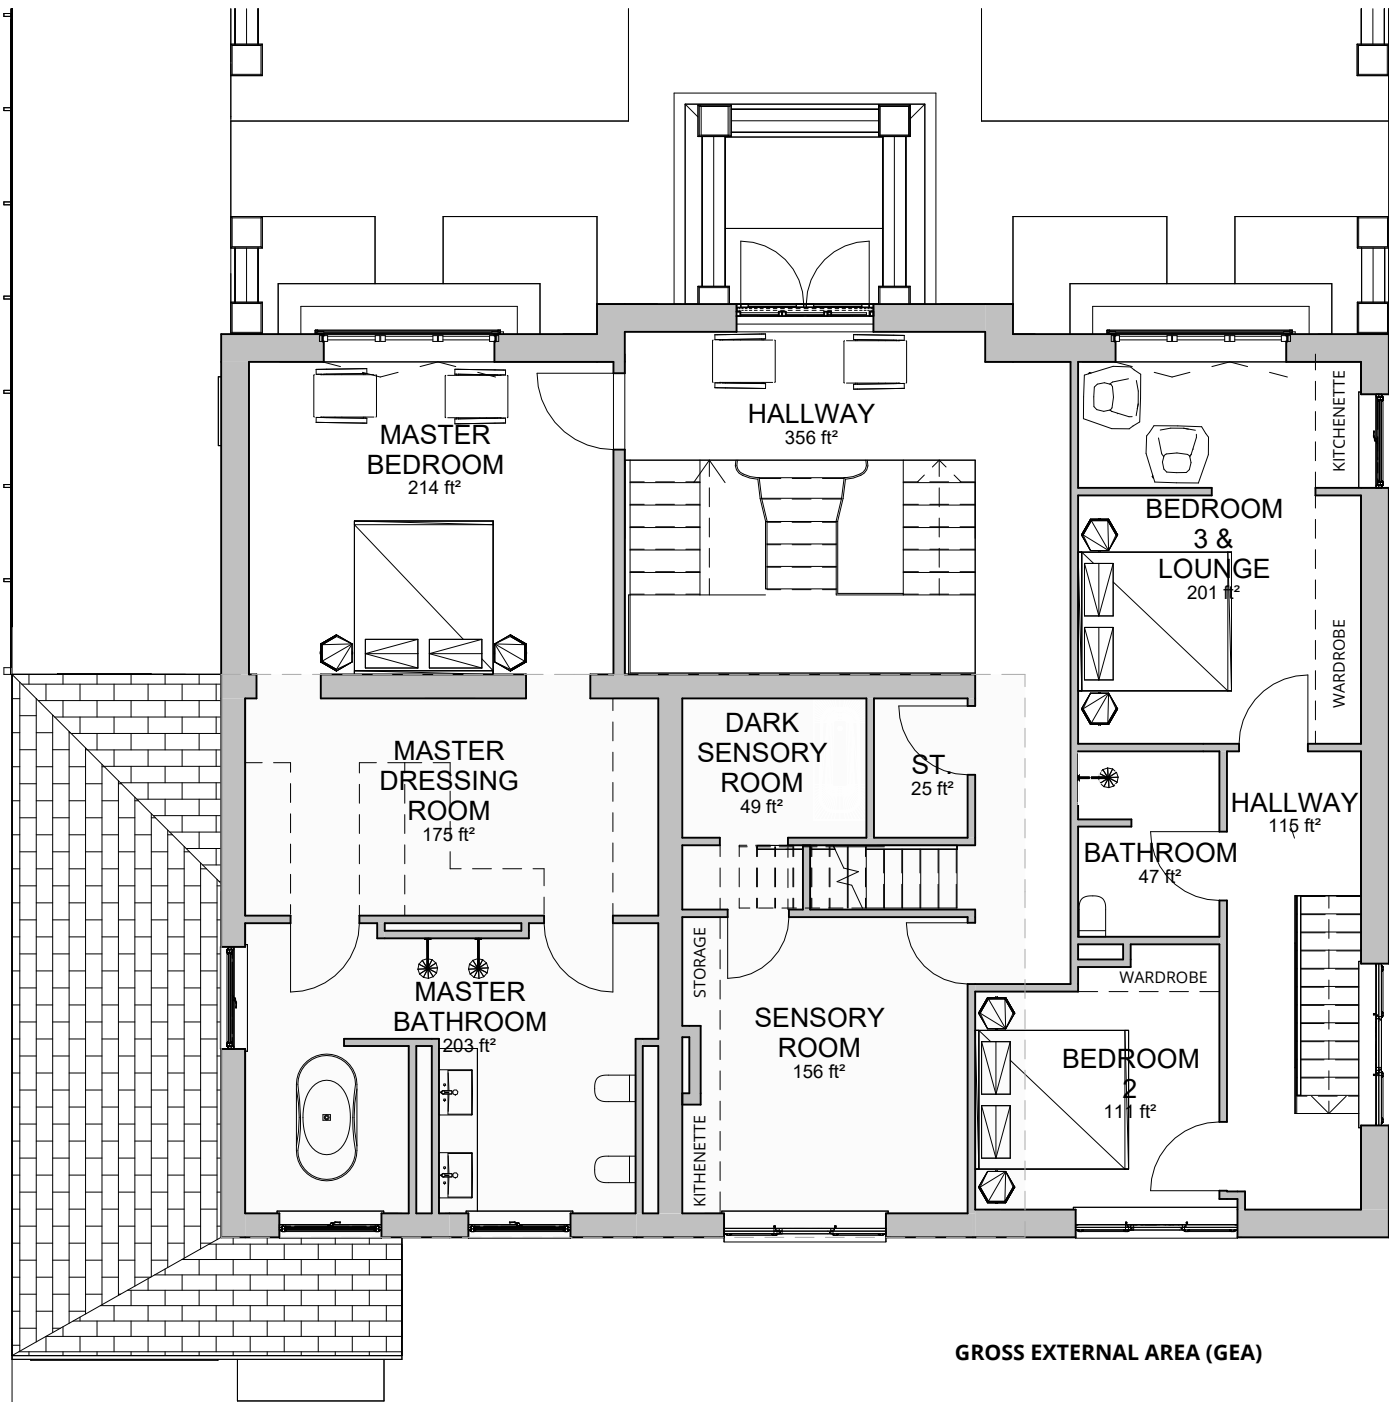

GROSS EXTERNAL AREA (GEA)

FF EXISTING AREA	852ft ²
FF NEW AREA	1174ft ²
TOTAL	2026ft²

2 Proposed First Floor Plan
1 : 100

 

RALA SHALL HAVE NO RESPONSIBILITY FOR ANY USE MADE OF THIS DOCUMENT OTHER THAN FOR THAT WHICH IT WAS PREPARED AND ISSUED. ALL DIMENSIONS SHOULD BE CHECKED ON SITE. DO NOT SCALE FROM THIS DRAWING

ANY DRAWING ERRORS OR DIVERGENCIES SHOULD BE BROUGHT TO THE ATTENTION OF RALA AT THE ADDRESS SHOWN BELOW.

DRAWINGS SHALL BE READ IN CONJUNCTION WITH THE FOLLOWING BEFORE WORK COMMENCES:

- THE CDM DESIGN ISSUES REGISTER
- THE RALA RISK SERIES OF DRAWINGS
- THE PROJECT CDM RISK REGISTER

NOTES

P00	First Issue	RB	RB	02/06/25
P01	Pre-Planning Issue	RB	RB	01/08/25
P02	Planning Issue	RB	RB	04/06/26

REVISION	DESCRIPTION	DRAWN	CHECKED	DATE
----------	-------------	-------	---------	------

REVISION	DESCRIPTION	DRAWN	CHECKED	DATE
----------	-------------	-------	---------	------

CLIENT

11 Hackford Close,
Brandlesholme,
Bury,
Greater Manchester,
BL8 1XP
United Kingdom

T +44 [0]7564 361 972



PROJECT TITLE
2 Alnwick Drive

RDP JOB NUMBER
P0073

ISO 27001 CLASSIFICATION
Planning

DRAWING TITLE
Proposed Plans - Ground & First

SCALE
@ A3

1 : 100

DATE FIRST ISSUED
30/06/25

DRAWING NO.
AWD-RALA-ZZ-XX-DR-A-(PL)-0003

REVISION
P02