






Proposed Front Elevation

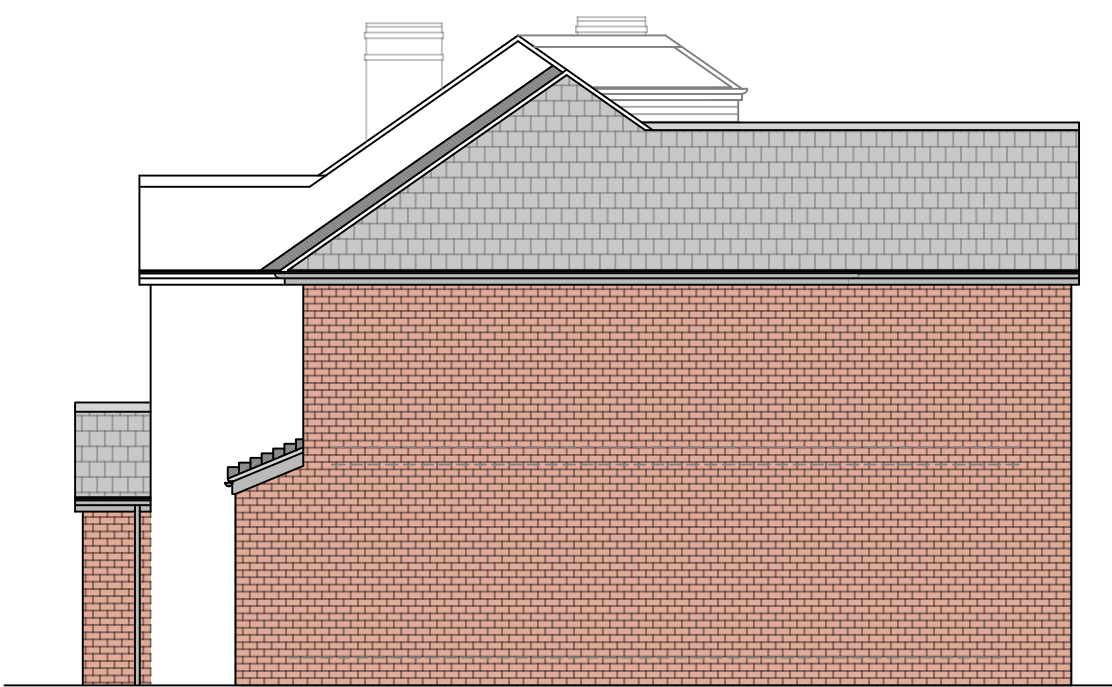

Proposed Side Elevation

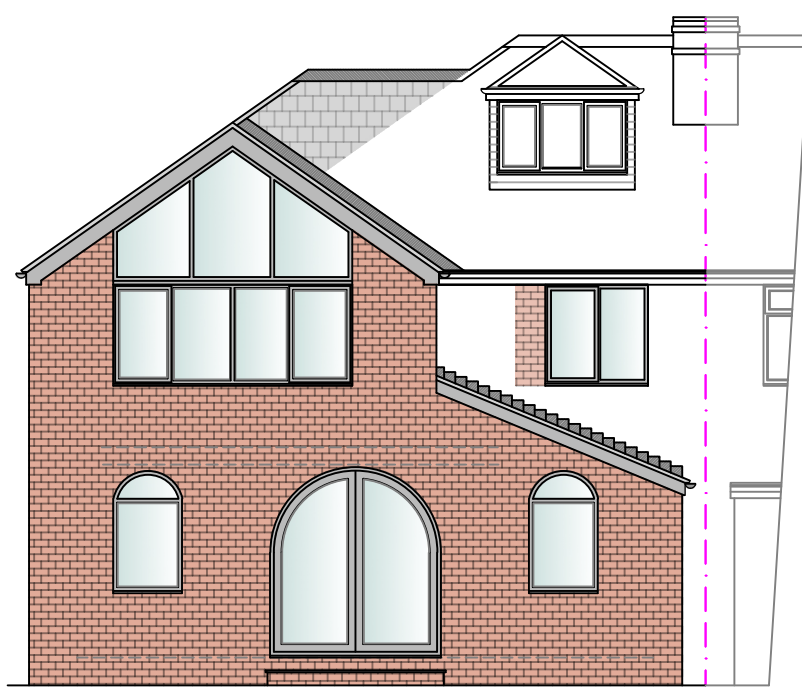


Proposed Rear Elevation

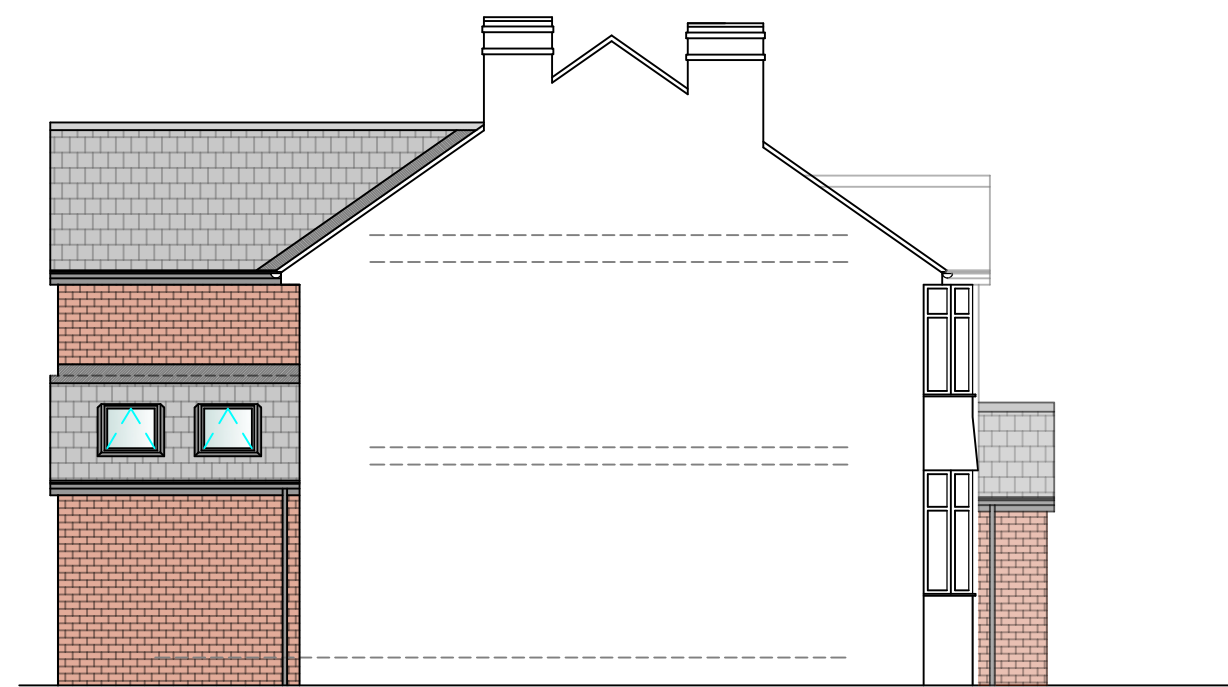

Proposed Side Elevation

1:100

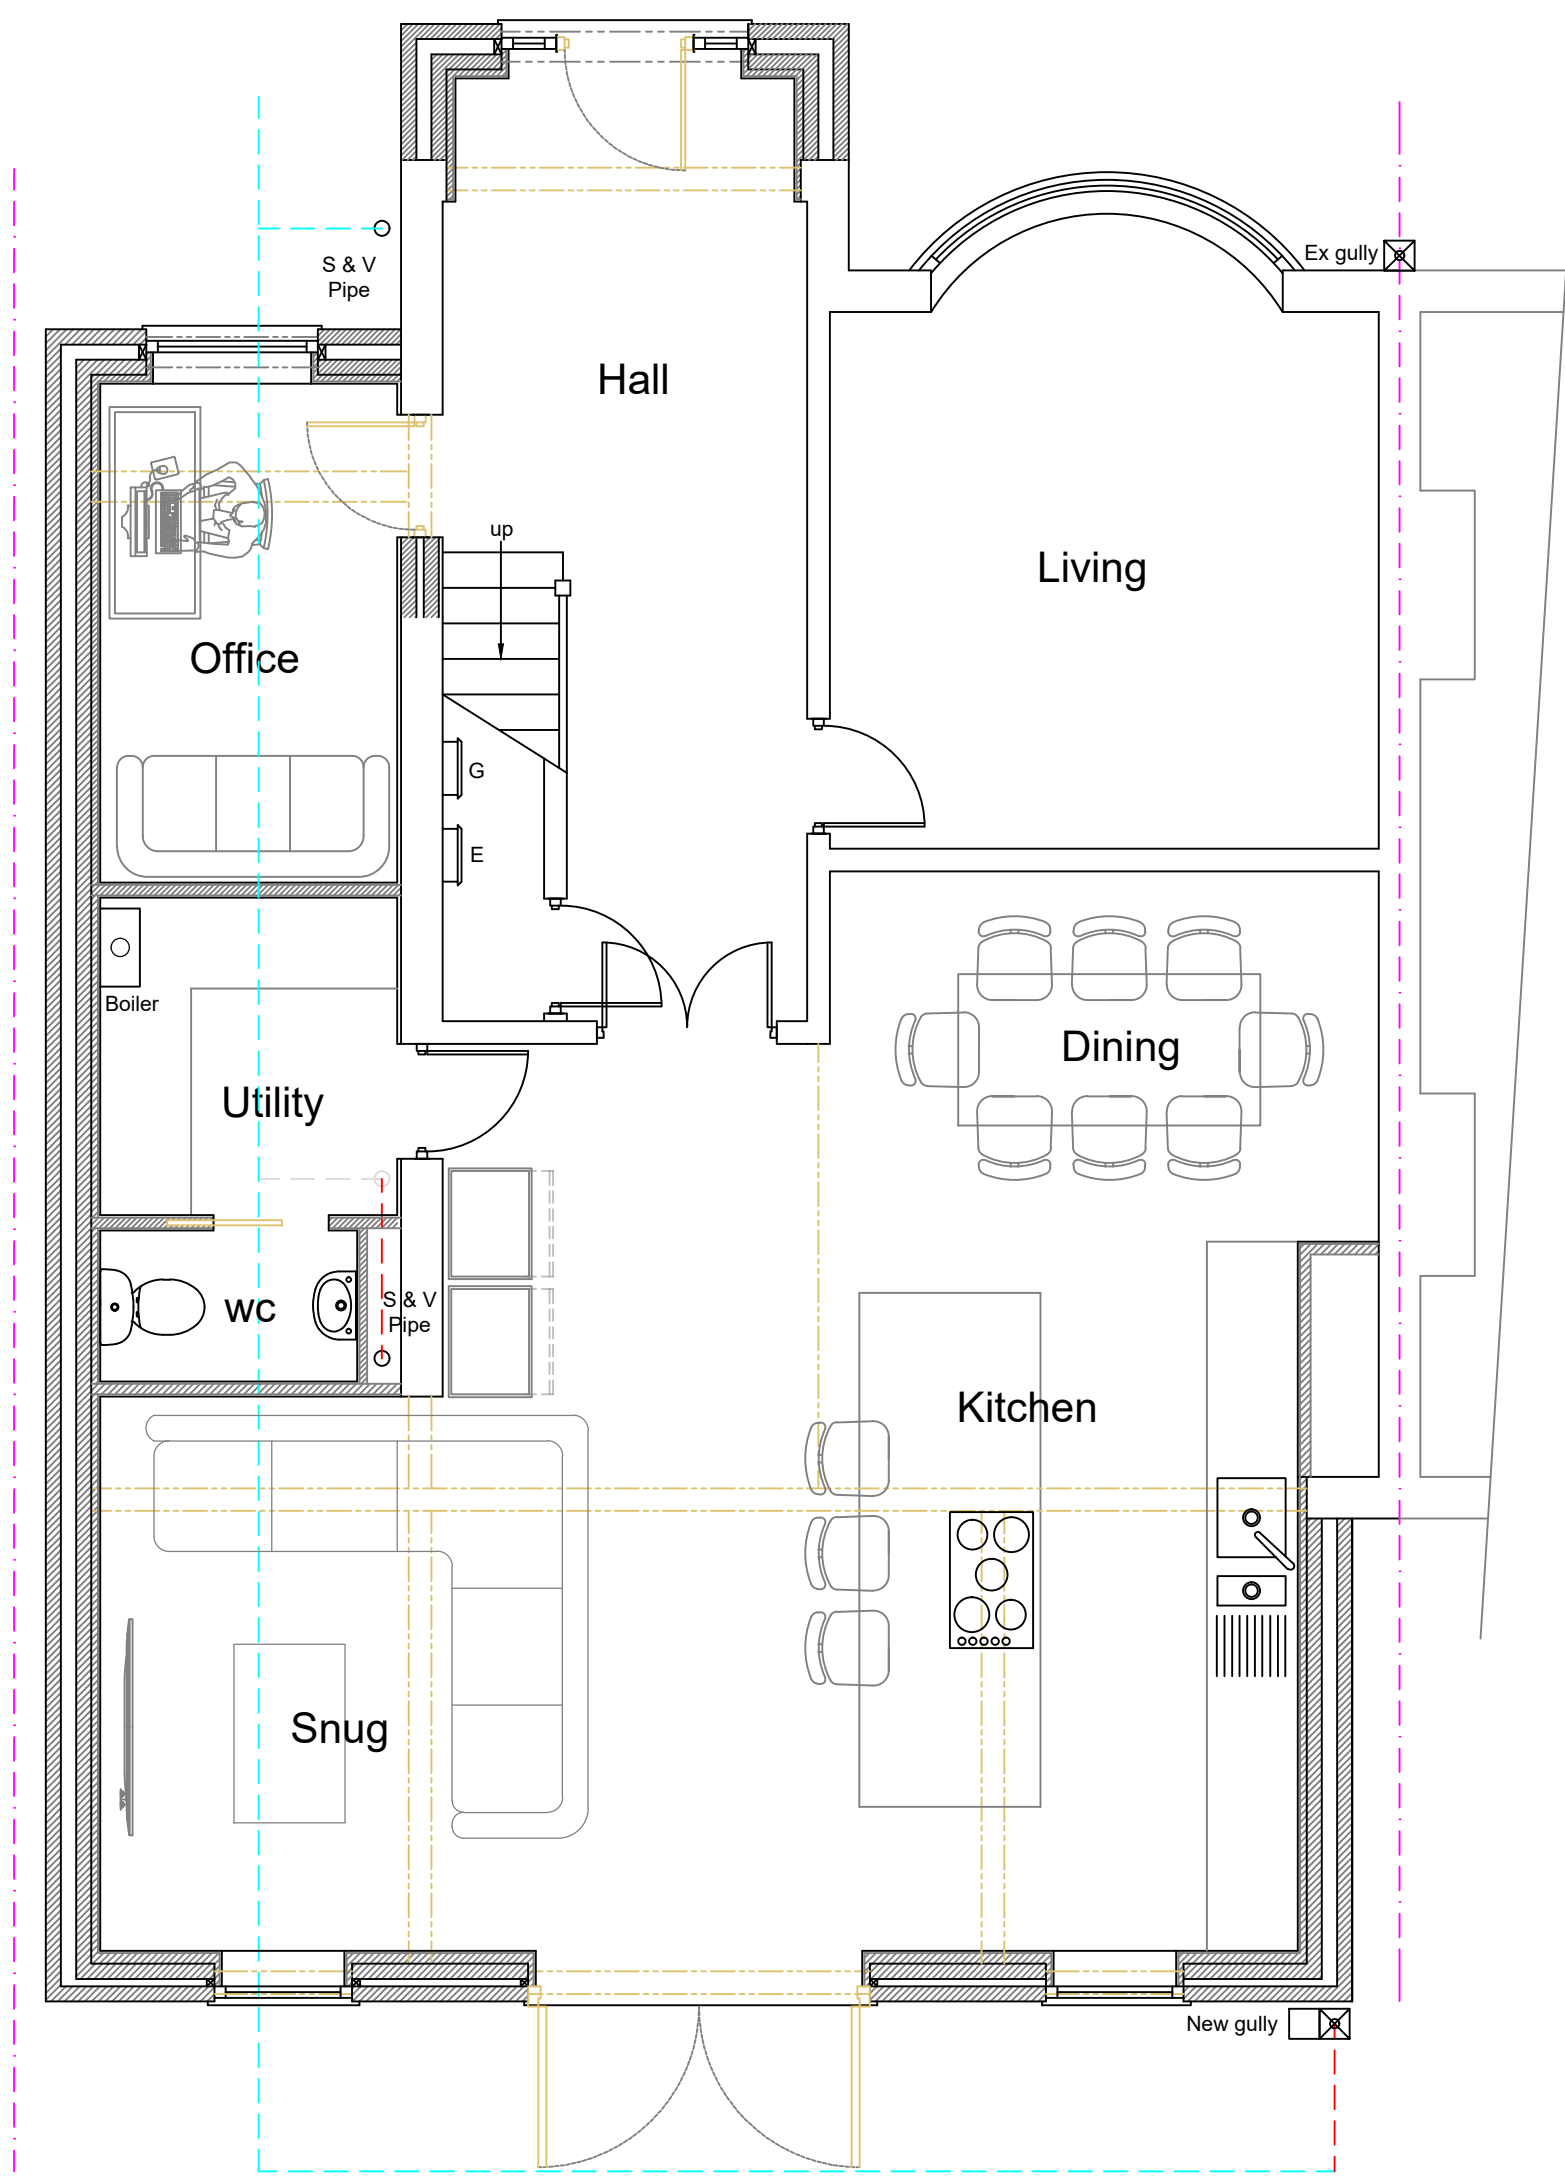


Proposed Ground Floor Plan



Proposed First Floor Plan

1:50

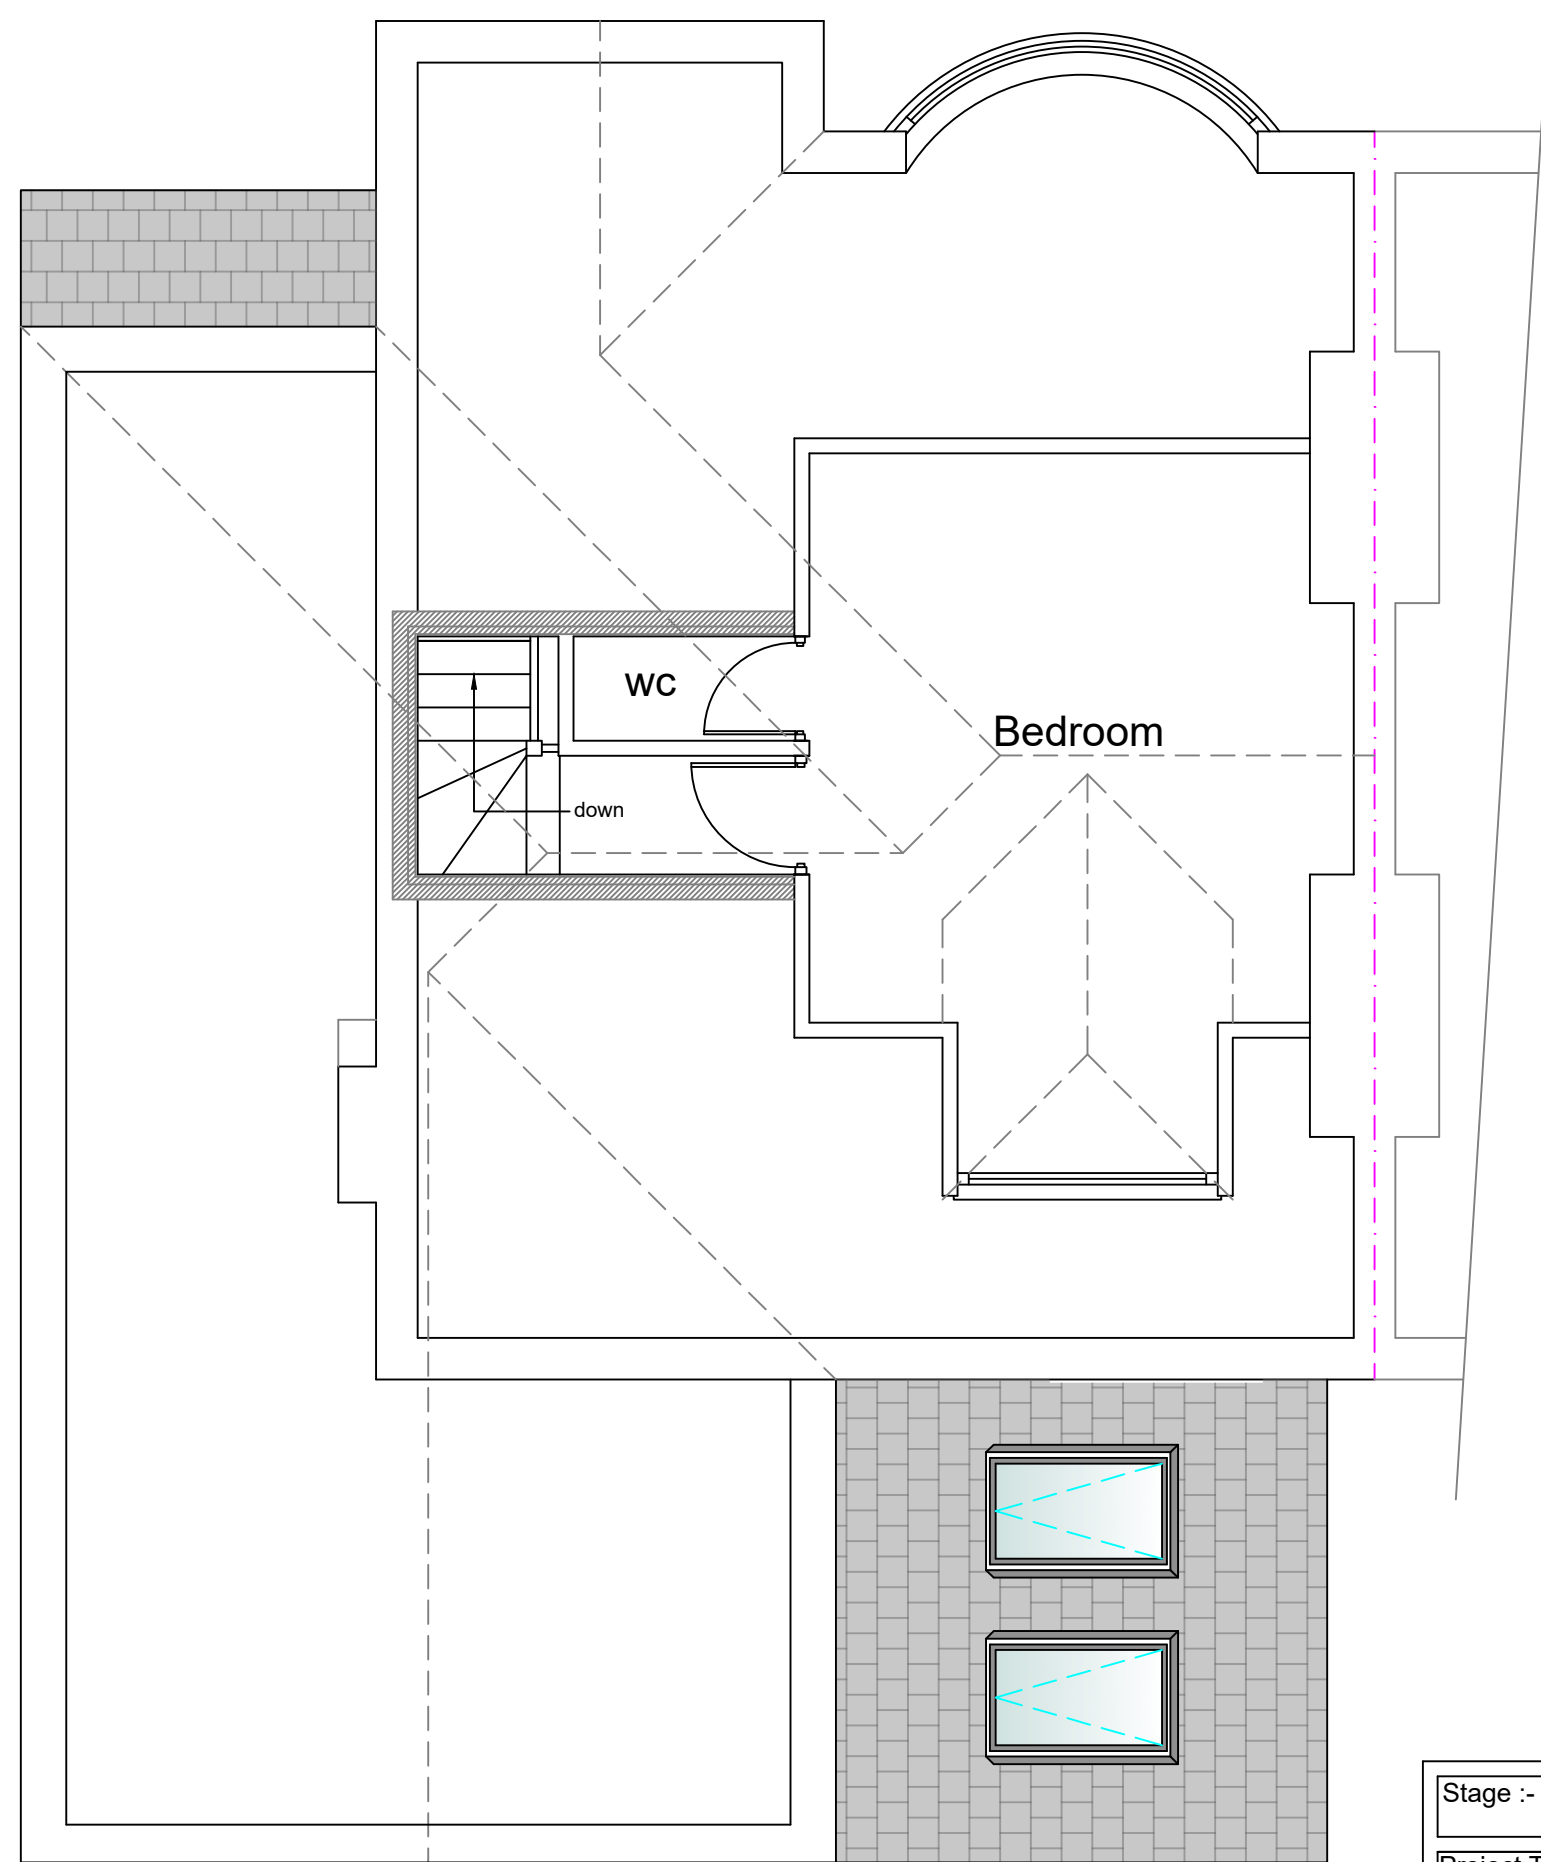

Proposed Second Floor Plan

Stage :-		Householder Planning	
Project Title :-		Proposed Two Storey Side/Rear Extension Part Single Storey Rear Extension & Front Porch Extension	
Drawing Title :-		Proposed Plans & Elevations	
Client :-		Mr Hewitt	
Drwg No :-	12/25/114	Date :-	Dec '25
Scale :-	1:100 & 1:50@A1	Drawn:-	SCM
Site Address :-		11 Old Hall Road, Whitefield, Bury, M45 7QW	