



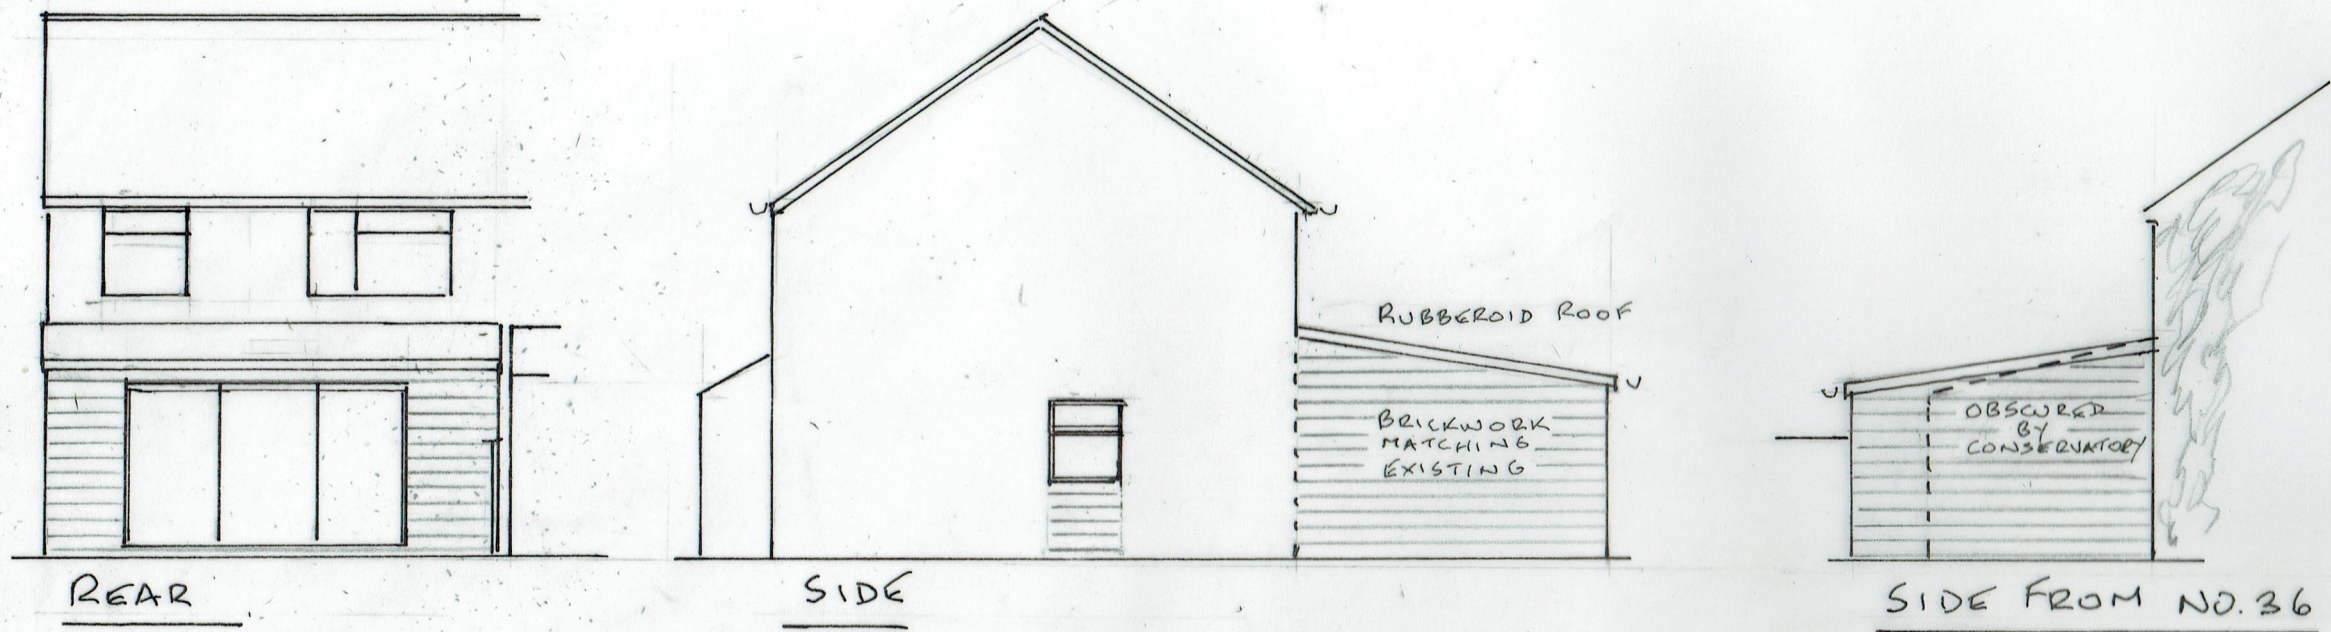

SITE PLAN (1:500)

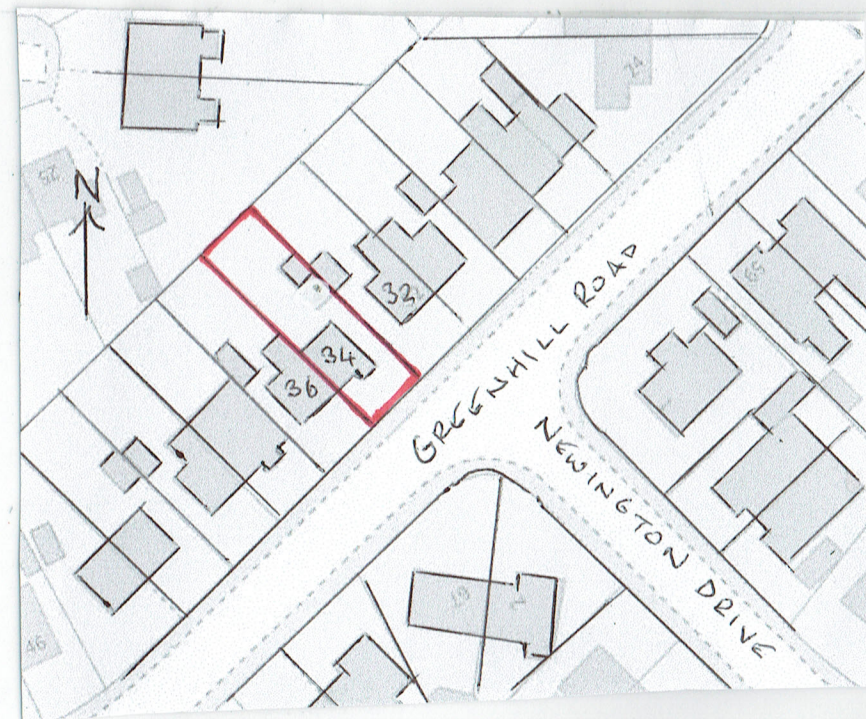

LOCATION PLAN (1:1250)

2 ELEVATIONS

0 METRES 5
SCALE 1:100 Q A3

15/08/2025

25/823/02

SINGLE STOREY REAR EXTENSION (RETROSPECTIVE)
34 GREENHILL ROAD, BURY BLB 2LL