




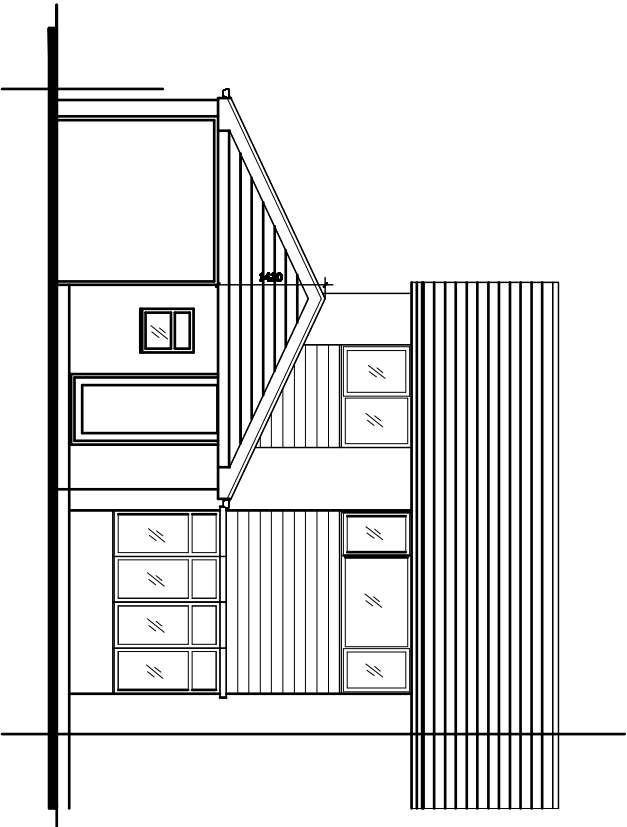


EXISTING FRONT ELEVATION.

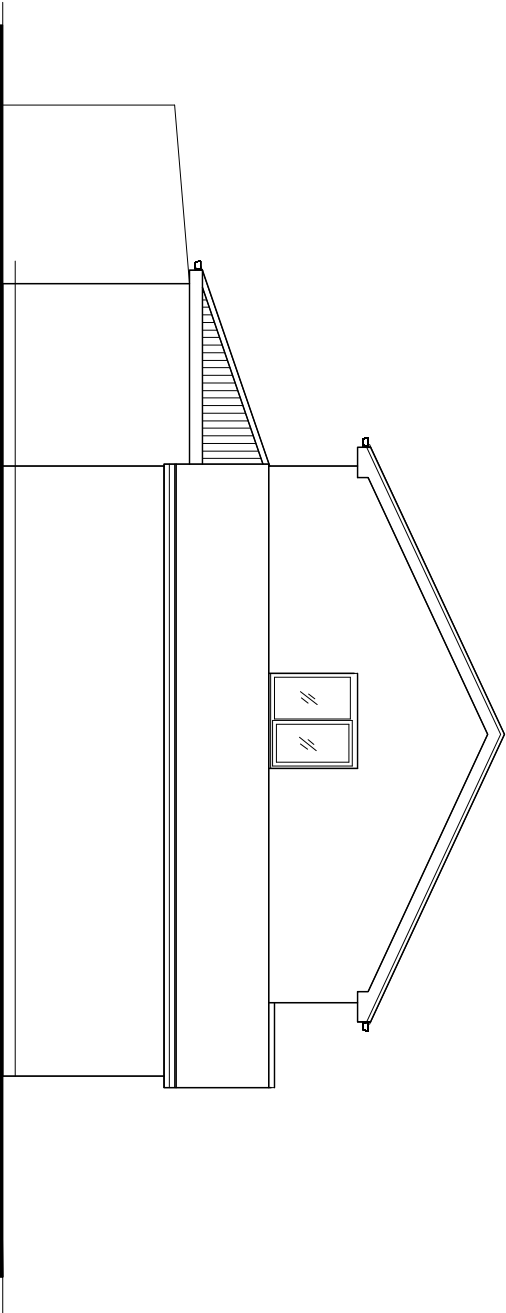

EXISTING SIDE ELEVATION.

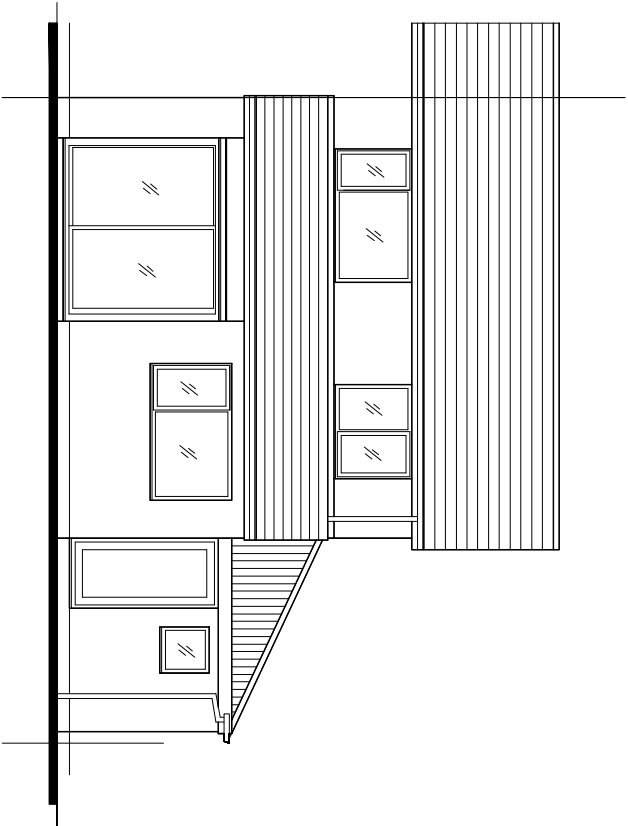

EXISTING REAR ELEVATION.

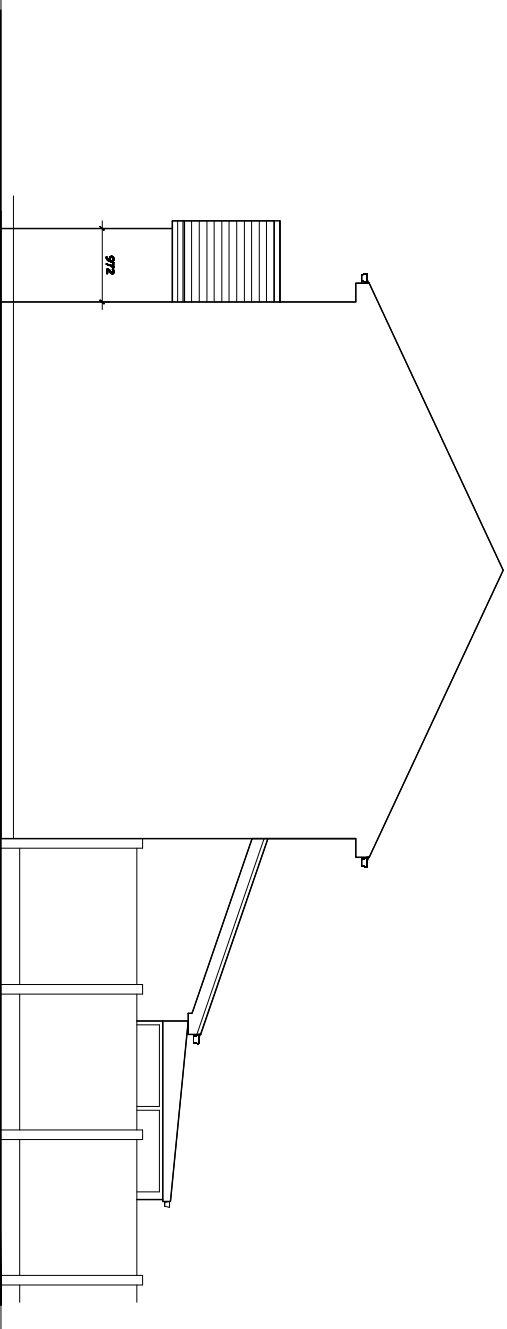

EXISTING SIDE ELEVATION.

Revision	Title :	Project :	MTC Designs
	DEMOLITION OF EXISTING GARAGE AND ERECTION OF TWO STOREY SIDE EXTENSION WITH FRONT AND REAR SINGLE STOREY EXTENSIONS.	3 BRYNHALL CLOSE, RADCLIFFE, MANCHESTER, M26 4NG	31 Eddard Drive Bolton BL2 6TB T: 01204 416714 UK 07760028514 Email: info@mtcdesign.co.uk
			Scale 1:100 @ A3 Date: August 2025.
			Drawing No: P01