
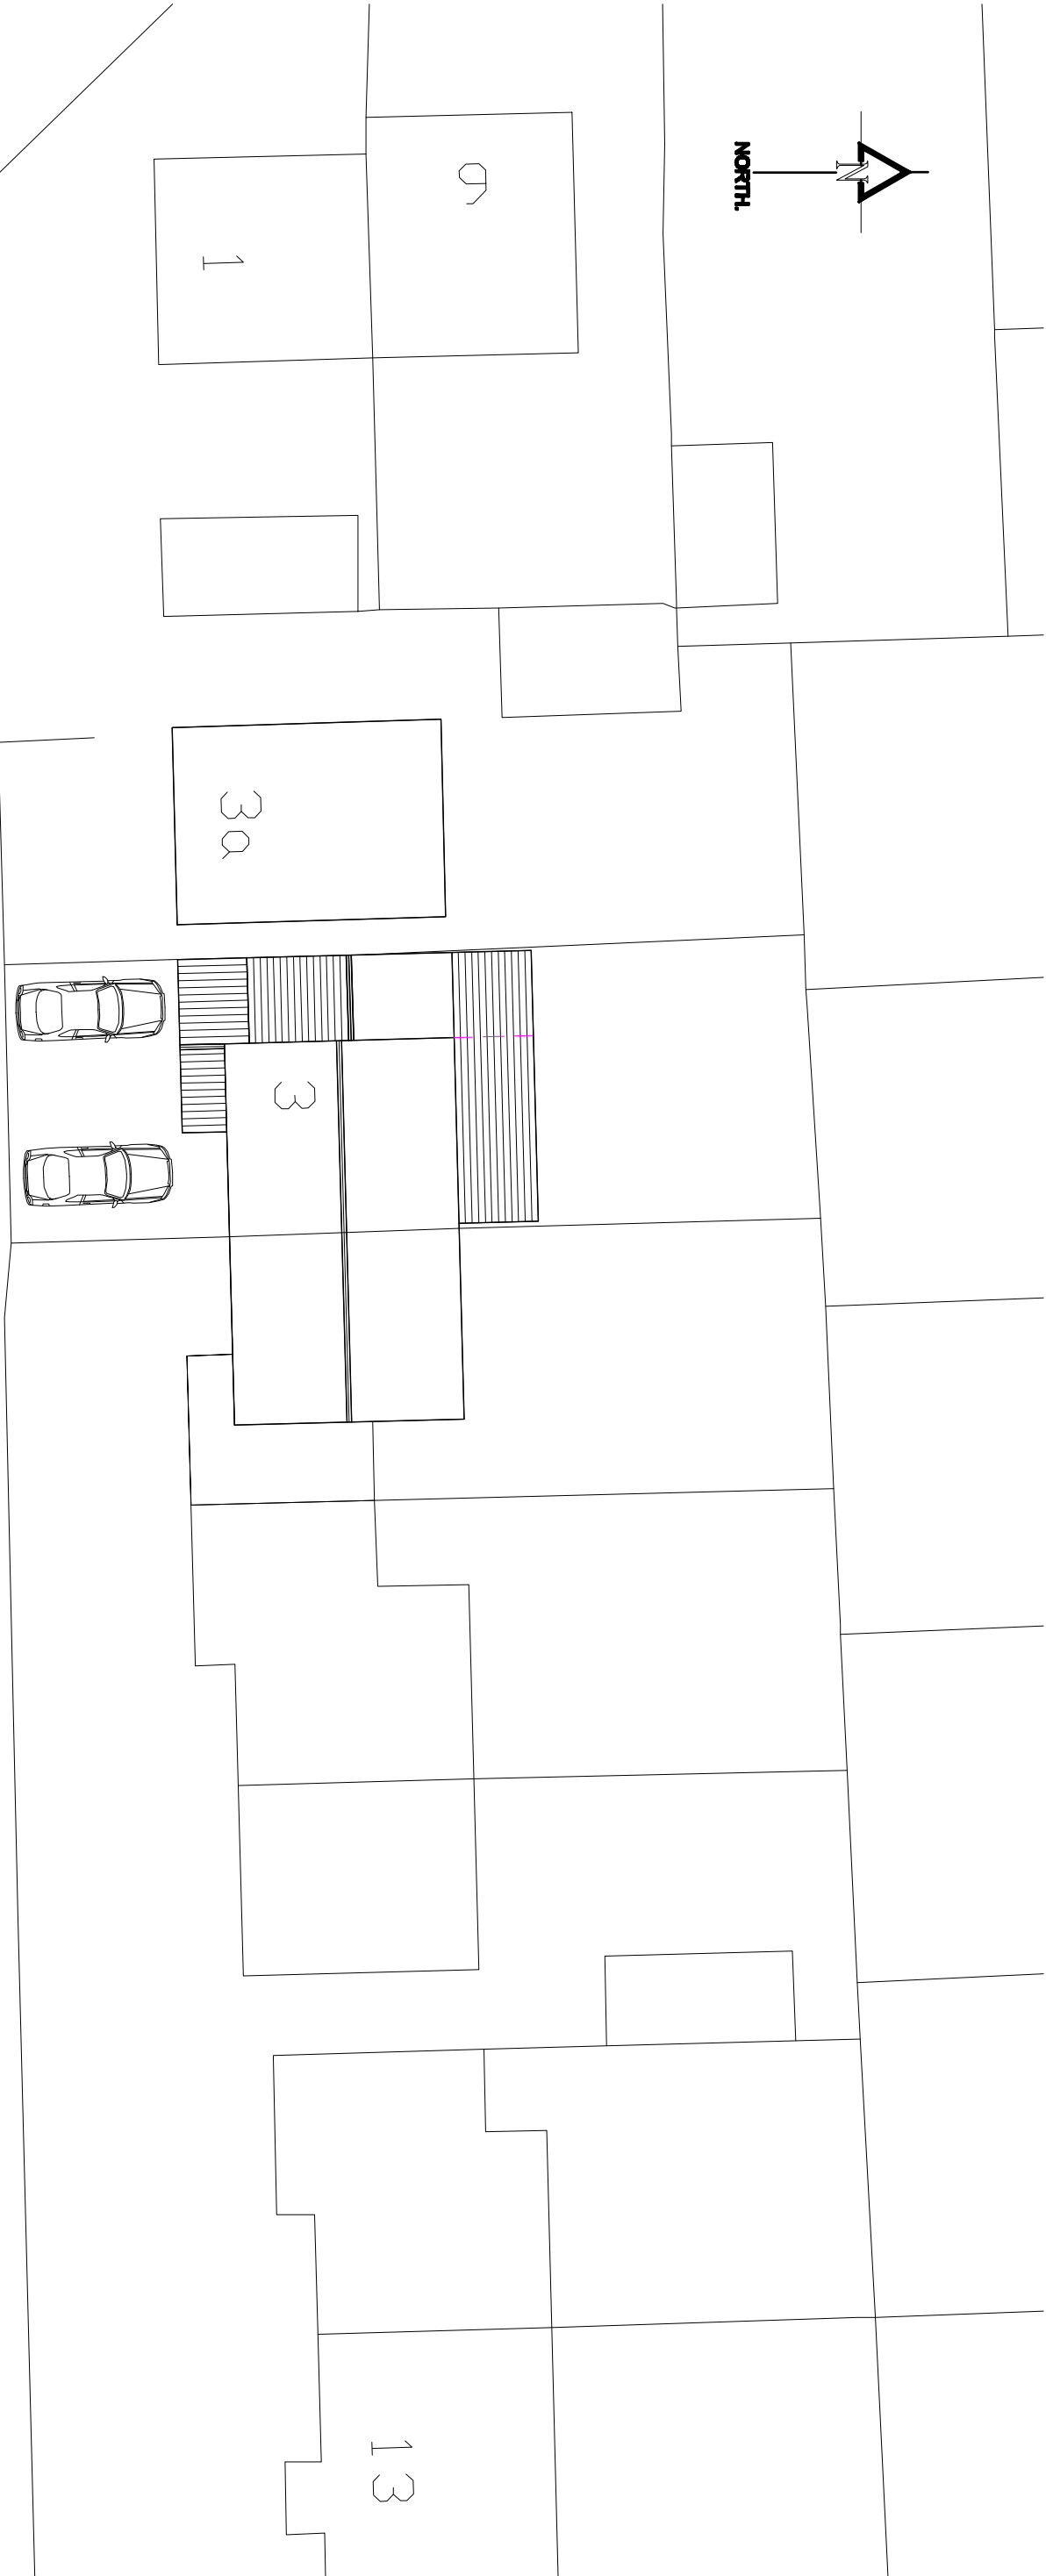


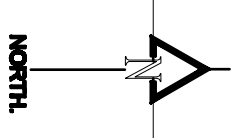

BRYNHALL CLOSE

PROPOSED SITE PLAN.

Revision.	Title:	Project:	MTC Designs
	DEMOLITION OF EXISTING GARAGE AND ERECTION OF TWO STOREY SIDE EXTENSION WITH FRONT AND REAR SINGLE STOREY EXTENSIONS.	3 BRYNHALL CLOSE, RADCLIFFE, MANCHESTER. M26 4NG	Scale: 1:200 @ A3 Date: August 2024. 31 Edend Drive Bolton BL2 6TB T: 01204 418714 M: 07708282914 Email: info@mtcdesigns.co.uk Drawing No: P06