
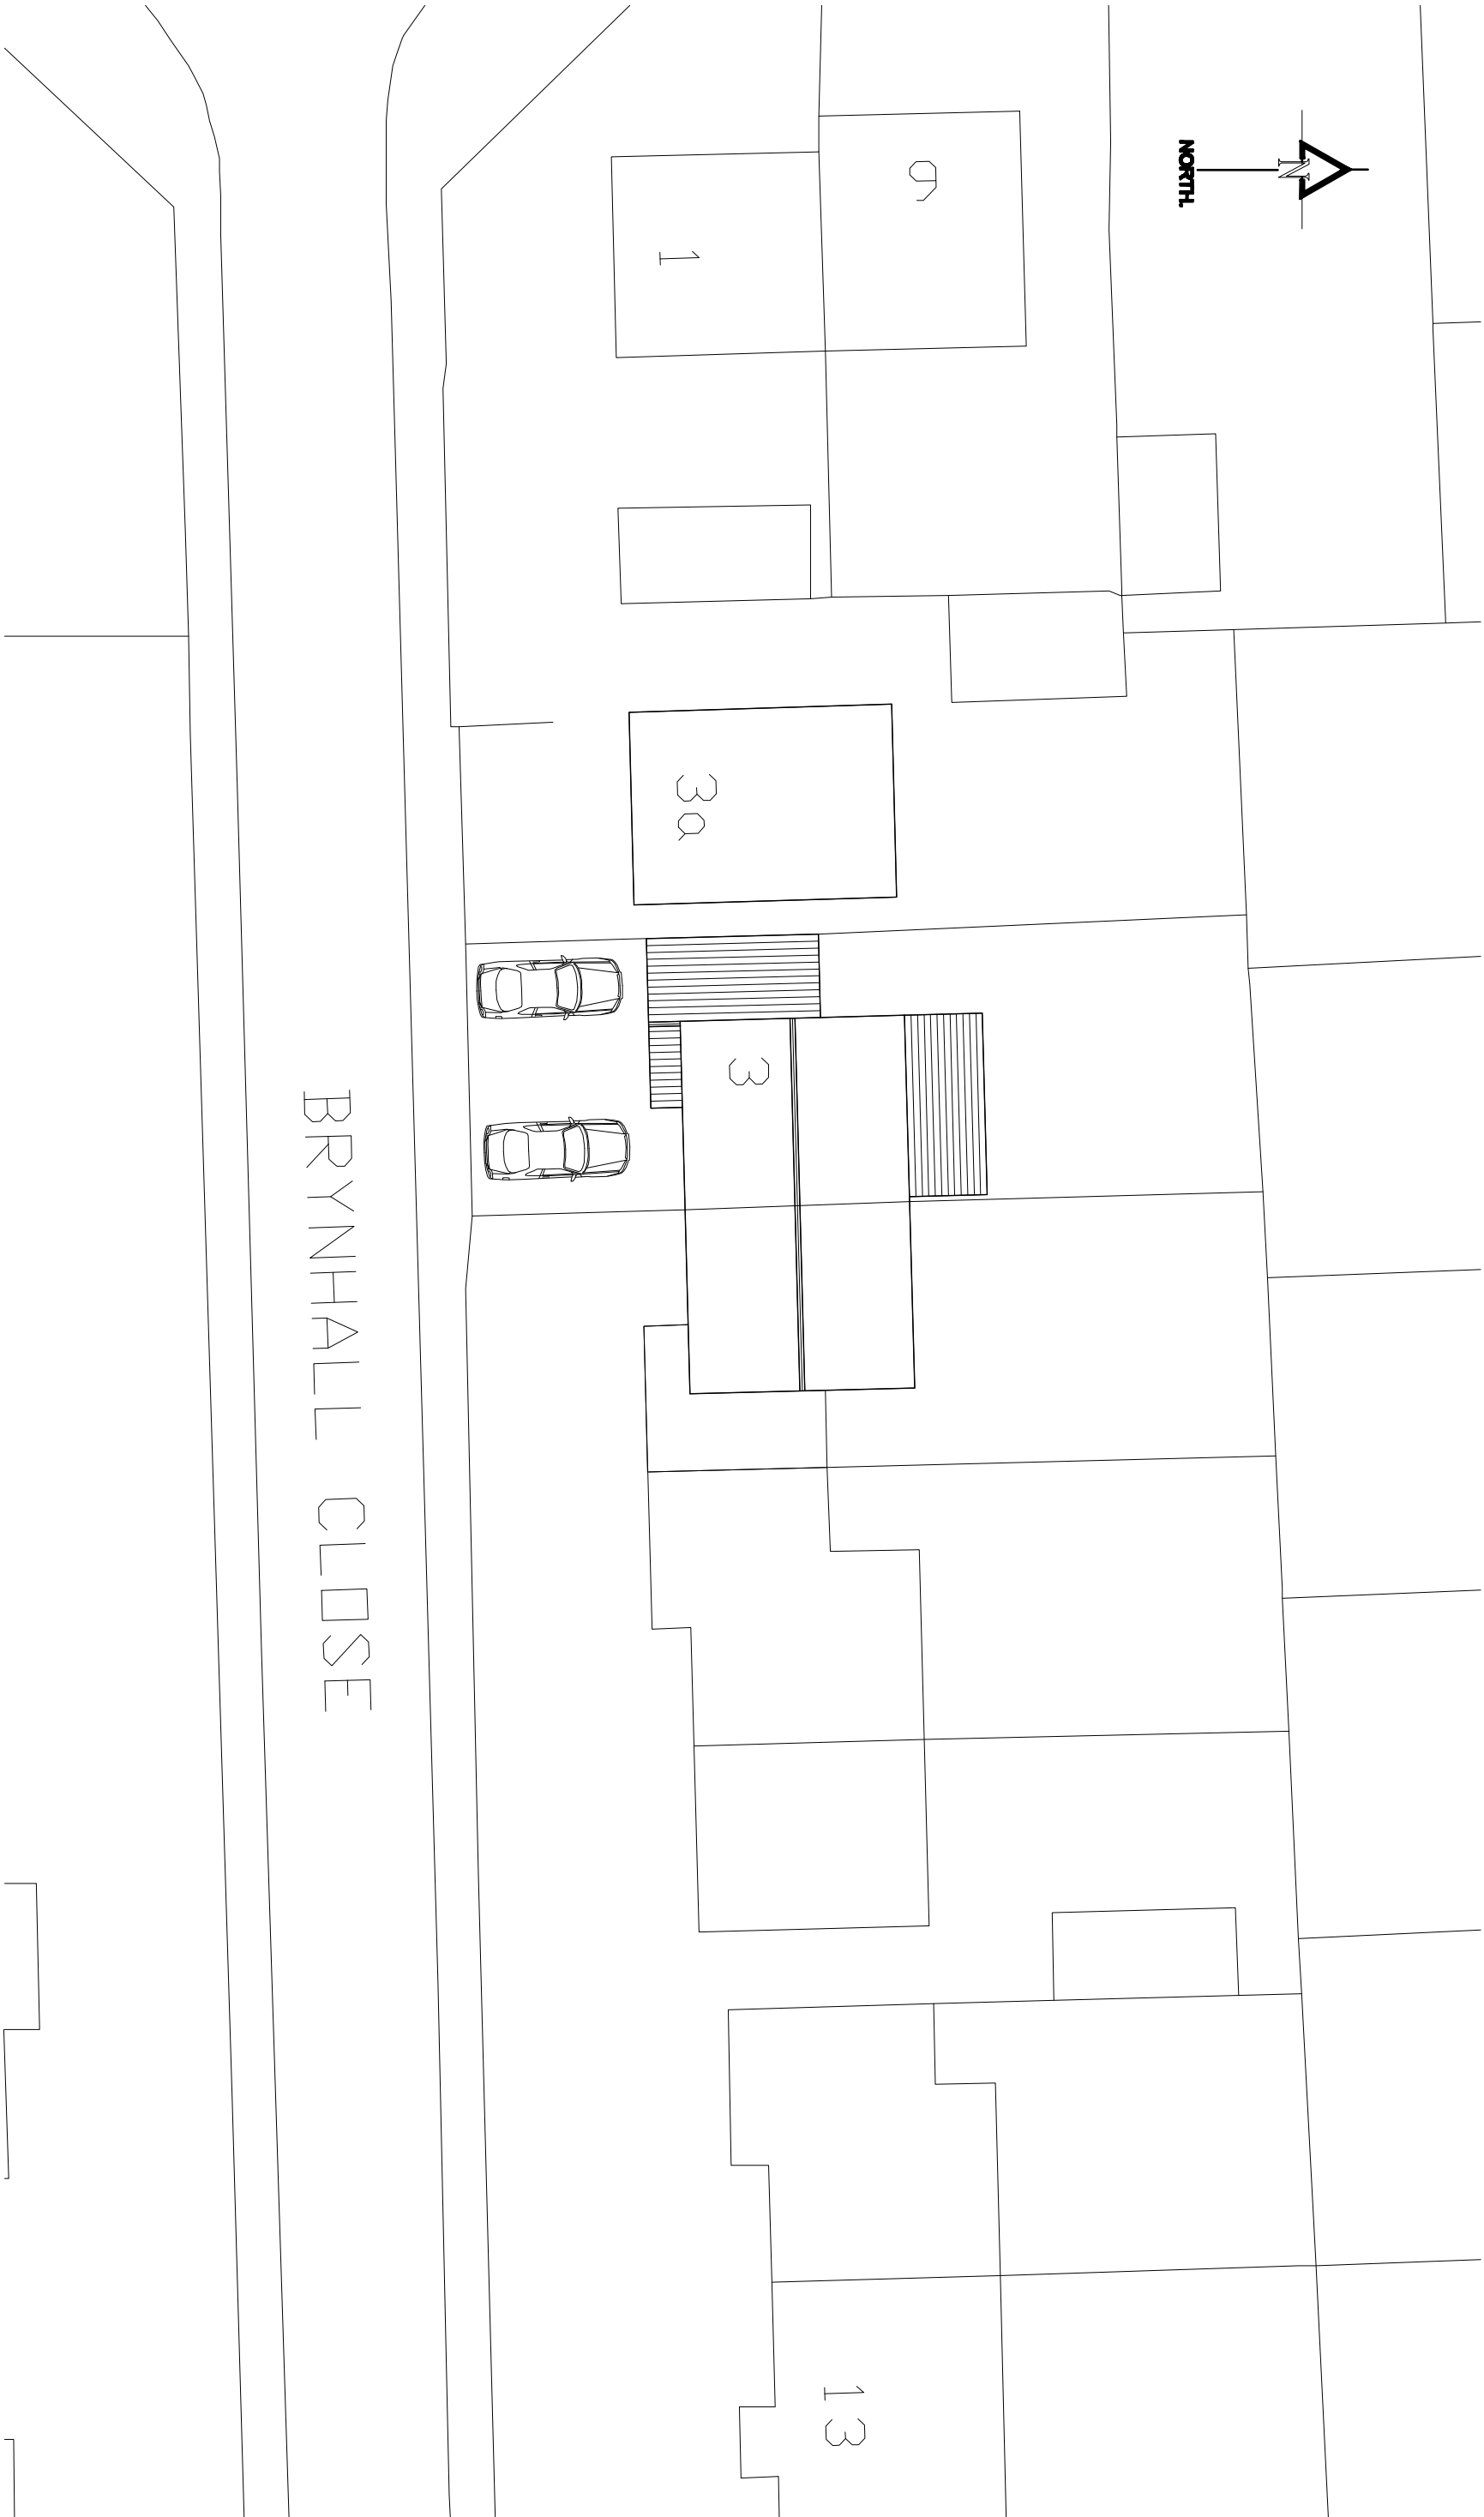


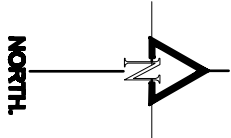

EXISTING SITE PLAN.

Revision.	Title :	Project :	MTC Designs
	DEMOLITION OF EXISTING GARAGE AND ERECTION OF TWO STOREY SIDE EXTENSION WITH FRONT AND REAR SINGLE STOREY EXTENSIONS.	3 BRYNHALL CLOSE, RADCLIFFE, MANCHESTER. M26 4NG	31 Robert Drive Bolton BL3 9TB T: 01204 416174 E: info@mtdesigns.co.uk Scale: 1:200 @ A3 Date: August 2025. Drawing No: P05