



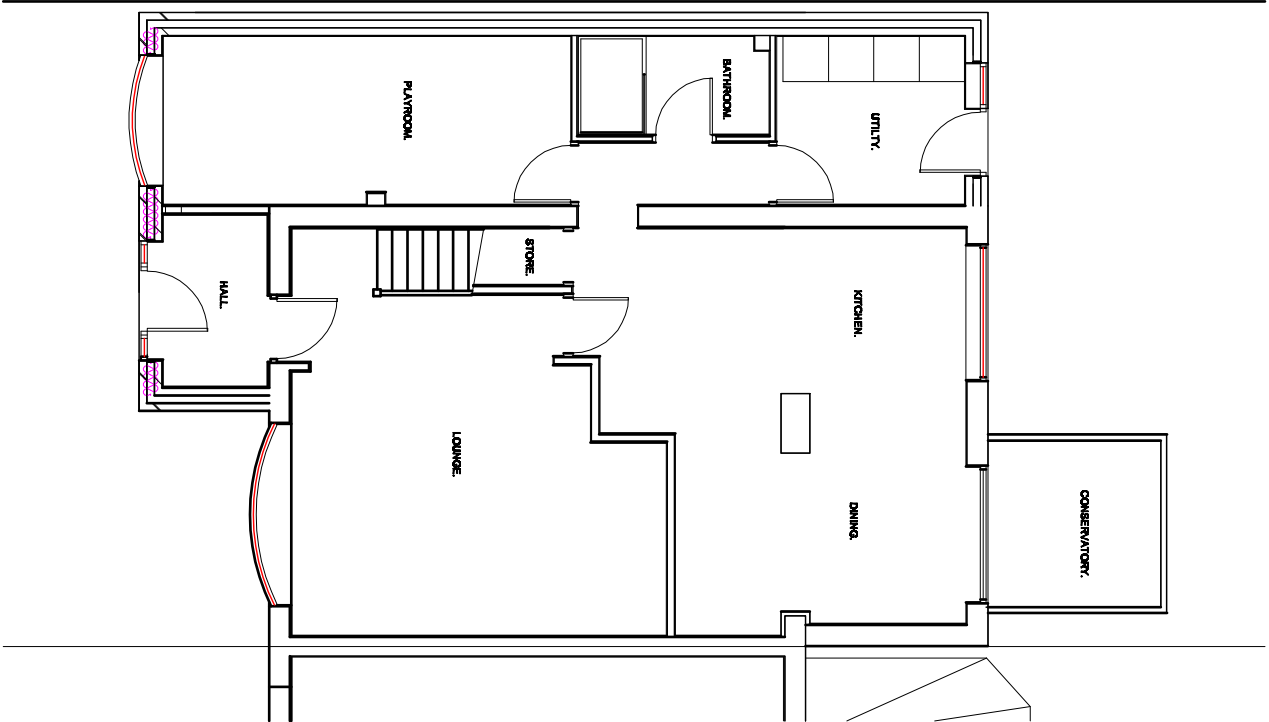

PROPOSED GROUND FLOOR PLAN.

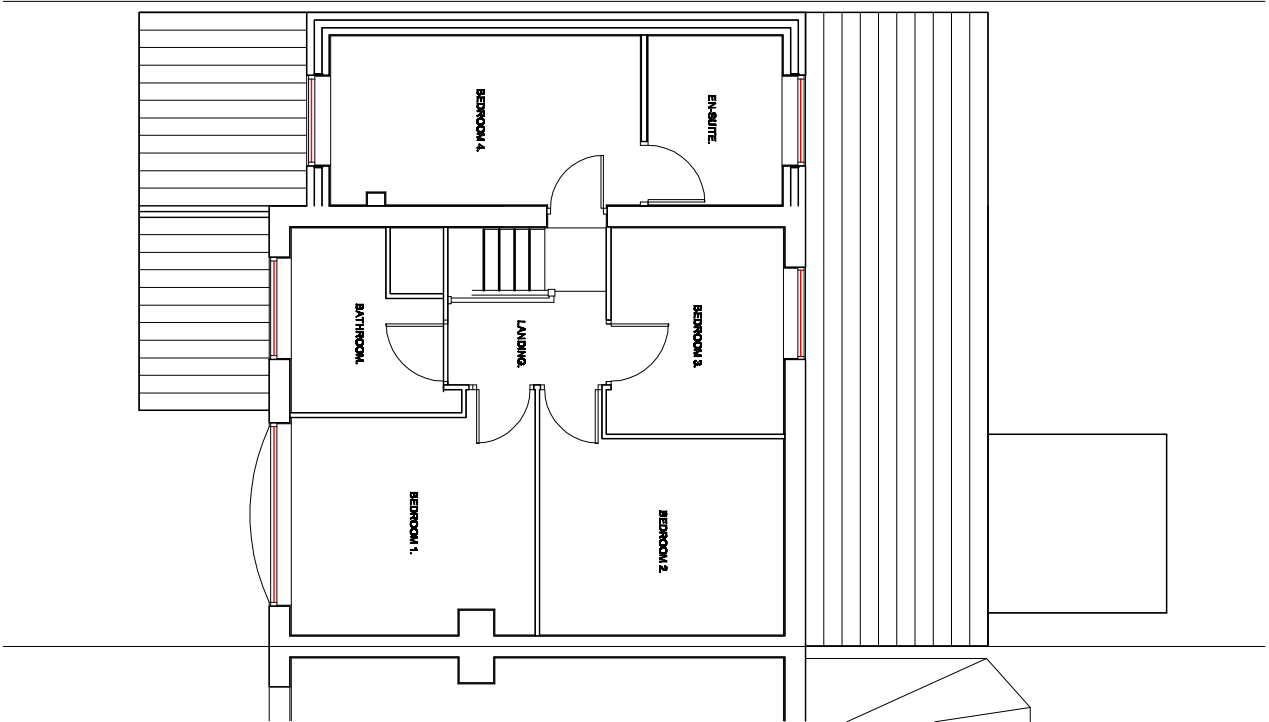

PROPOSED FIRST FLOOR PLAN.

|          |   |                                                  |                                                                                                   |
|----------|---|--------------------------------------------------|---------------------------------------------------------------------------------------------------|
| Revision | Title :   | Project :                                        | MTC Designs                                                                                       |
|          | DEMOLITION OF EXISTING GARAGE AND ERECTION OF TWO STOREY SIDE EXTENSION WITH FRONT AND REAR SINGLE STOREY EXTENSIONS. | 3 BRYNHALL CLOSE, RADCLIFFE, MANCHESTER, M26 4NG | 31 Exford Drive Bolton BL2 6TB<br>T: 01204 418714, M: 07700288714<br>Email: info@mtcdesigns.co.uk |
|          |   |                                                  | Scale 1:100 @ A3<br>Date: August 2025.                                                            |
|          |   |                                                  | Drawing No: P04                                                                                   |