



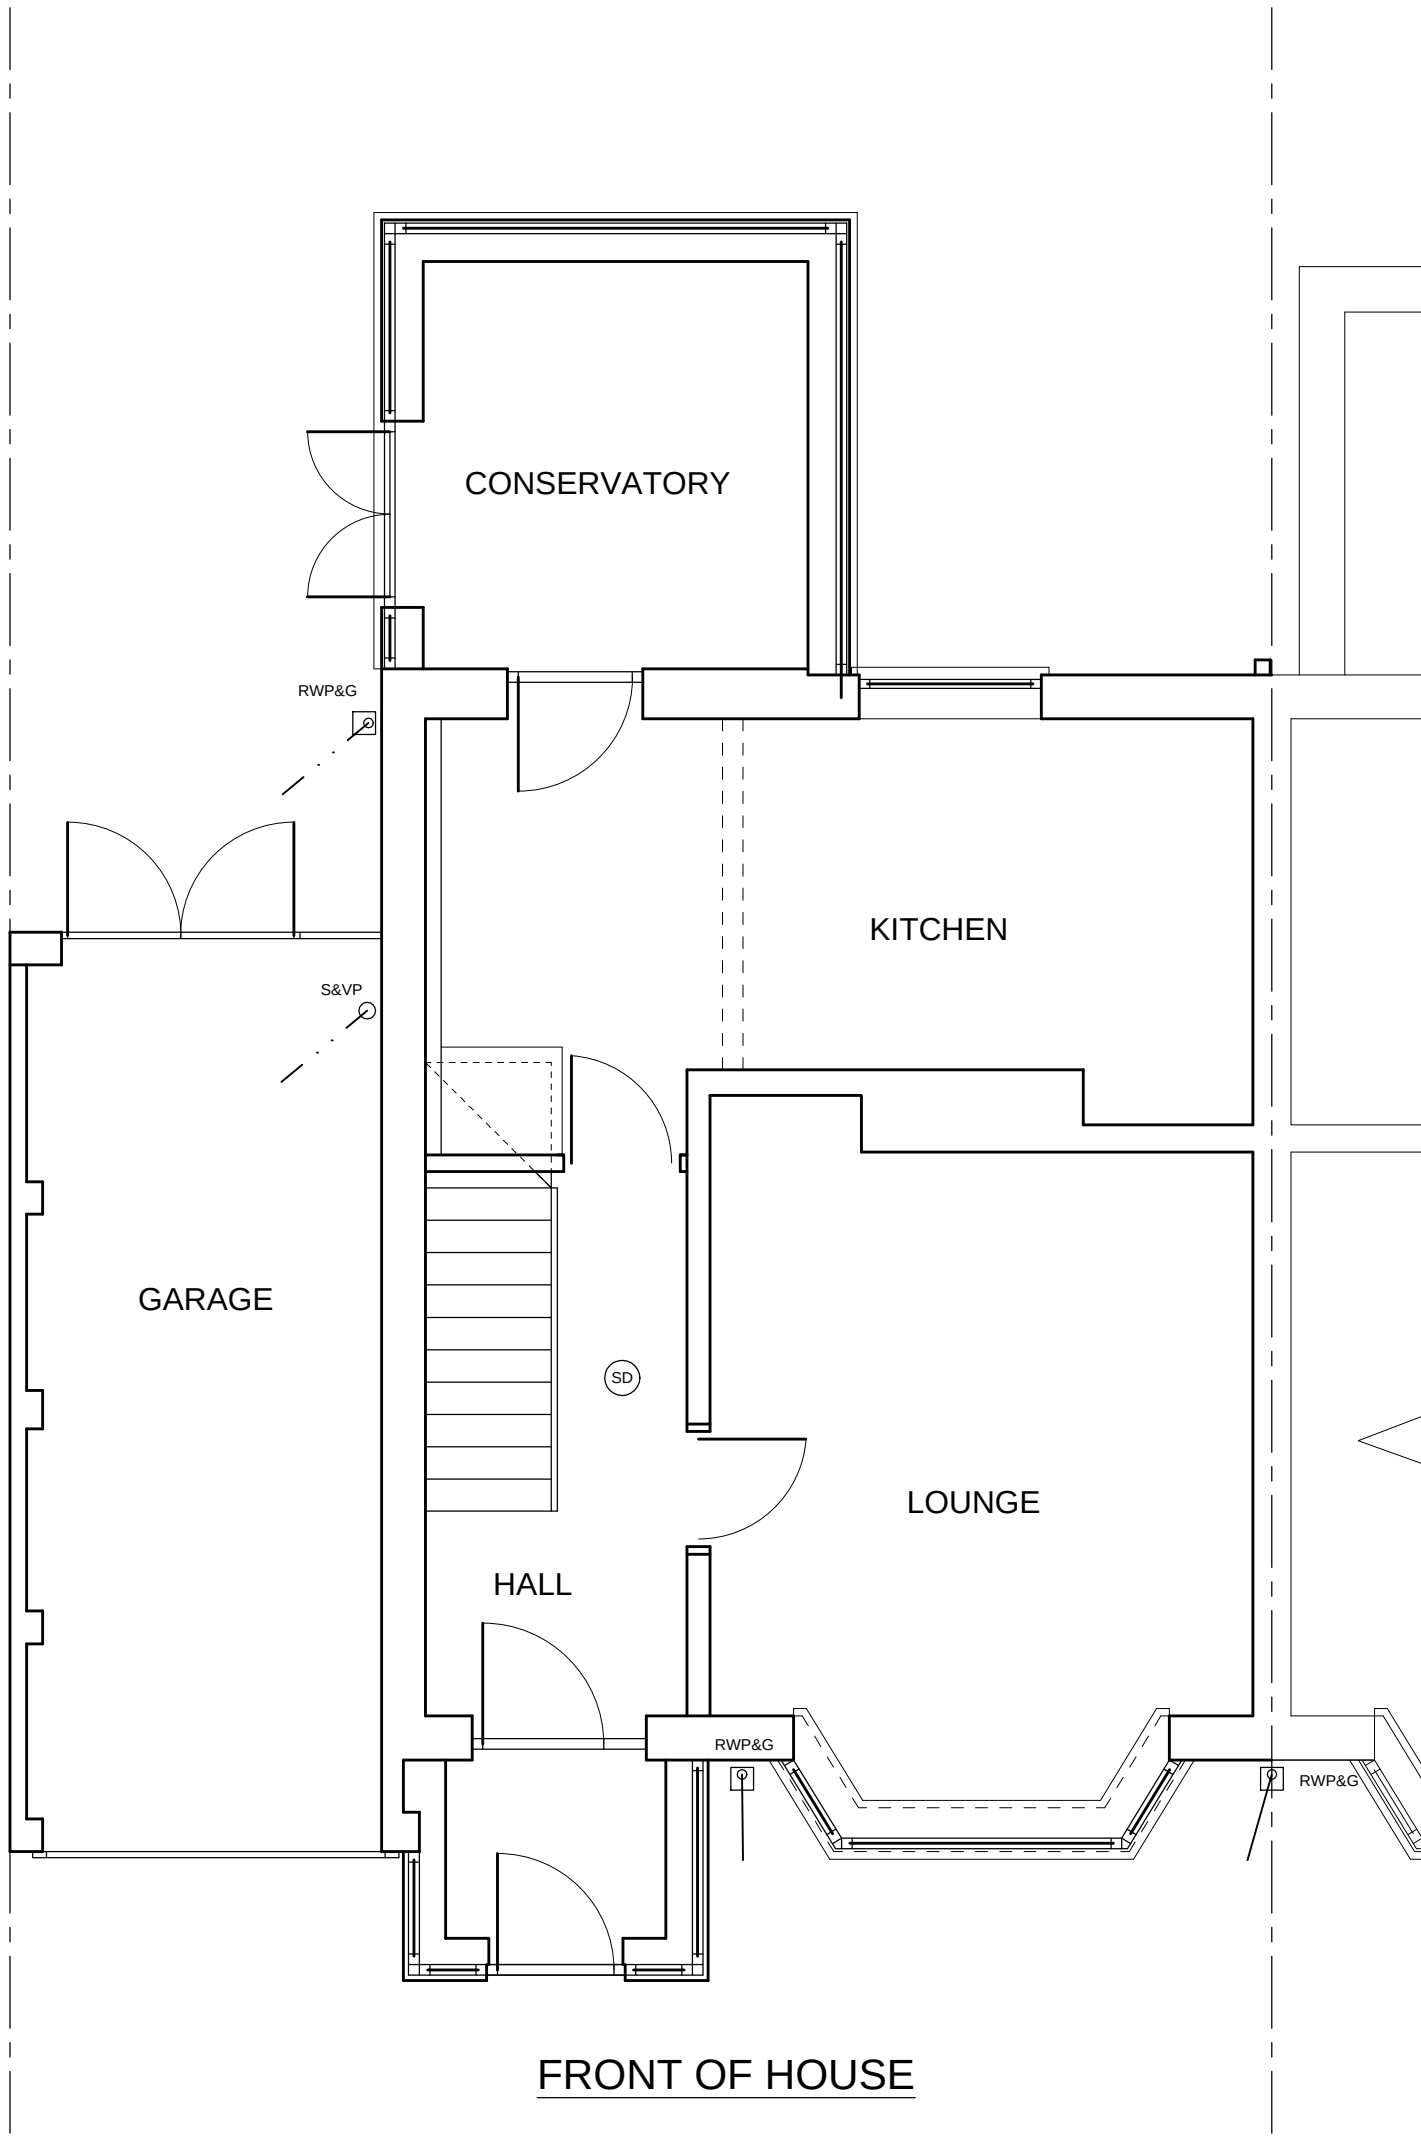

FRONT OF HOUSE
EXISTING G.F. PLAN

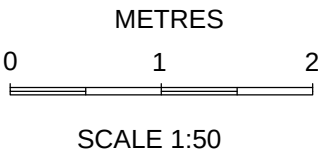

PLANNING

REV	DATE	AMENDMENTS	INT
Harry Jackson Claraview 874 Bradshaw Road Turton Nr. Bolton BL7 0HR Mobile: 07931 321879 Email harryjacks@hotmail.com			
CLIENT		Katie McGarraghy	
ADDRESS		4 Brooklawn Drive Prestwich M25 2GS	
PROJECT		Two Storey Side & Single Storey Rear Extn.	
TITLE		Existing Ground Floor Plan	
DRAWING No.	1	REV	
SCALES	1:50	DATE	June 2025
DRAWN BY	BE	SHEET SIZE	A3
CHECKED BY	HJ	COPYRIGHT	©