



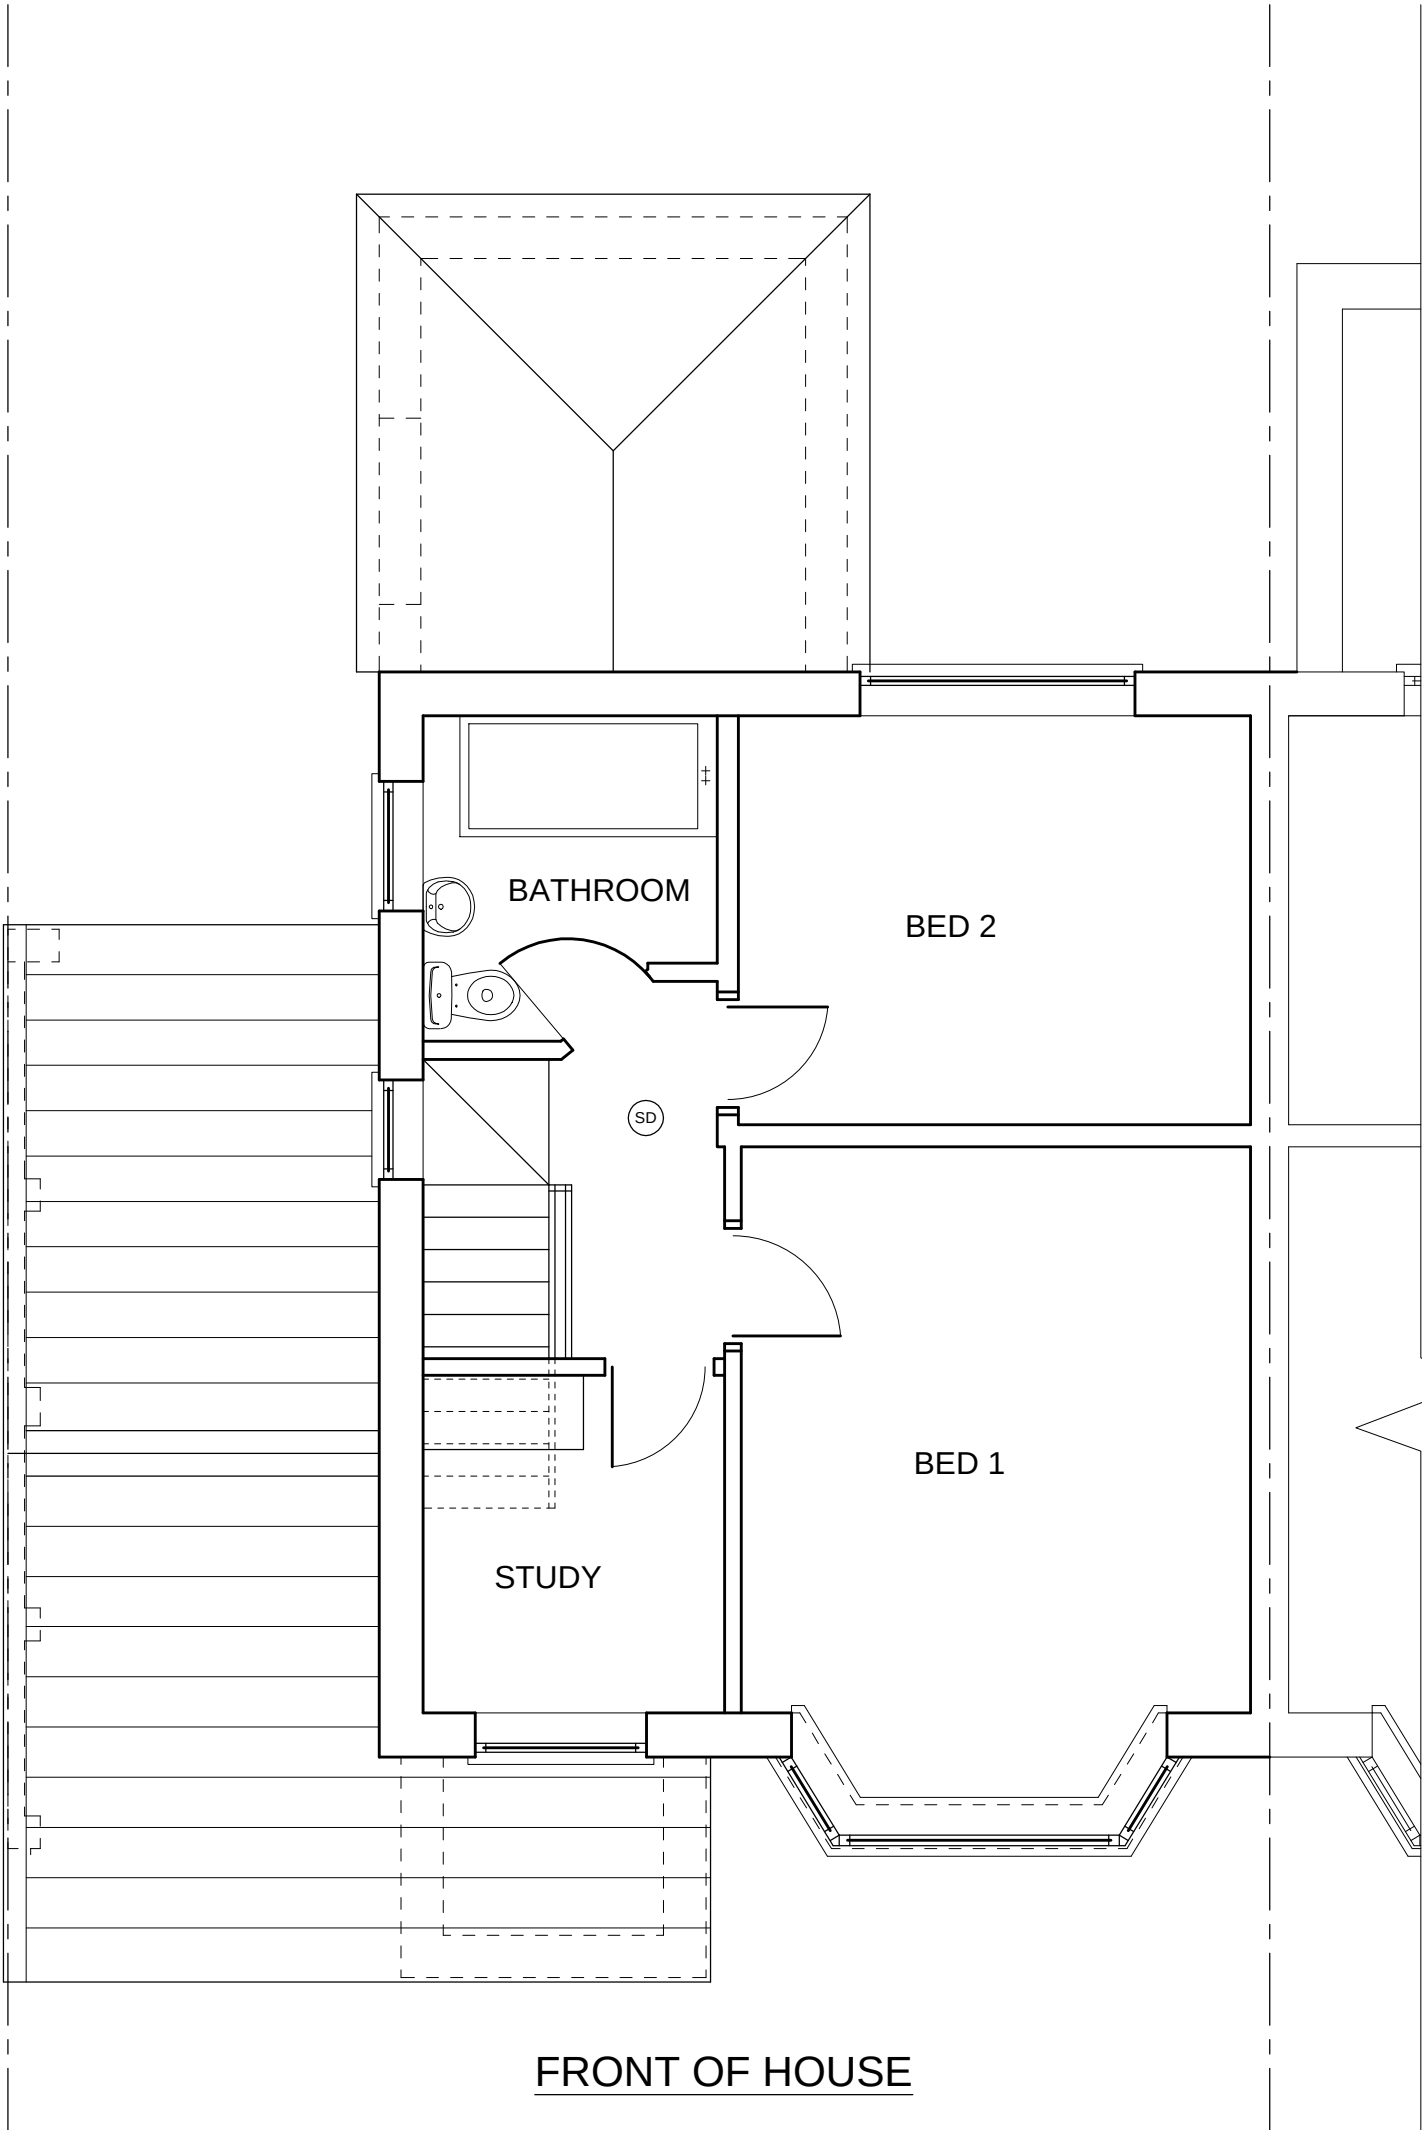

FRONT OF HOUSE
EXISTING F.F. PLAN

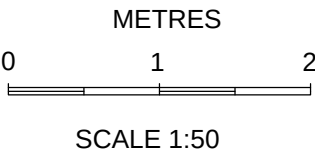

PLANNING

REV	DATE	AMENDMENTS	INT
Harry Jackson Claraview 874 Bradshaw Road Turton Nr. Bolton BL7 0HR Mobile: 07931 321879 Email harryjacks@hotmail.com			
CLIENT		Katie McGarraghy	
ADDRESS		4 Brooklawn Drive Prestwich M25 2GS	
PROJECT		Two Storey Side & Single Storey Rear Extn.	
TITLE		Existing First Floor Plan	
DRAWING No.		REV	
2			
SCALES		DATE	
1:50		June 2025	
DRAWN BY		SHEET SIZE	
BE		A3	
CHECKED BY		COPYRIGHT	
HJ		©	