


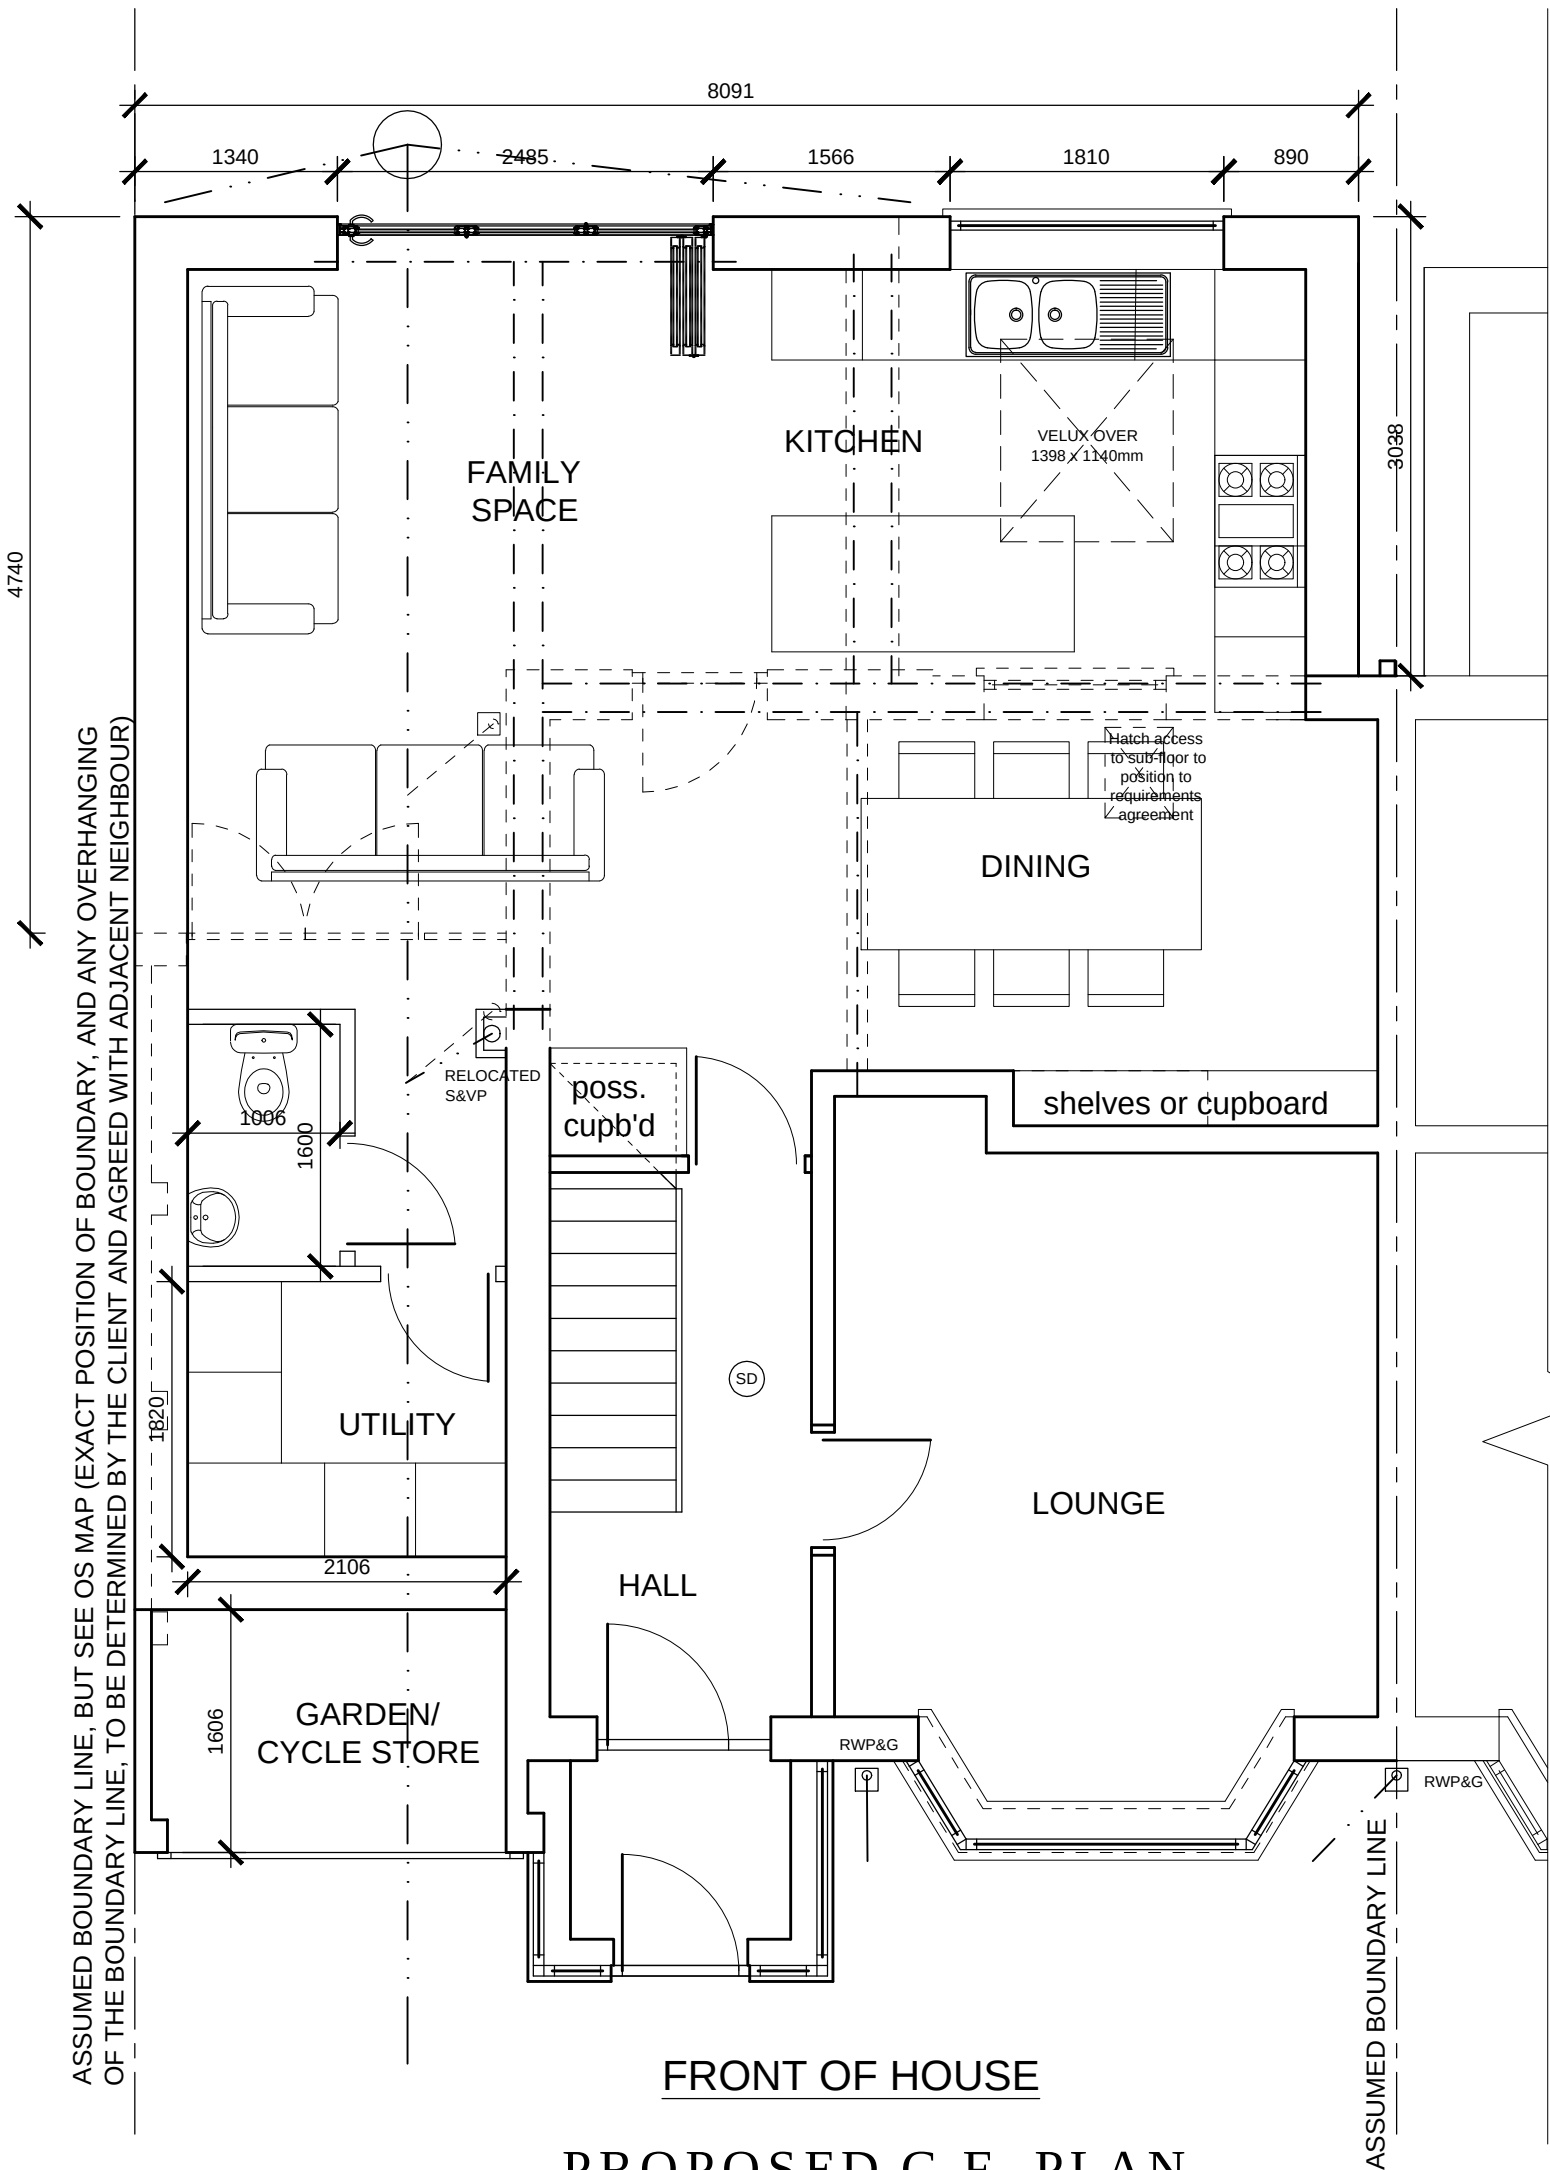

FRONT OF HOUSE
PROPOSED G.F. PLAN

PLANNING

REV	DATE	AMENDMENTS	INT
Harry Jackson Claraview 874 Bradshaw Road Turton Nr. Bolton BL7 0HR Mobile: 07931 321879 Email harryjacks@hotmail.com			
CLIENT		Katie McGarraghy	
ADDRESS		4 Brooklawn Drive Prestwich M25 2GS	
PROJECT		Two Storey Side & Single Storey Rear Extn.	
TITLE		Proposed Ground Floor Plan	
DRAWING No.	4	REV	
SCALES	1:50	DATE	June 2025
DRAWN BY	BE	SHEET SIZE	A3
CHECKED BY	HJ	COPYRIGHT	©