




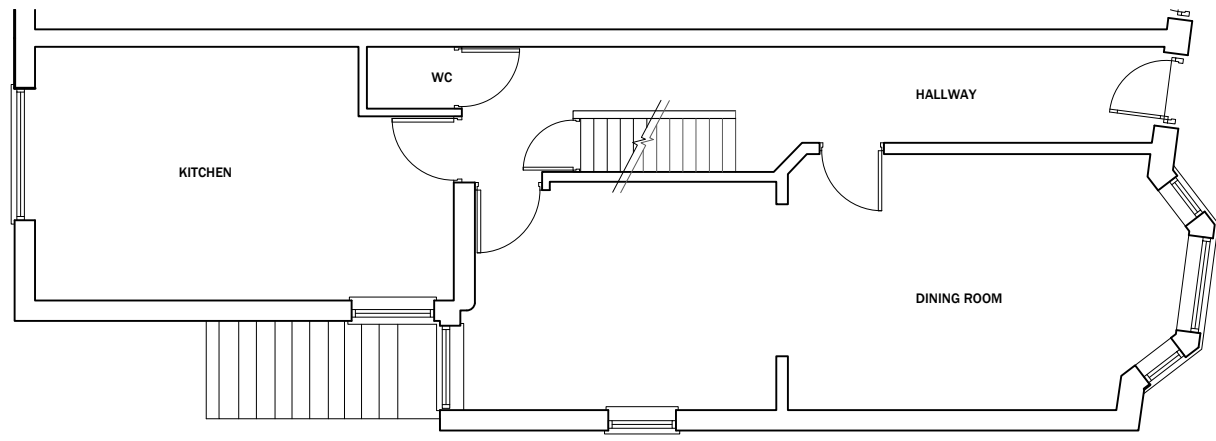


1 EXISTING GROUND FLOOR PLAN
SCALE 1:100

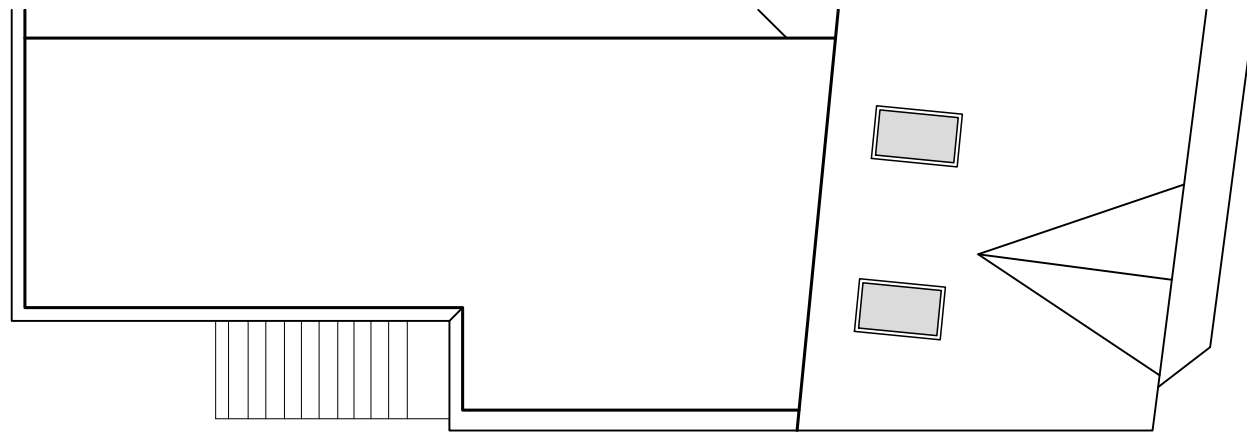


2 EXISTING ROOF PLAN
SCALE 1:100

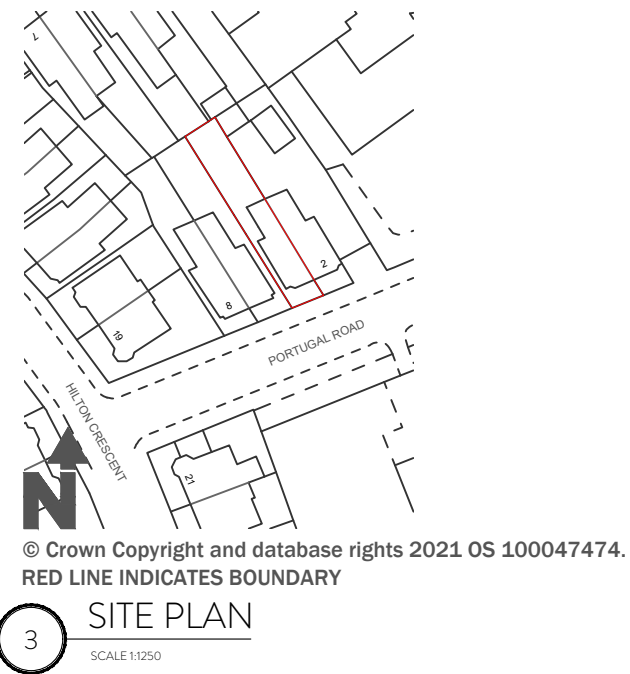


3 SITE PLAN
SCALE 1:500

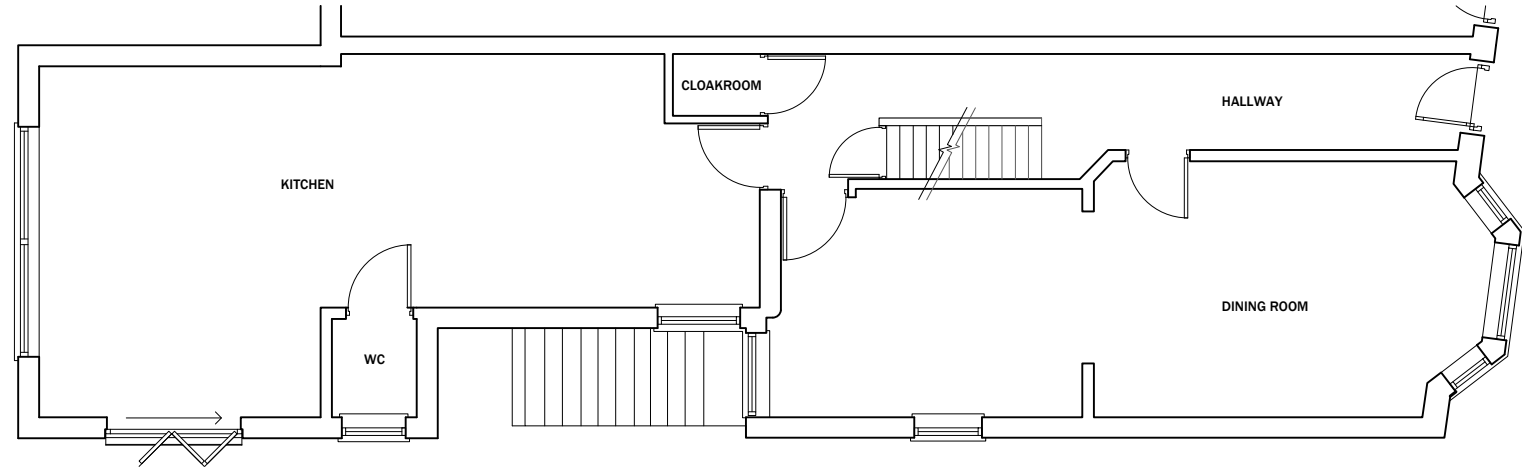


4 PROPOSED GROUND FLOOR PLAN
SCALE 1:100

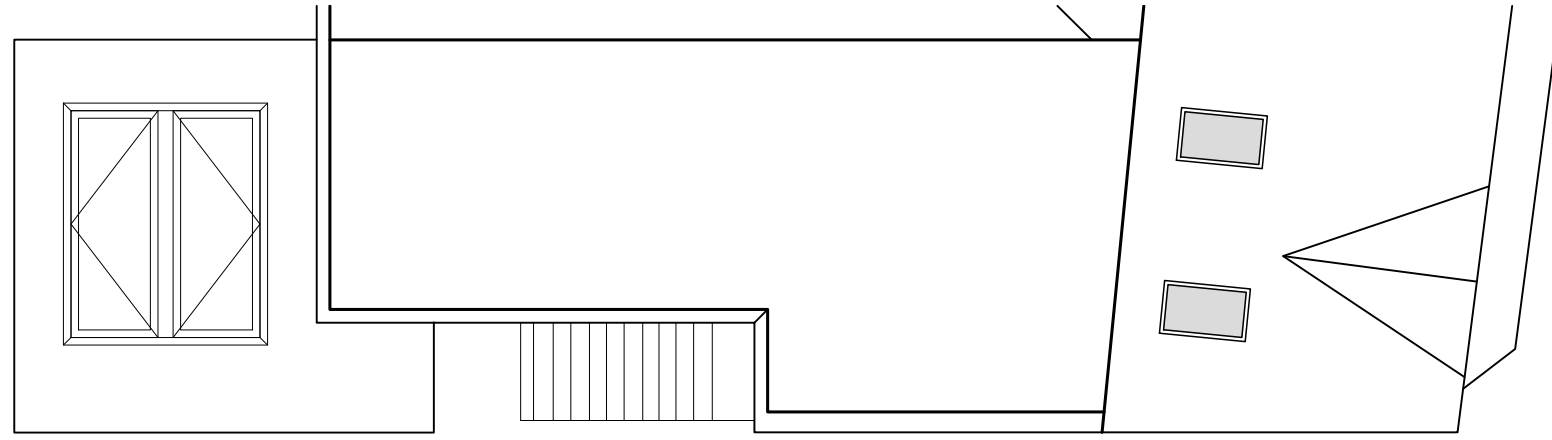

5 PROPOSED ROOF PLAN
SCALE 1:100

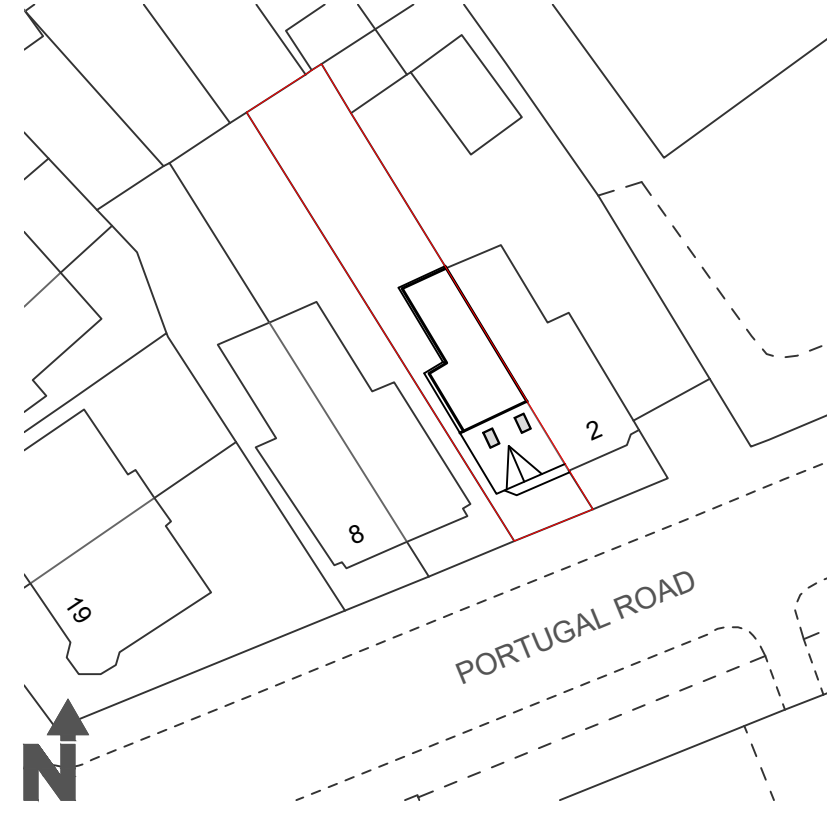


6 EXISTING BLOCK PLAN
SCALE 1:500

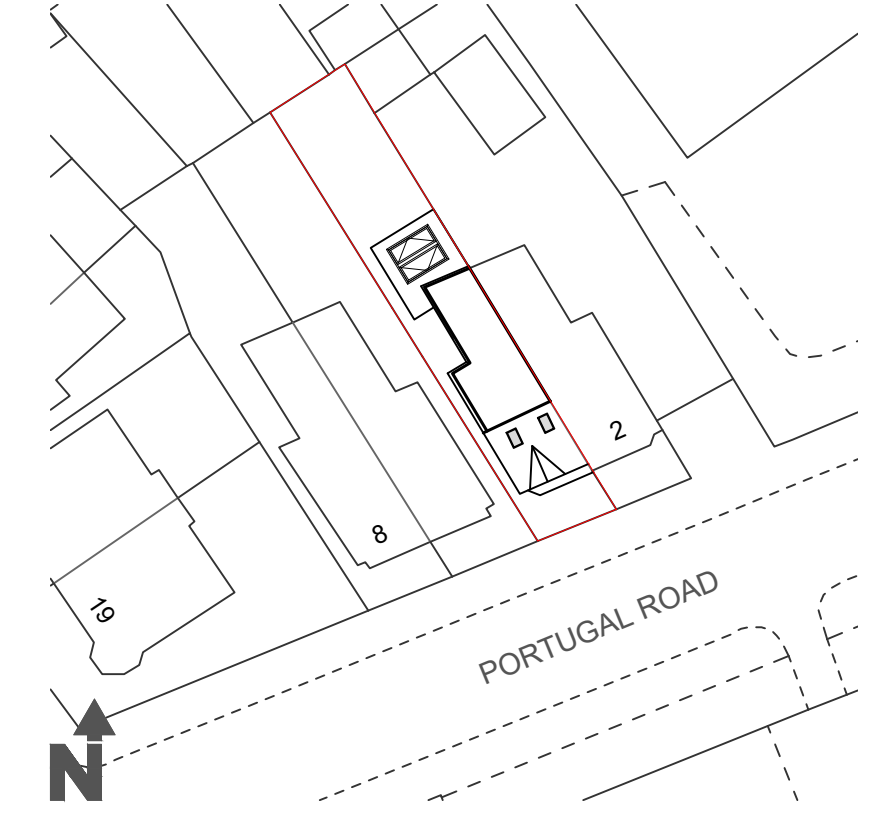


7 PROPOSED BLOCK PLAN
SCALE 1:500




8 EXISTING FRONT ELEVATION
SCALE 1:100

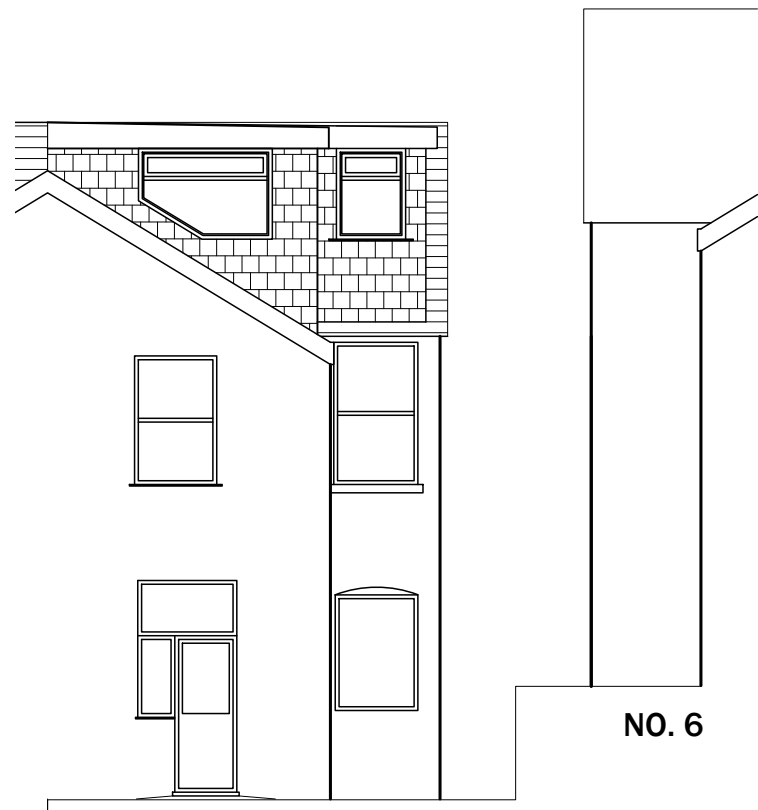

9 EXISTING REAR ELEVATION
SCALE 1:100

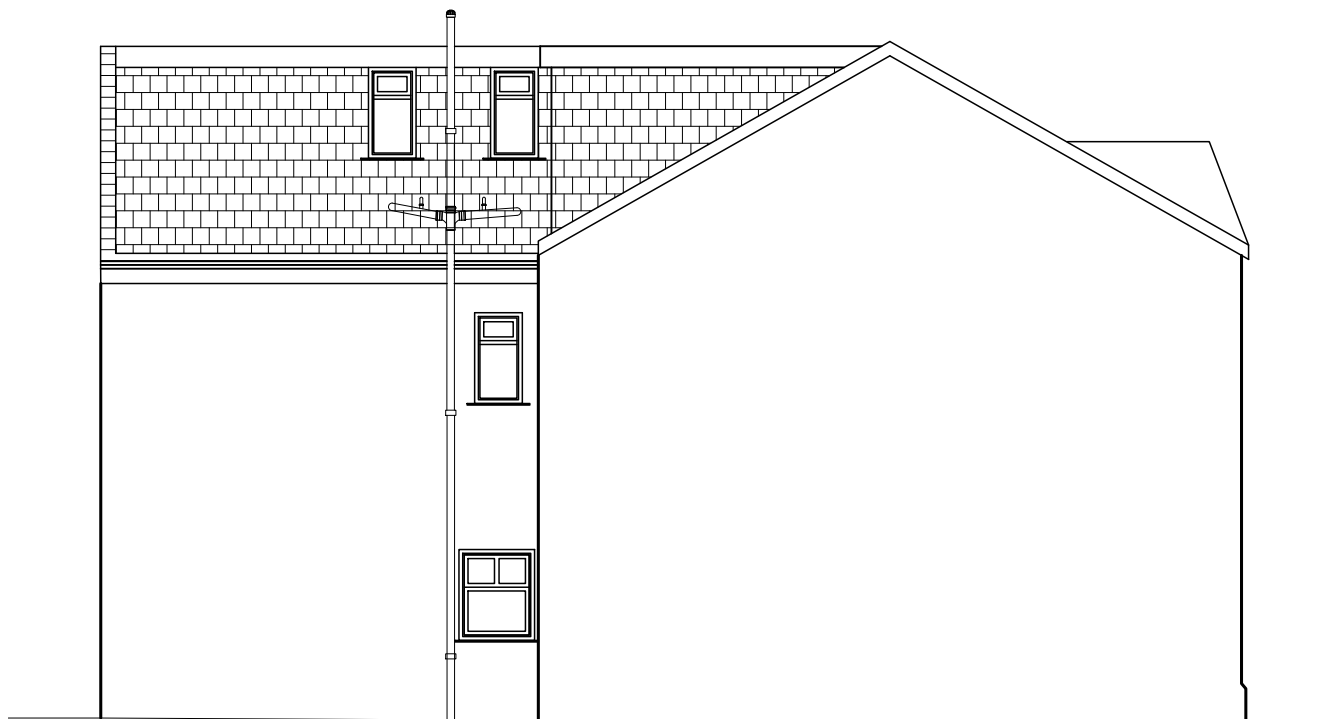

10 EXISTING LEFT ELEVATION
SCALE 1:100

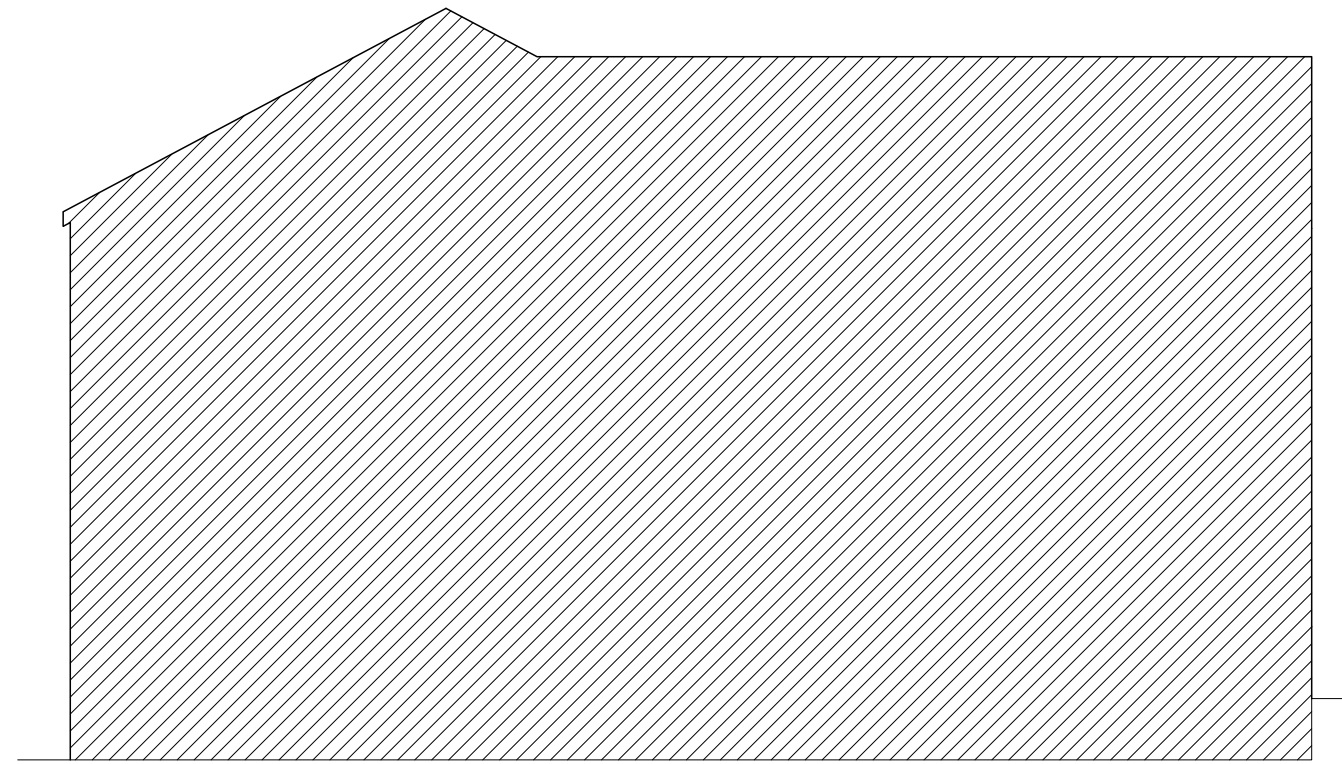


11 EXISTING RIGHT ELEVATION
SCALE 1:100




12 PROPOSED FRONT ELEVATION
SCALE 1:100




13 PROPOSED REAR ELEVATION
SCALE 1:100

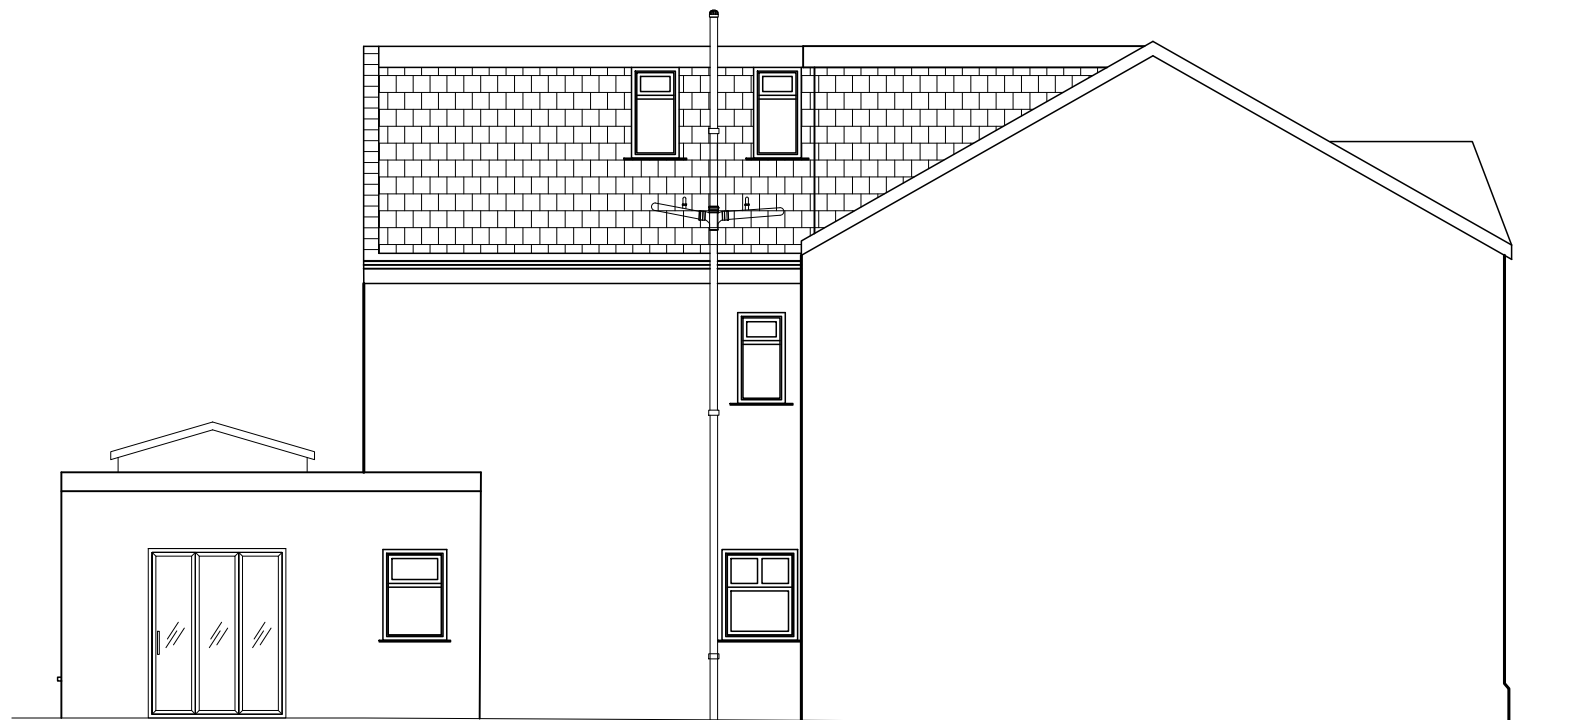

14 PROPOSED LEFT ELEVATION
SCALE 1:100

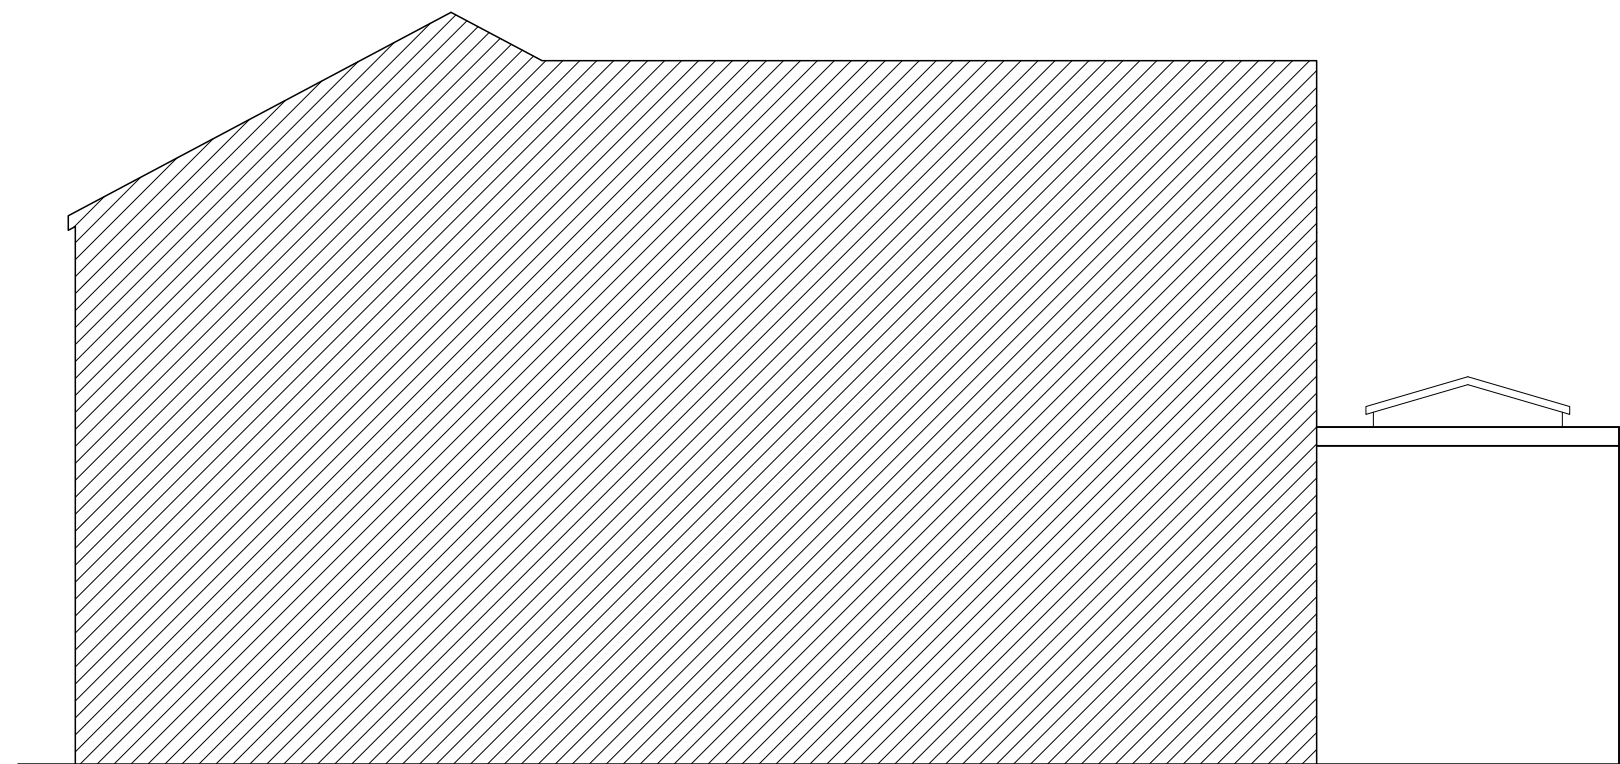

15 PROPOSED RIGHT ELEVATION
SCALE 1:100

 

PL1 PLANNING APPLICATION 17 11 22

REV Details By Date

Stamp:

ISSUED FOR PLANNING

JC+ ARCHITECTURE
PLANNING
studio@jcdesigngroup.co.uk 0161 698 2954

Project:
4 PORTUGAL ROAD

Project Address:
**4 PORTUGAL ROAD, PRESTWICH, M25
9WP**

Title:
**EXISTING &
PROPOSED PLANS**

Dates: 17 11 22 Drawn by: AH Checked by: JC

Scale on A1: AS INDICATED

Project No: JC 126 Drawing No: A1.1 Revision: PL1

General Notes
This drawing must be read in conjunction with JCD's specification and all other relevant documentation and drawings.

All dimensions are to be checked on site with any discrepancies reported to the designer prior to the works being carried out.
JCD accept no liability for any expense, loss or damage of whatsoever nature and however arising from any variation made to this drawing or in the execution of the work to which it relates which has not been referred to them and their approval obtained.

This drawing is copyright and is sent to you in confidence. It must not be copied, used or disclosed in whole or in part to third parties without our written permission. It remains the property of JCD and must be returned on request.

© JC Design Group Ltd