


Existing Site Plan

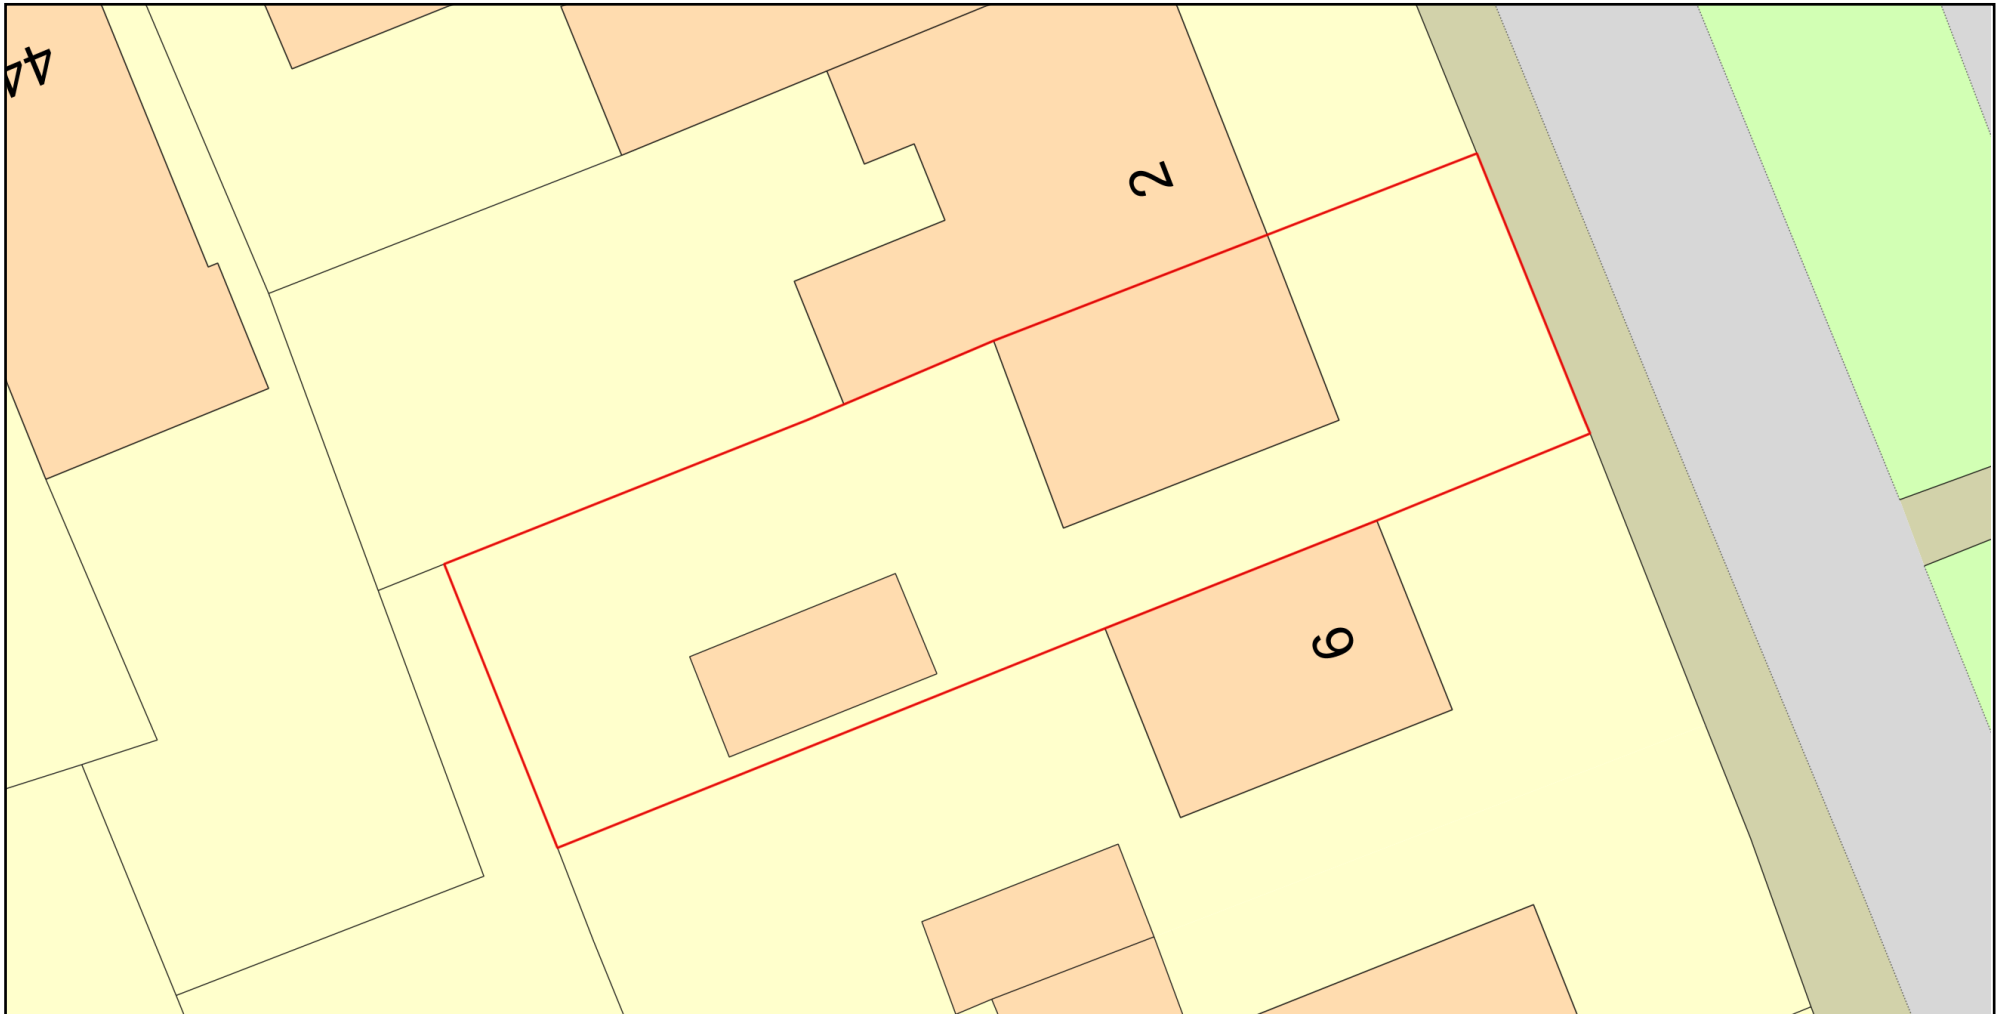

0 10
Metres



Plan Produced for: Tom Beltcher

Date Produced: 22 Apr 2022

Plan Reference Number: TQRQM22112160345674

Scale: 1:200 @ A4

© Crown copyright and database rights 2021 OS 100042766

