



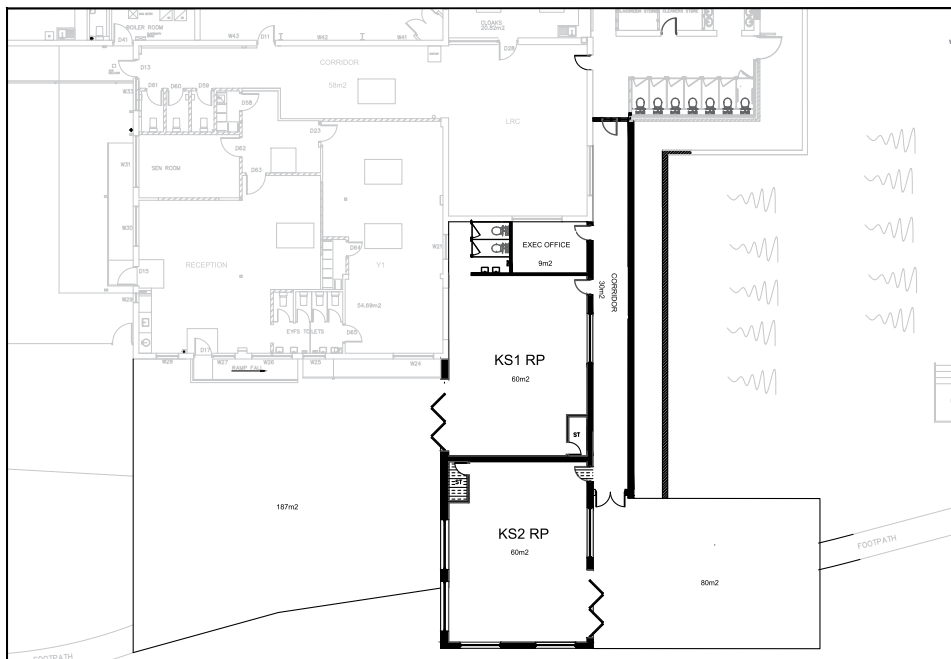


PRECEDENT IMAGE SHOWING INTERNAL VIEW OF CLARESTOREY STYLE WINDOWS TO INTERNAL ROOMS. SPECIFICATION TO ALLOW FOR OPERABLE WINDOWS FOR VENTILATION AS WELL AS NATURAL LIGHTING

8 PROPOSED LAYOUT
NTS

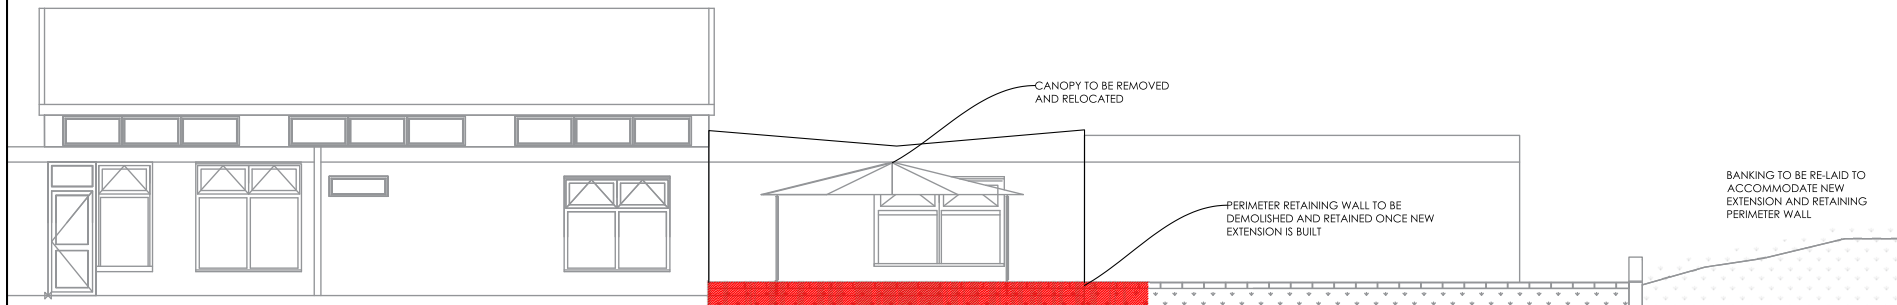

9 EXISTING SOUTH ELEVATION
Scale: 1:100

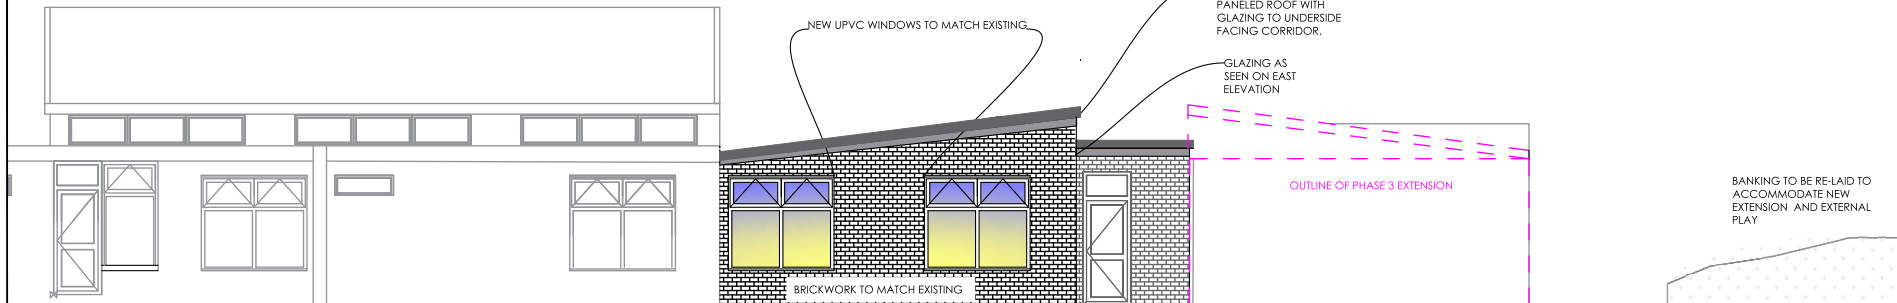

10 PROPOSED SOUTH ELEVATION
Scale: 1:100

NOTES

- DO NOT SCALE FROM THIS DRAWING.
- ALL MEASUREMENTS ARE IN MILLIMETRES UNLESS STATED OTHERWISE.
- THIS DRAWING IS TO BE READ IN CONJUNCTION WITH THE SPECIFICATION AND ALL RELEVANT ARCHITECTURAL, ELECTRICAL, MECHANICAL AND STRUCTURAL DRAWINGS.

IN ADDITION TO THE HAZARDS NORMALLY ASSOCIATED WITH THE TYPES OF WORK, DETAILS ON THIS DRAWING, NOTE THE FOLLOWING SIGNIFICANT RESIDUAL RISKS:

Rev	Description	By	Date	Check'd	Auth'd
1					
2					
SDA CONSULTING LLP
Second Floor, The Tower
Deva City Office Park
Trinity Way
Salford
M3 7BF
Tel: 0161 819 5252
w: www.sdaconsulting.co.uk

Drawing Status					
PLANNING					
Project					
PHASE 2 - DEVELOPMENT PLAN					
Building Name					
OUR LADY OF LOURDES RC PRIMARY SCHOOL					
Sub Site Name					
RUDGWICK DRIVE					
Site Name					
BURY, BL8 1YA					
Drawing Title					
EXISTING AND PROPOSED SOUTH ELEVATION					
PM	Drawn	Checked	Auth'd		
SDA	JD	15.12.22	JD		
Scale	Date	Date	Date		
VAR	@A1	15.07.22	20.12.22		
Drawing No.				Revision	
				--	