






This drawing is the copyright of MTC Designs and is not to be reproduced without permission

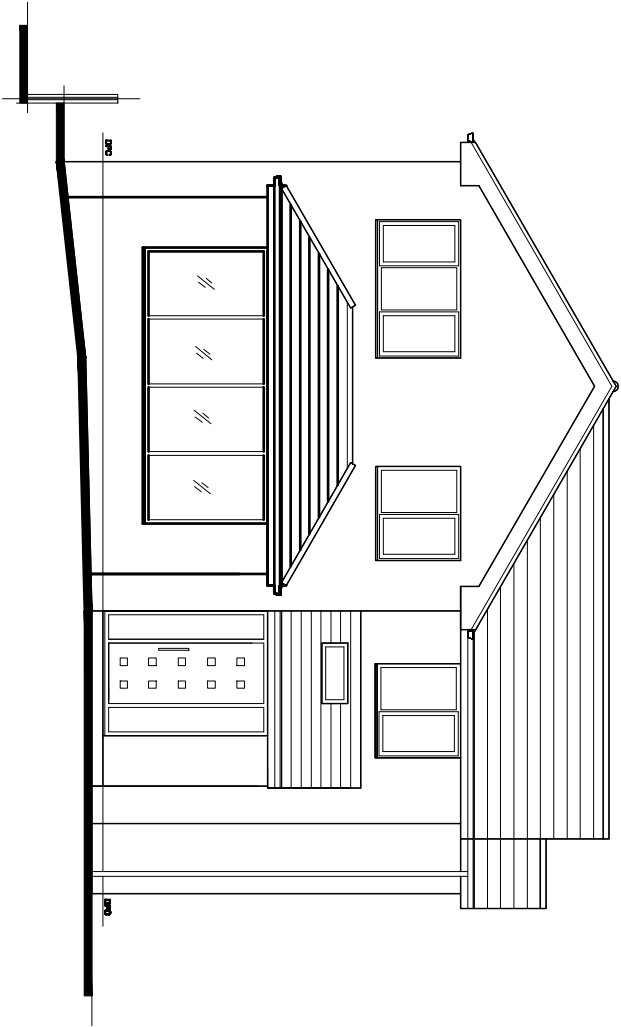


EXISTING FRONT ELEVATION.

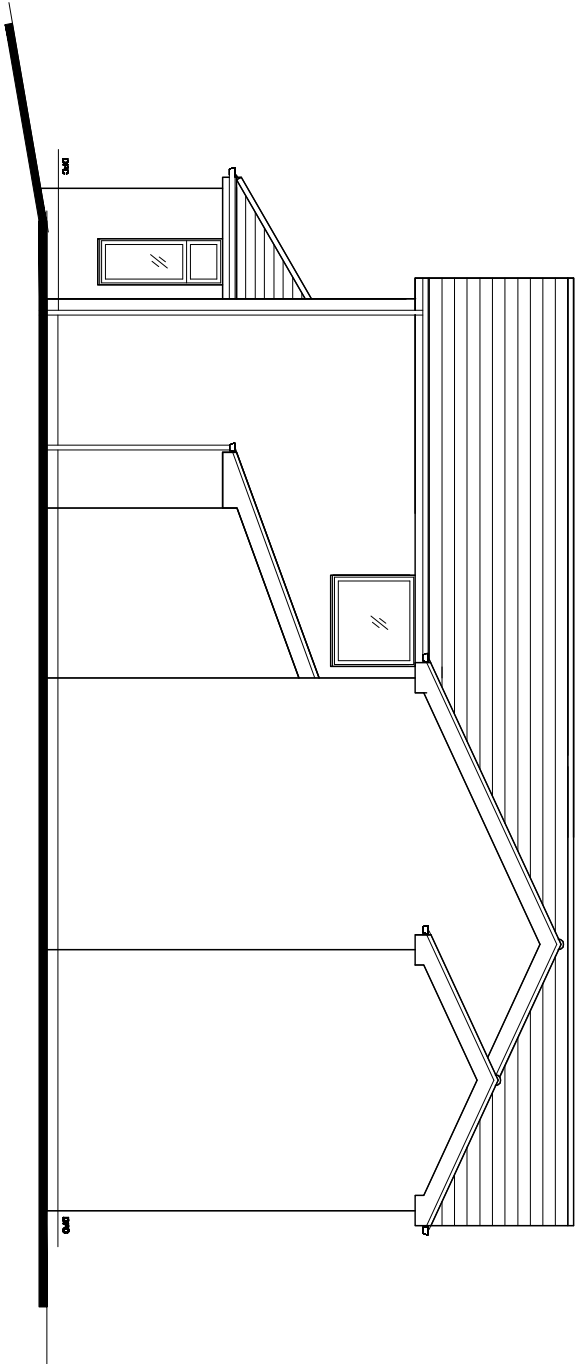

EXISTING SIDE ELEVATION
(View from 31 Greenheys Crescent).

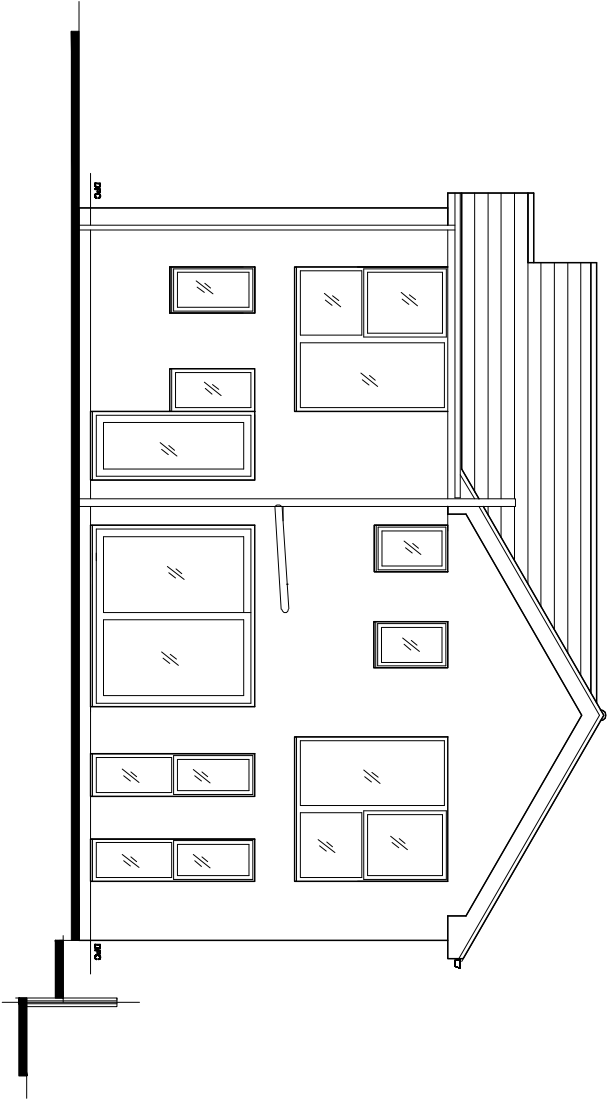

EXISTING REAR ELEVATION.

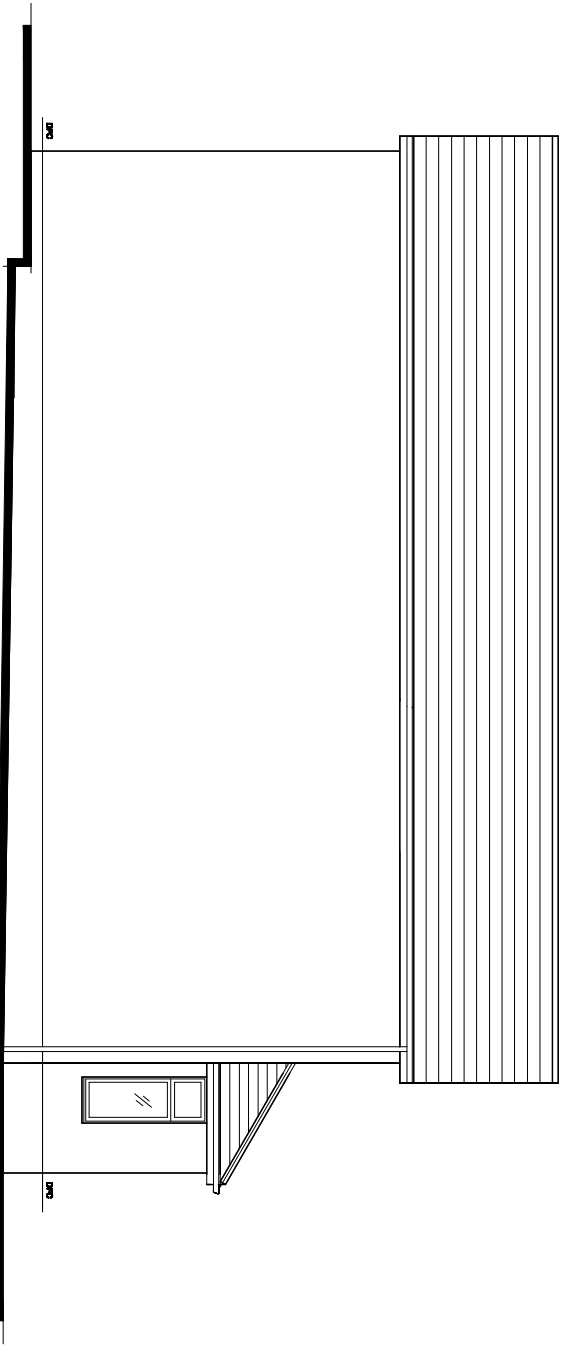

EXISTING SIDE ELEVATION
(View from 35 Greenheys Crescent).

Revision	Title : PROPOSED SINGLE STOREY REAR/SIDE EXTENSION WITH INTERNAL ALTERATIONS..	Project : 33, GREENHEYS CRESCENT, GREENMOUNT, BURY, BL8 4QD	MTC Designs Scale 1:100 @ A3 Date: March 2023.	31 Exford Drive Bolton BL2 6TB T: 01204 418714 M: 0770828514 Email: michael@mtcd.co.uk
			Drawing No: P01	