

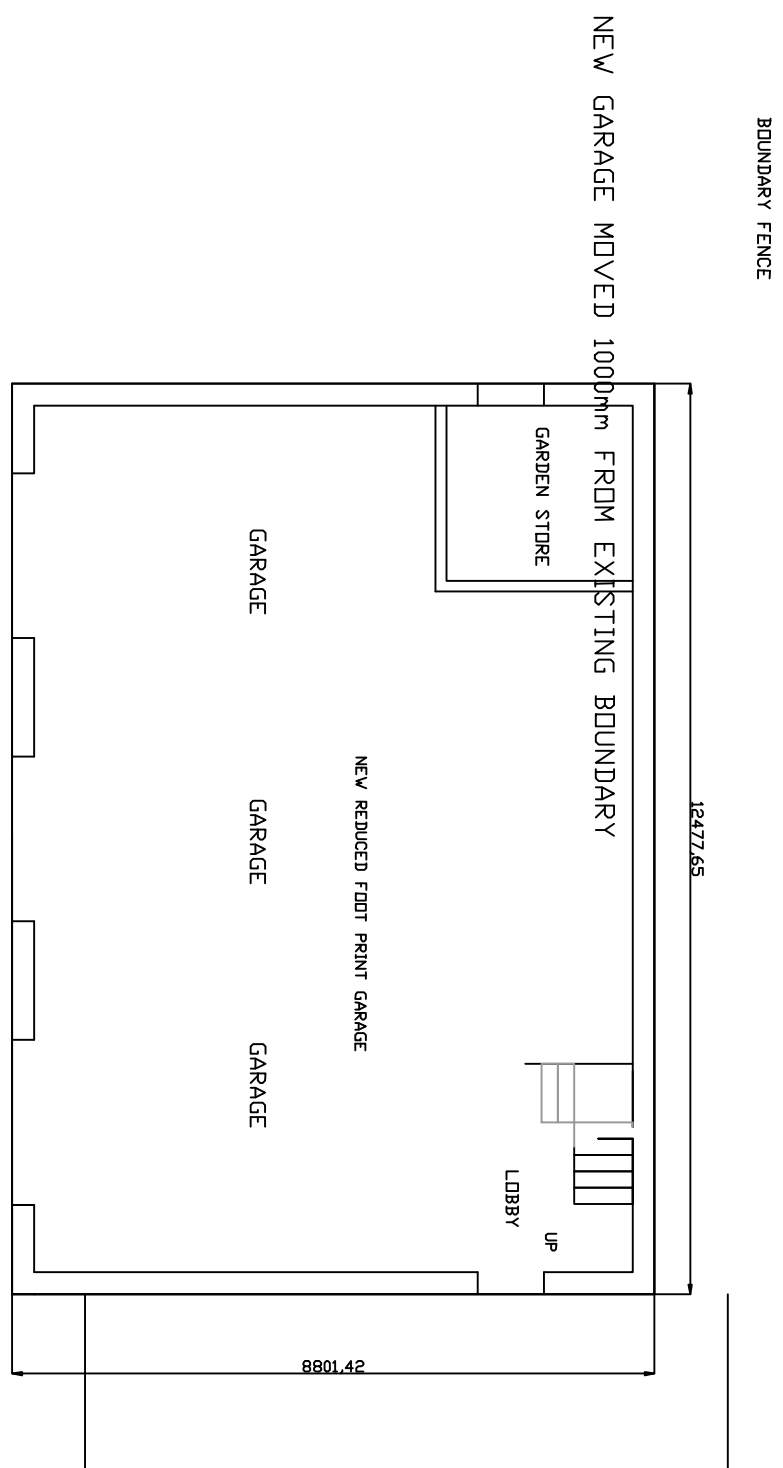


THE GATEHOUSE


GARAGE REPLACENT PROPSALS

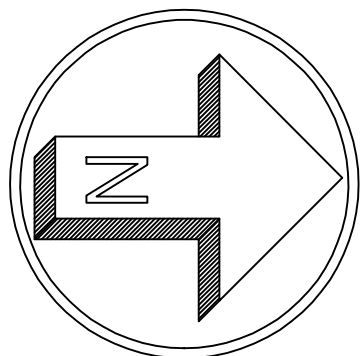


GARAGE FLOOR PLAN

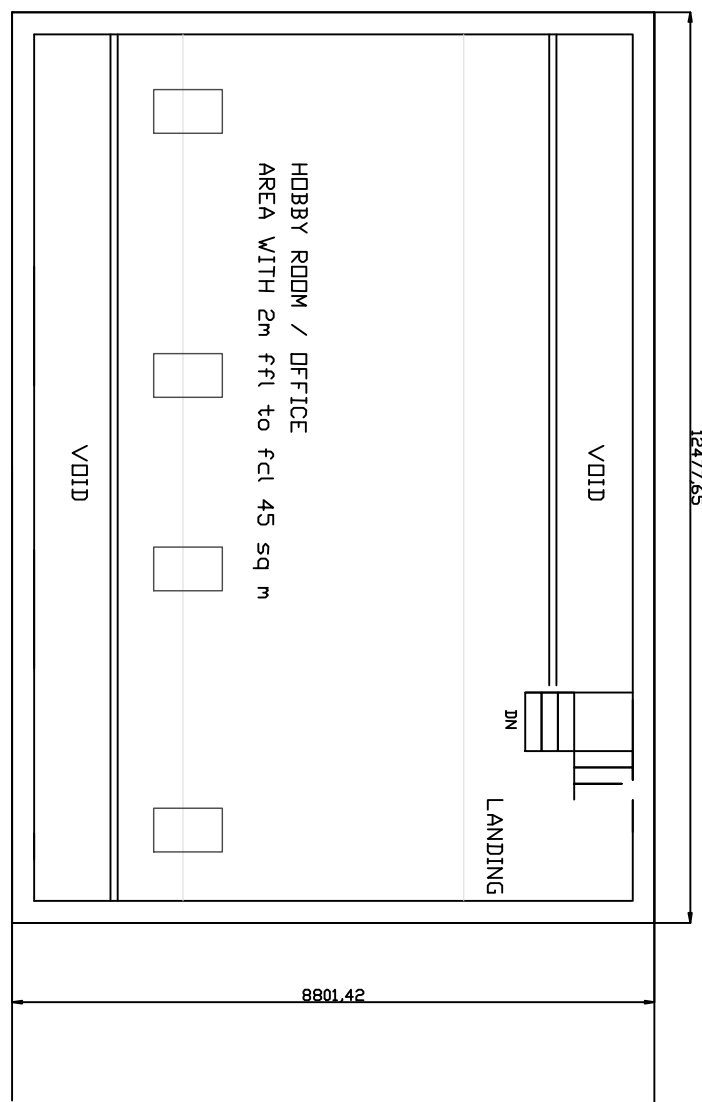


ROOFSPACE FLOOR PLAN

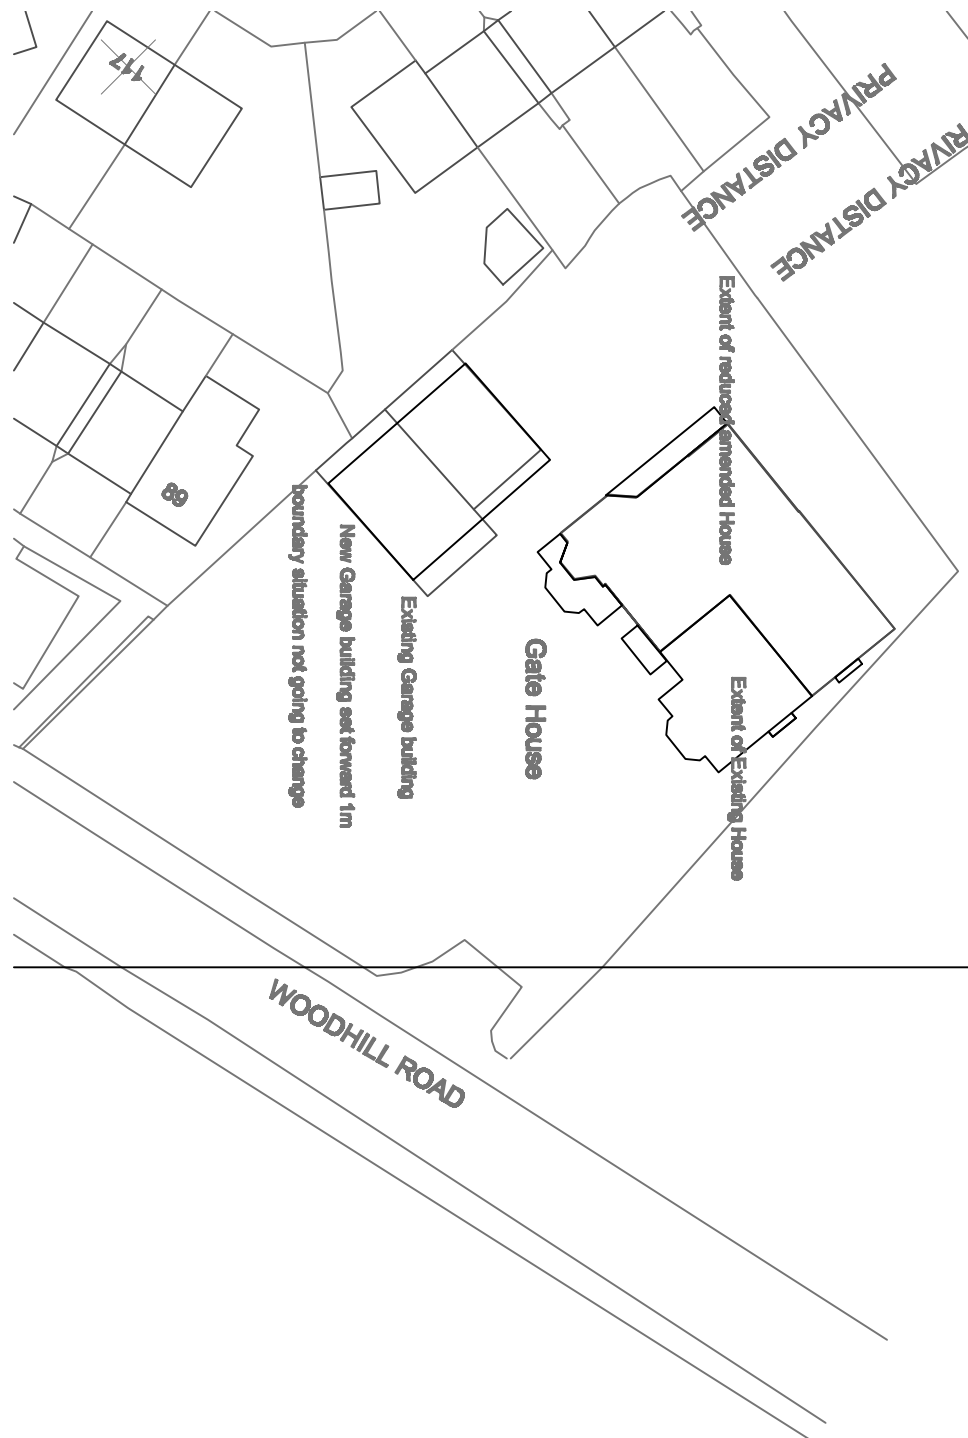


SITE PLAN 1/500

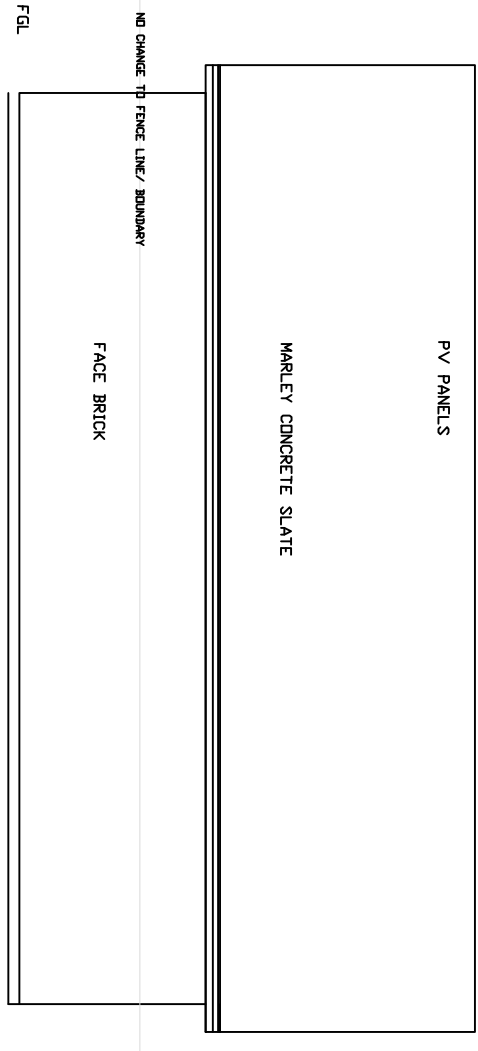


REAR ELEVATION

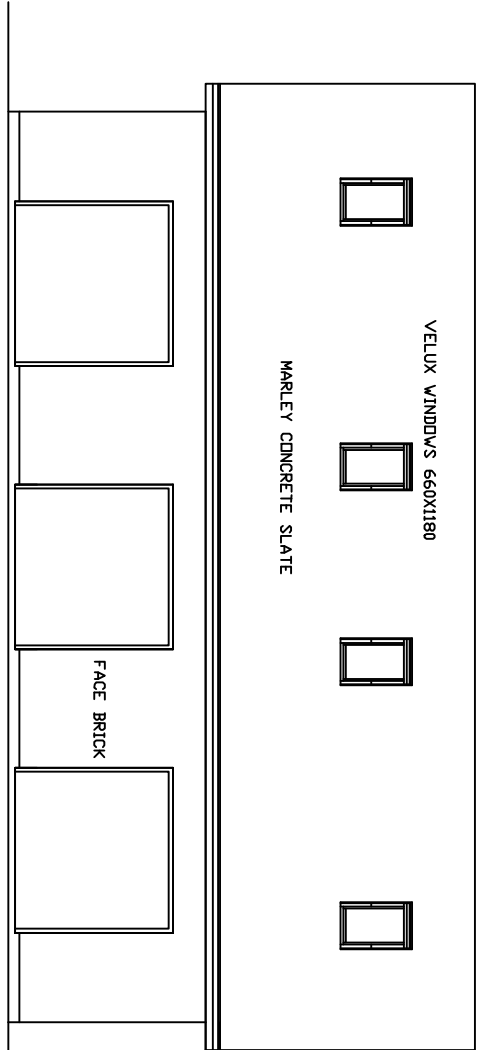


GARAGE ELEVATIONS

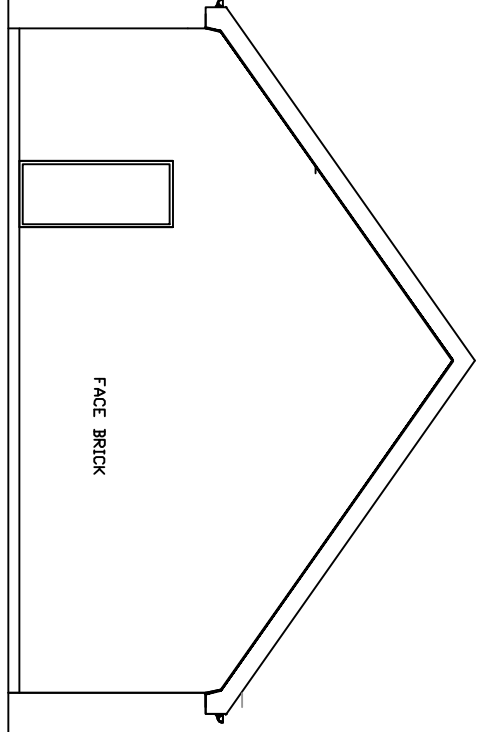

SIDE ELEVATION

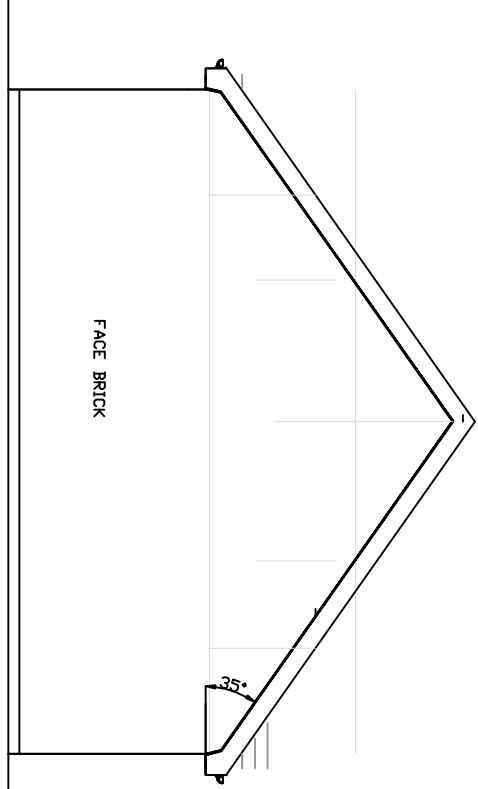


SIDE ELEVATION

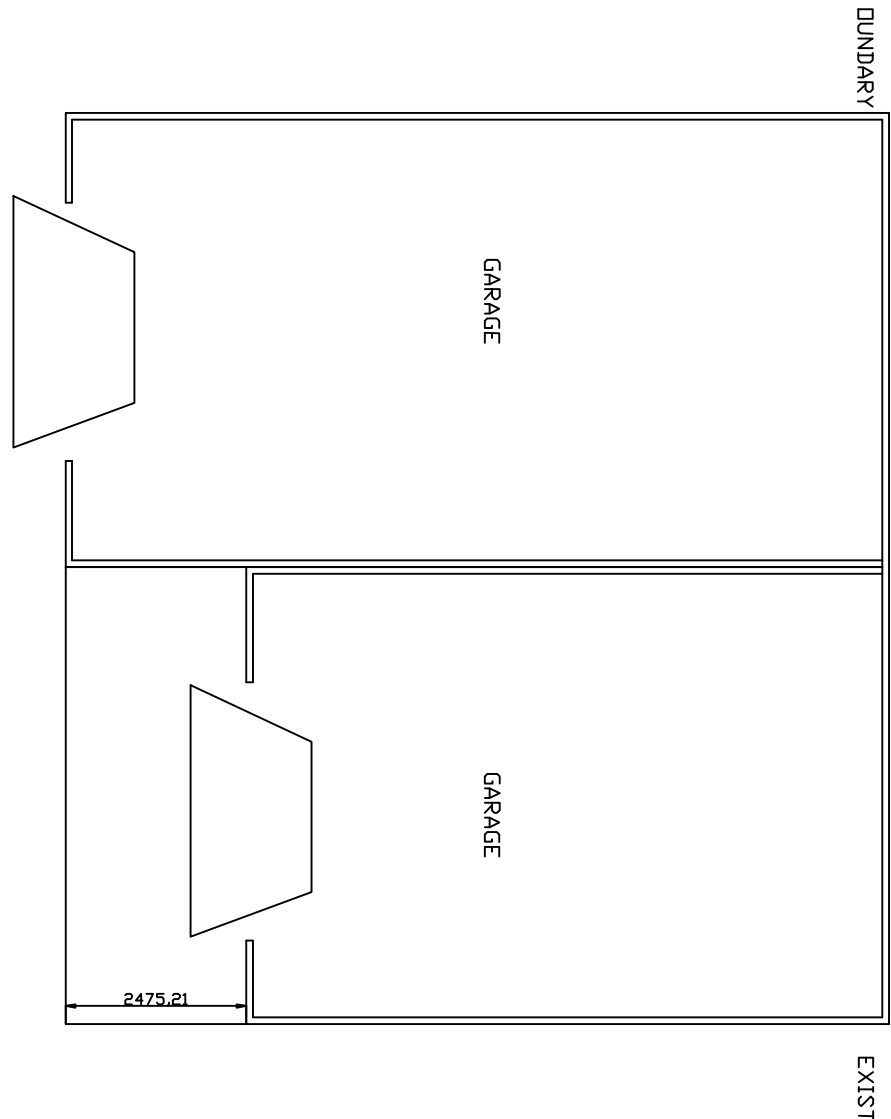


EXISTING GARAGE FLOOR PLAN


EXISTING GARAGE ELEVATIONS

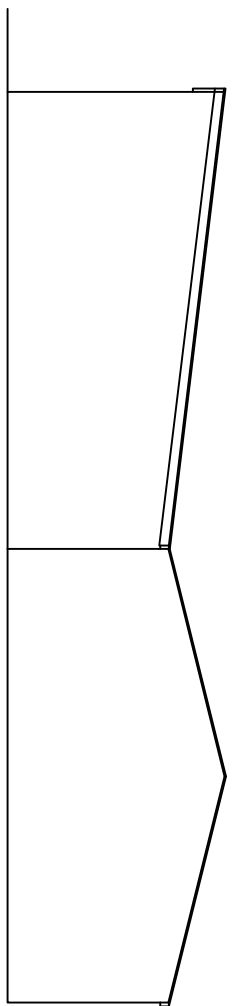


GARAGE REAR ELEVATION

 

GARAGE SIDE ELEVATION

 

GARAGE SIDE ELEVATION

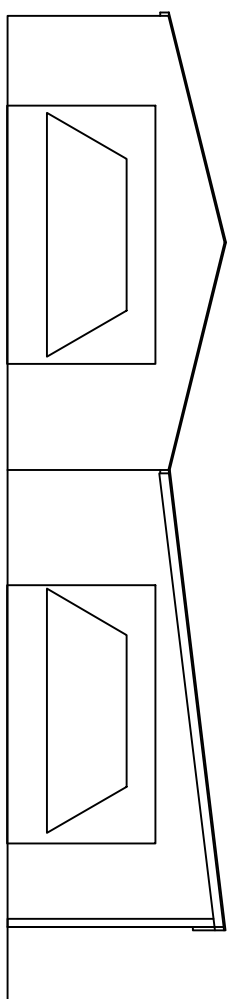

GARAGE FRONT ELEVATION

TITLE			
PROPOSED EXTENSION / ALTERATION TO THE GATEHOUSE, WOODHILL ROAD BURY			
DRAFT SKETCH PLANS			
NEW GARAGE			
DRAWING No. 004a			

REVISIONS, MINOR AMENDMENTS TO SCHEME, DWIT 12/09/25			
SCALE	DATE	DRAWN	CHECKED
1/100	05/24	ASC	
1/200			

CLIENT