


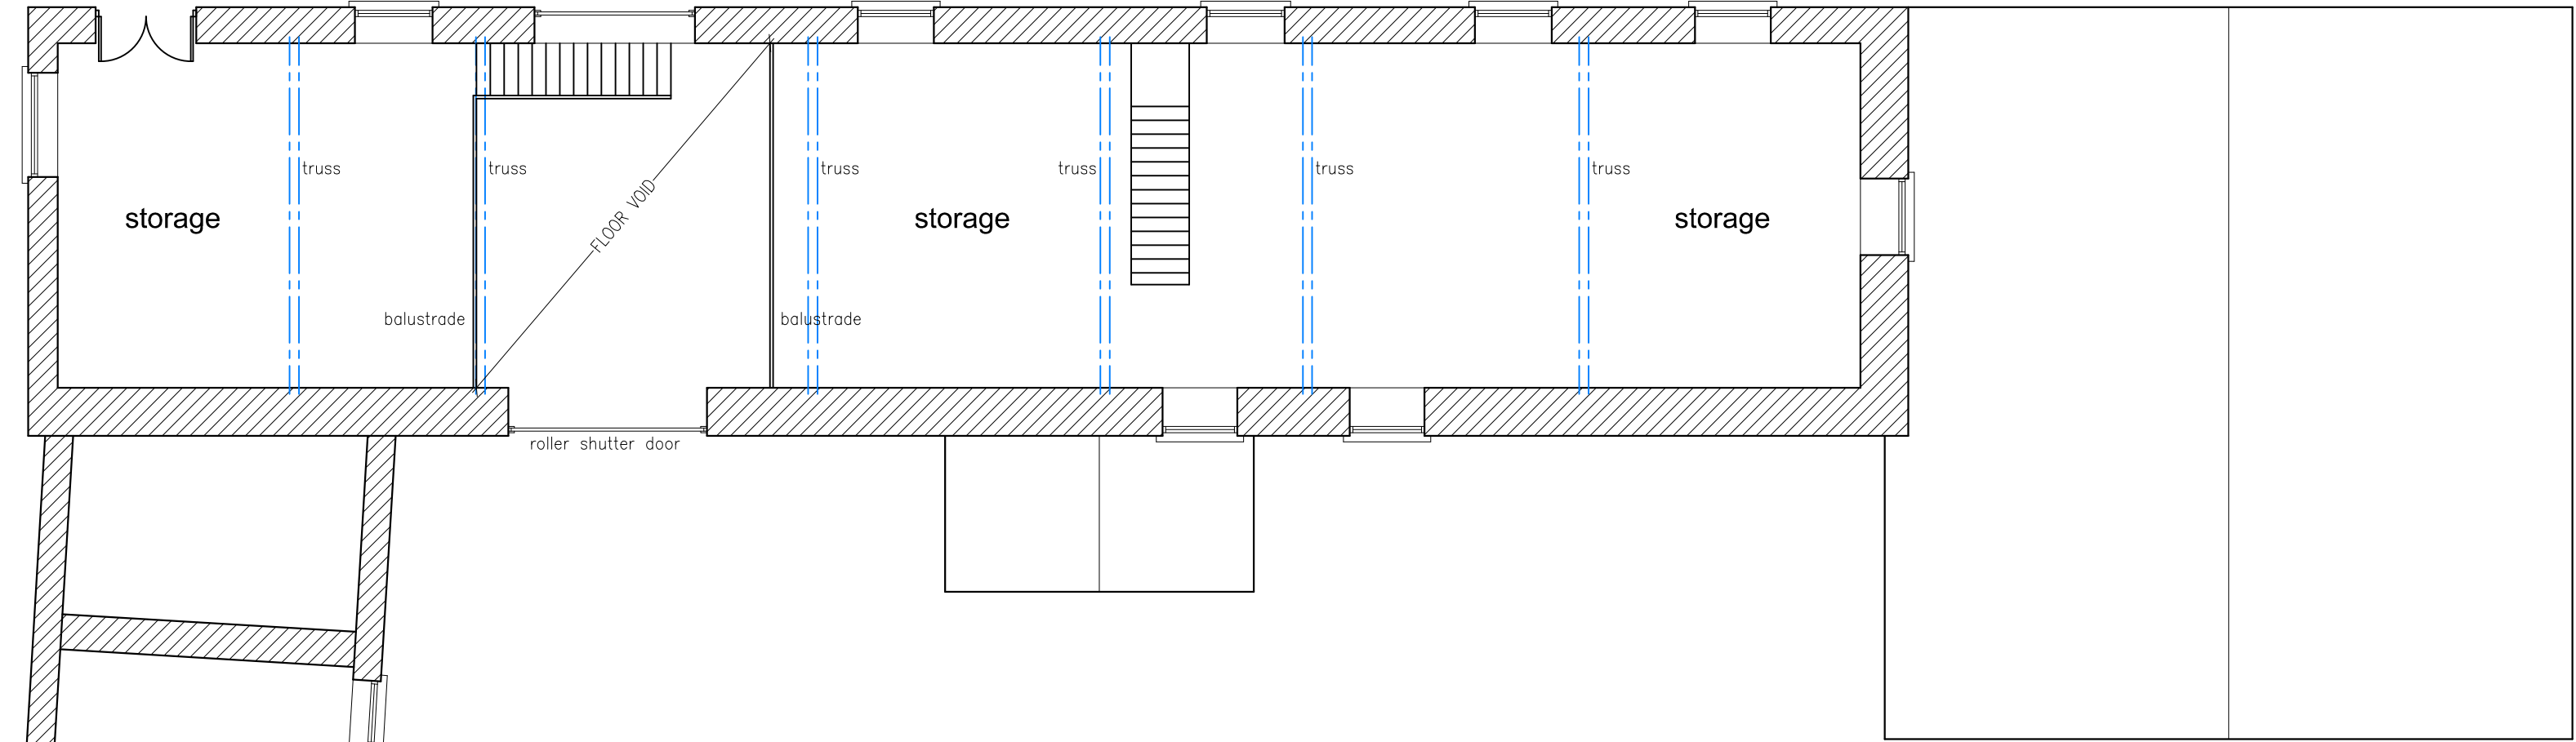


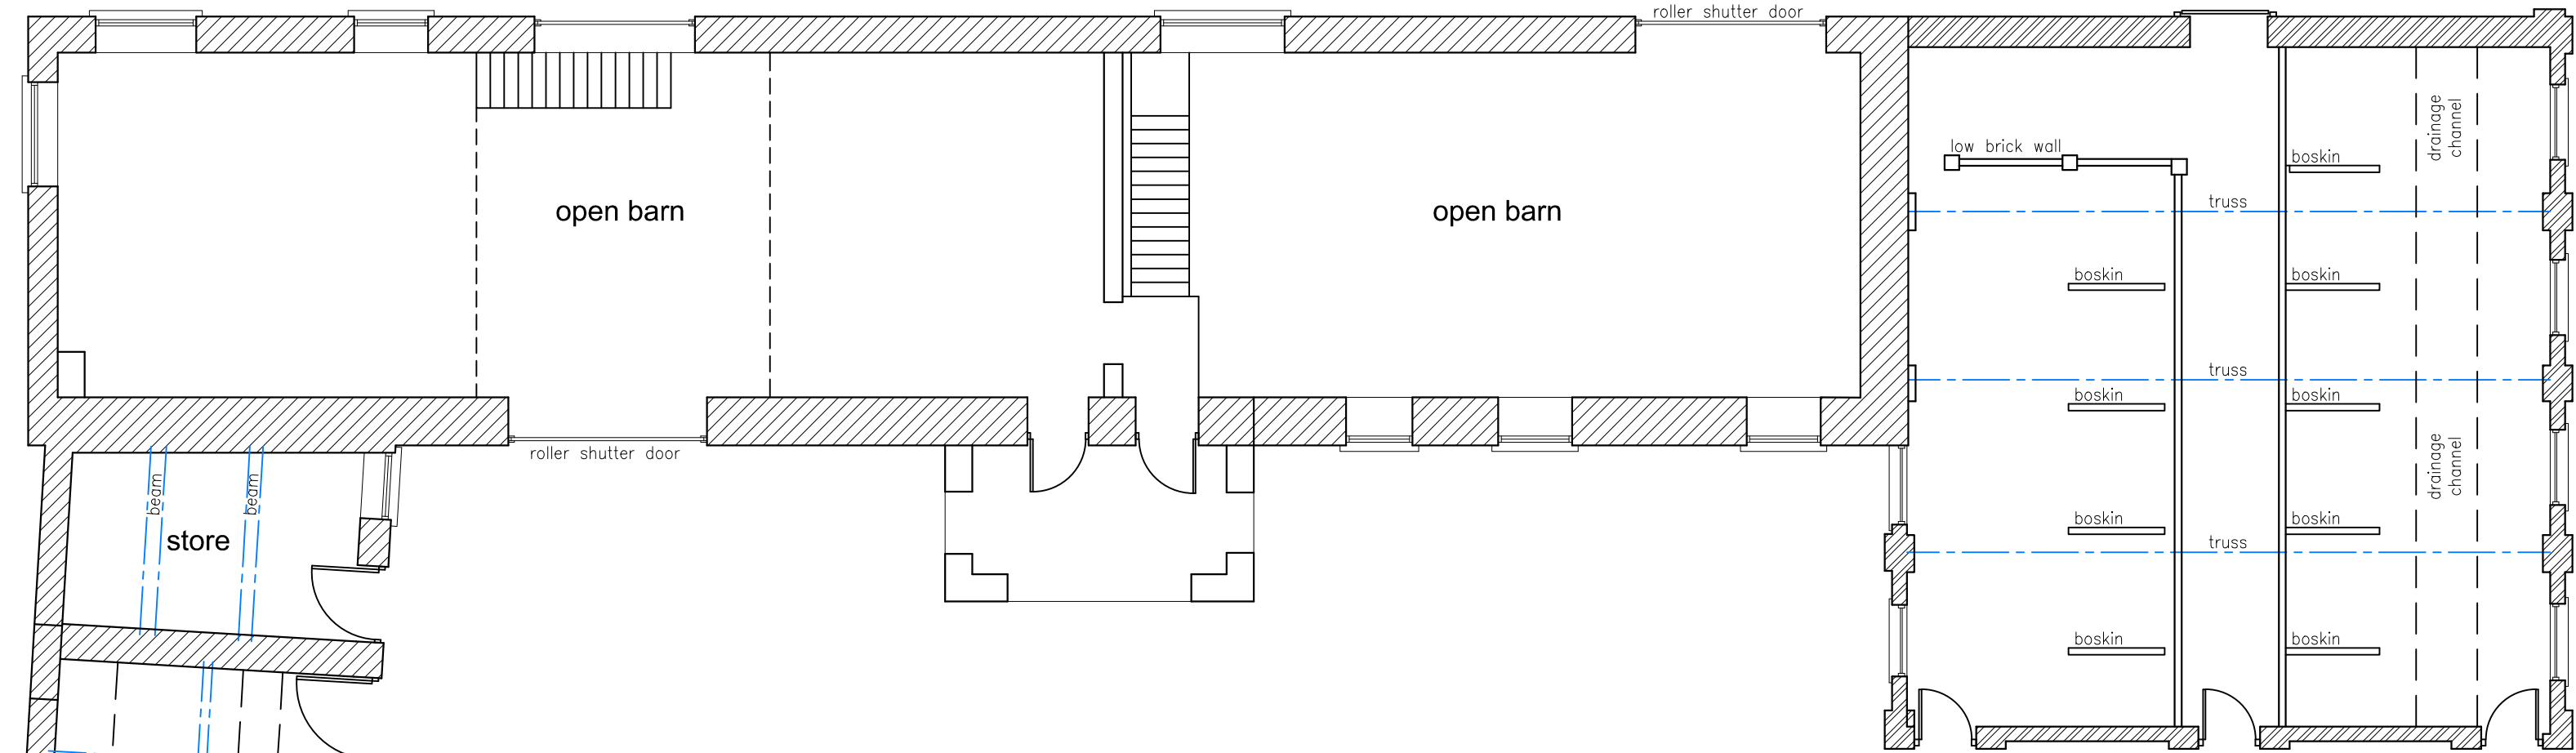

EXISTING FIRST FLOOR PLAN - 1:100 SCALE

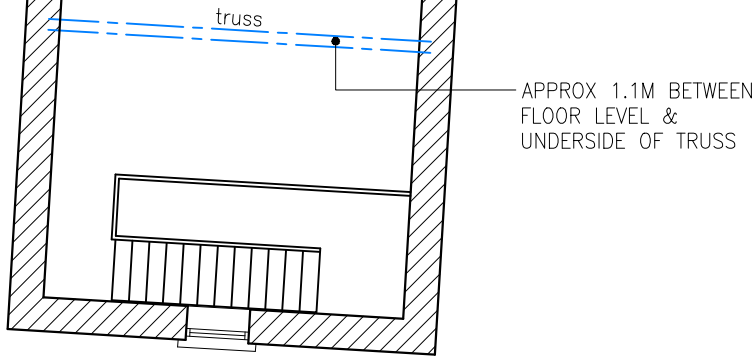

EXISTING GROUND FLOOR PLAN - 1:100 SCALE

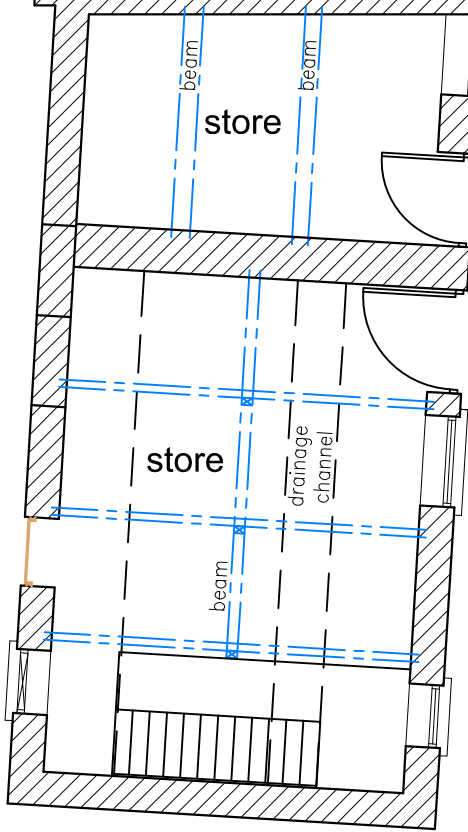

Amendments		Project	
		Title	
		CONVERSION OF BARNs AND REPLACEMENT OF STABLES TO FORM FIVE DWELLINGS AT BARRACK FOLD FARM, OFF KNOWSLEY ROAD, AINSWORTH~	
		Client	
		MR C. D. DUDLEY	
		Dwg. No.	
		23/1283/112 – EXISTING FLOOR PLANS – UNITS 1–4	
		Date	Plot Scale
		19.06.2023	A2@1:100
		Drawn by	Status
		JPE	PLANNING