





SCALE 1:50

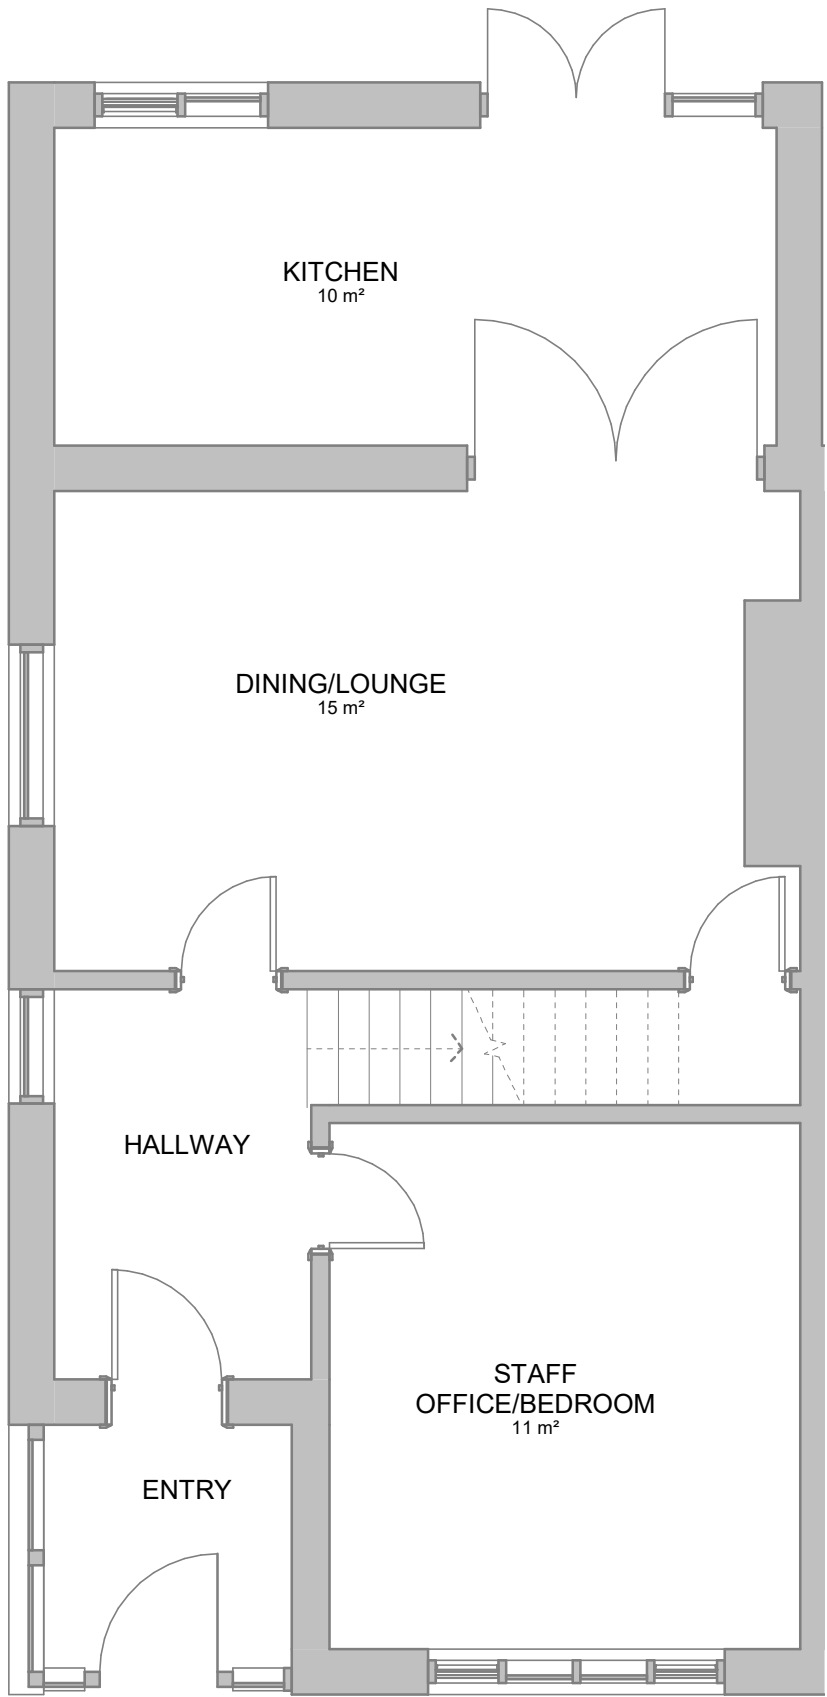

GROUND FLOOR - PROPOSED

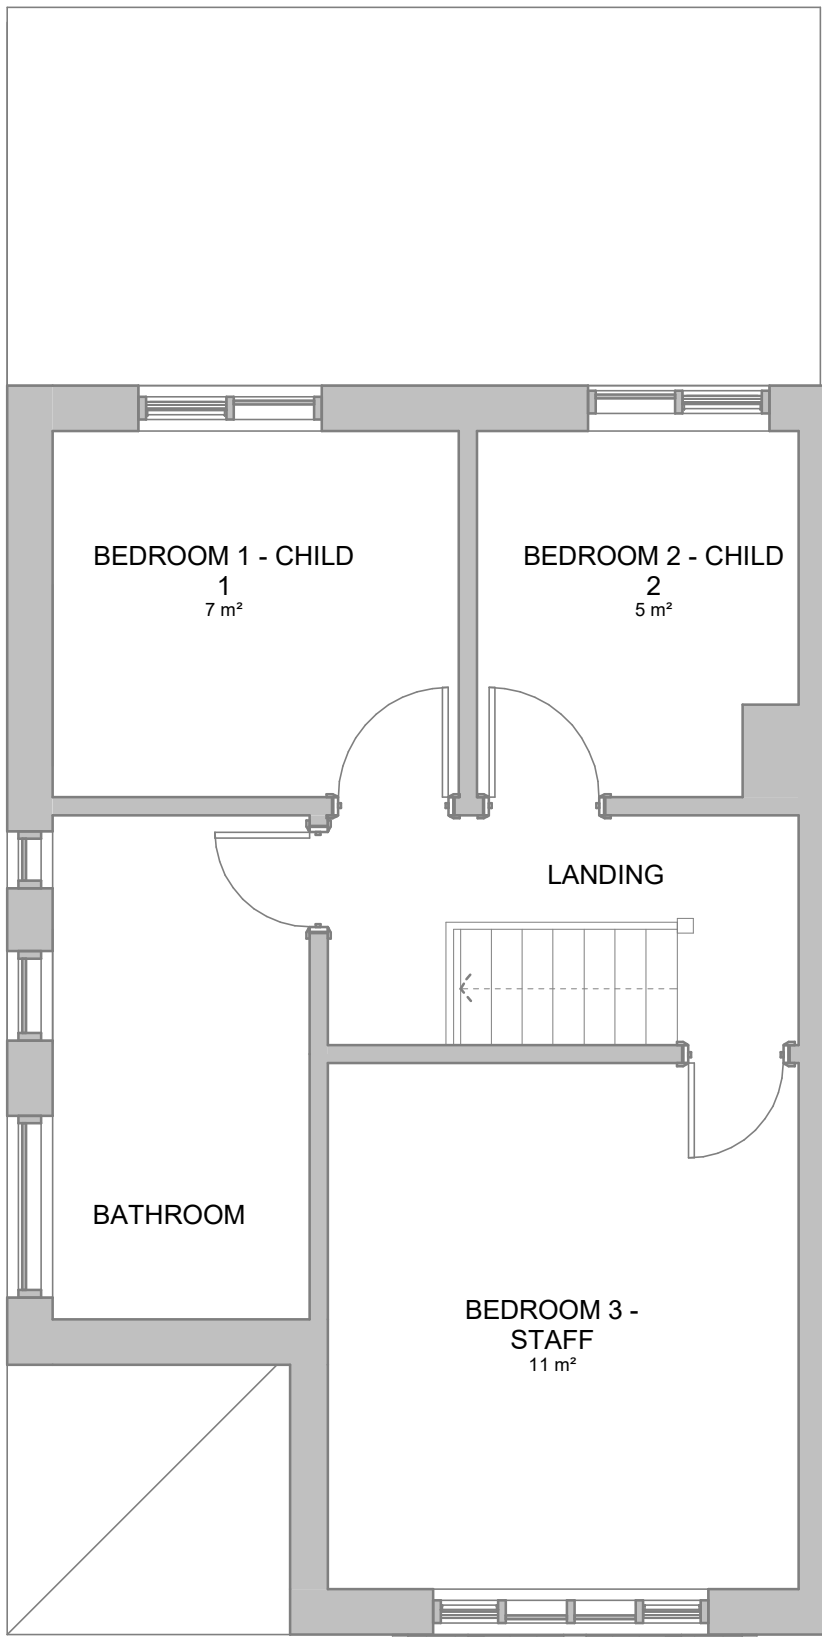

FIRST FLOOR - PROPOSED



FRONT ELEVATION - PROPOSED



REAR ELEVATION - PROPOSED



SIDE ELEVATION - PROPOSED

Rev. No.	Description	Date
1	DirC Architectural Ltd. 13 Ringcroft Gardens, Moston Manchester M40 5GG m: 07940 933 498 e: dirc@hotmail.co.uk	
Client		
STAFF RESOURCES LIMITED		
Project		
Lawful development certificate for change of use from residential (Class C3) to childrens residential care for two children aged 7-17 with up to two staff working on a rota basis (Class C2)		
Project Address		
25 Downham Crescent, Prestwich, Manchester M25 0EH		
Sheet title		
Proposed Floor Plans and Elevations		
Project number	Date	
1998	24.03.2025	
Drawn by	Checked by	
DirC	DirC	
Drawing Number	Scale @ A2	Revision
1998.103	1 : 50	A