



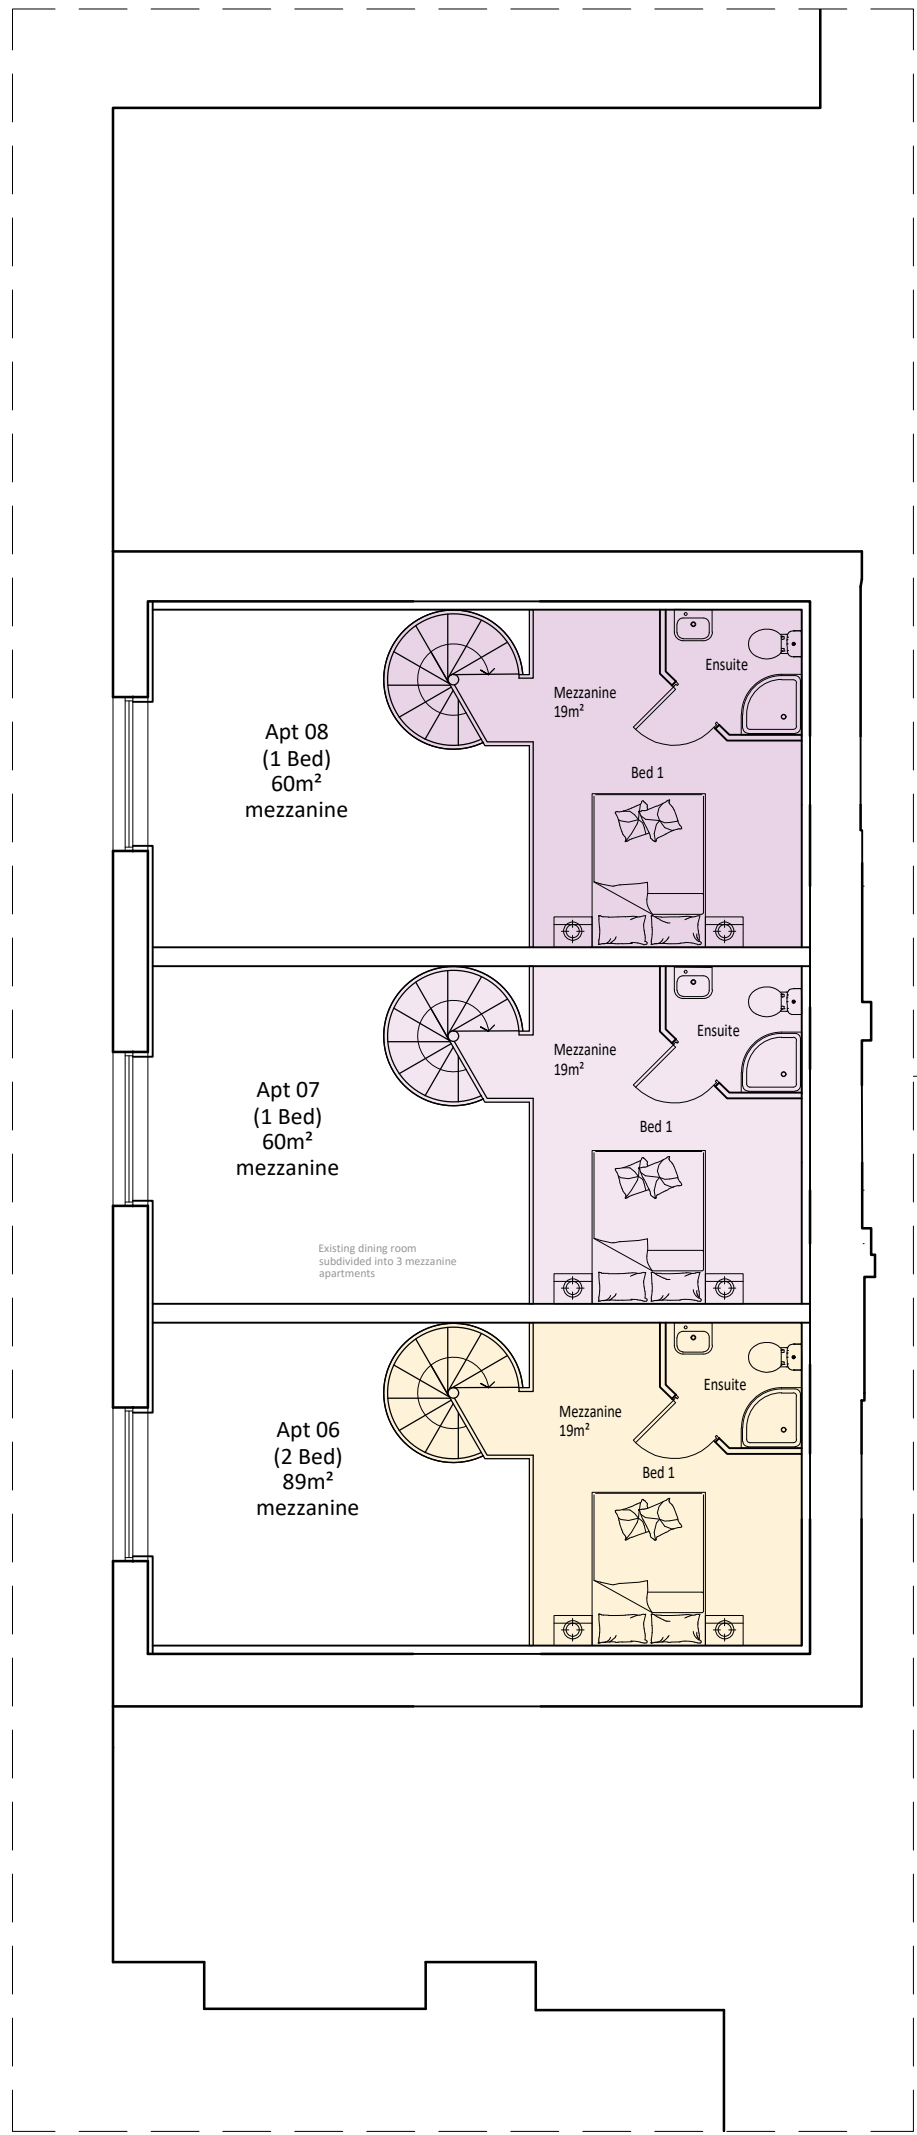

PROPOSED MEZZANINE FLOOR PLAN
(inset)


Total Mix of Apartments	
1 Bed	7
1 Bed Mezzanine	2
2 Bed	8
2 Bed Mezzanine	1
2 Bed 2 storey	1
Total	19

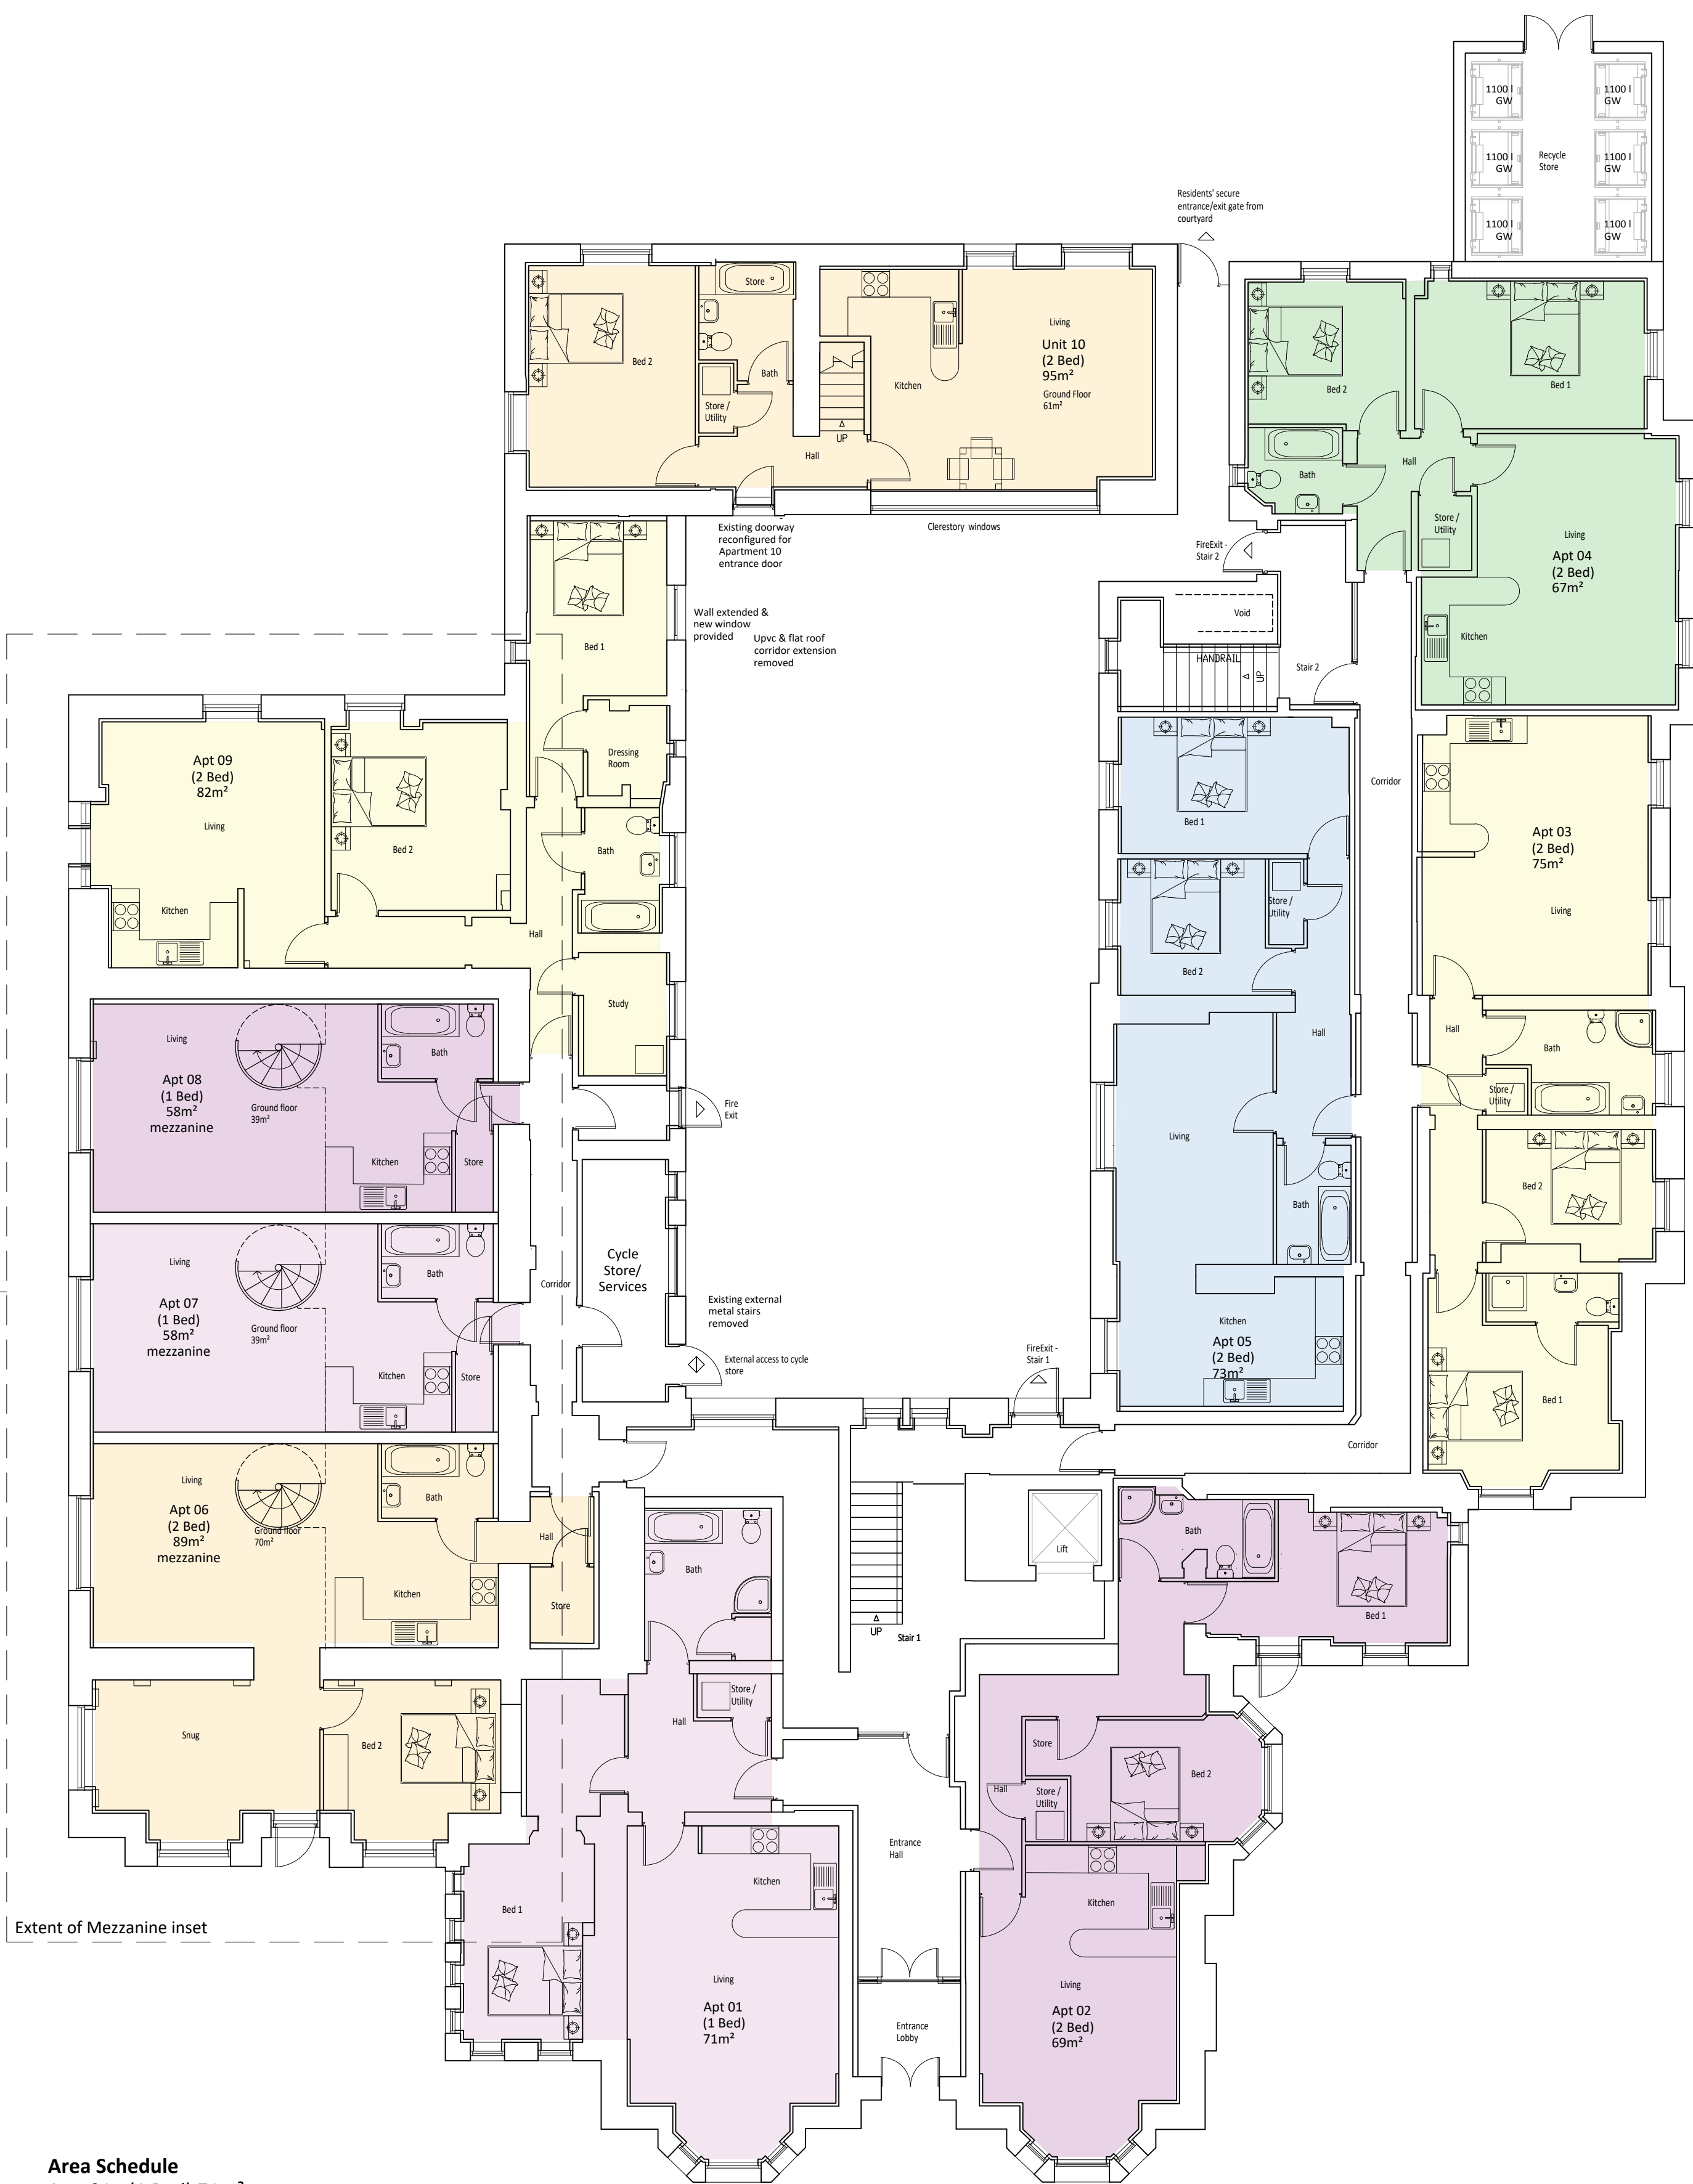

Area Schedule	
Apt 01 - (1 Bed)	71m²
Apt 02 - (2 Bed)	69m²
Apt 03 - (2 Bed)	75m²
Apt 04 - (2 Bed)	67m²
Apt 05 - (2 Bed)	73m²
Apt 06 - (2 Bed)	89m²
Apt 07 - (1 Bed)	58m²
Apt 08 - (1 Bed)	58m²
Apt 09 - (1 Bed)	82m²
Unit 10 - (2 Bed)	95m²

PROPOSED GROUND FLOOR PLAN

Notes				
Do not scale, use figured dimensions only.				
All dimensions to be verified on site prior to the commencement of any work or the production of any shop drawing. All discrepancies to be reported to the Architect.				
This drawing is to be read in conjunction with all related Architect's and Engineer's drawings and any other relevant information.				
This drawing is copyright © of C Squared Architects Ltd.				
REV	DATE	REVISION	INITIALS	CHECK
P1	20/12/22	Preliminary issue for comment	BRJ	AMC
P2	30/01/23	Modified to client comments	BRJ	AMC
P3	01/03/23	Modified & issued for comment	BRJ	AMC
P4	07/03/23	Issued for review	BRJ	JO
P5	27/03/23	Issued for Planning	BRJ	JO

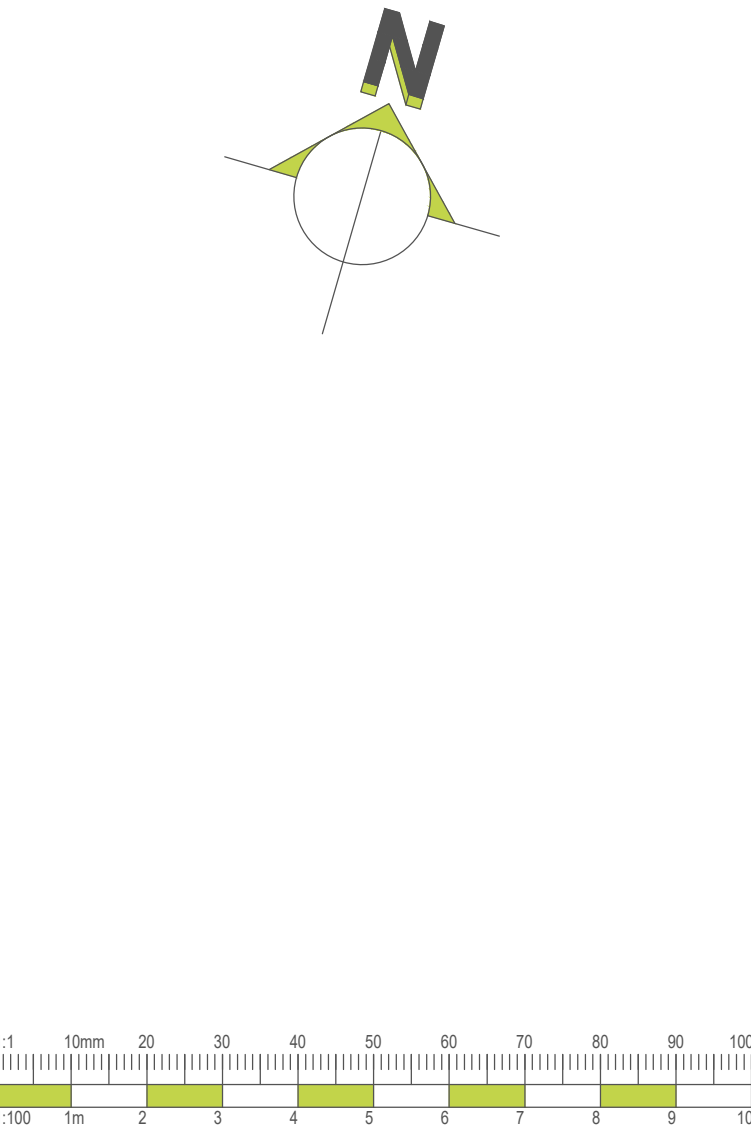



C Squared architects

Address
The Barns
Stretton Road
Warrington
Cheshire
WA4 4NP

Telephone
01925 357555

Website
csquaredarchitects.co.uk

Client
Capstone Care

Project
Walshaw Hall, Tottington

Drawing Title
Proposed Ground Floor Plan

Scale
1:100 @ A1

Date
19/12/22

Drawn by
BRJ

Checked by
AMC

Drawing No.
C0701-110

Revision
P5

PLANNING