


GROSS AREA 62,63 sqmt

GROSS INTERNAL AREA 52,95 sqmt

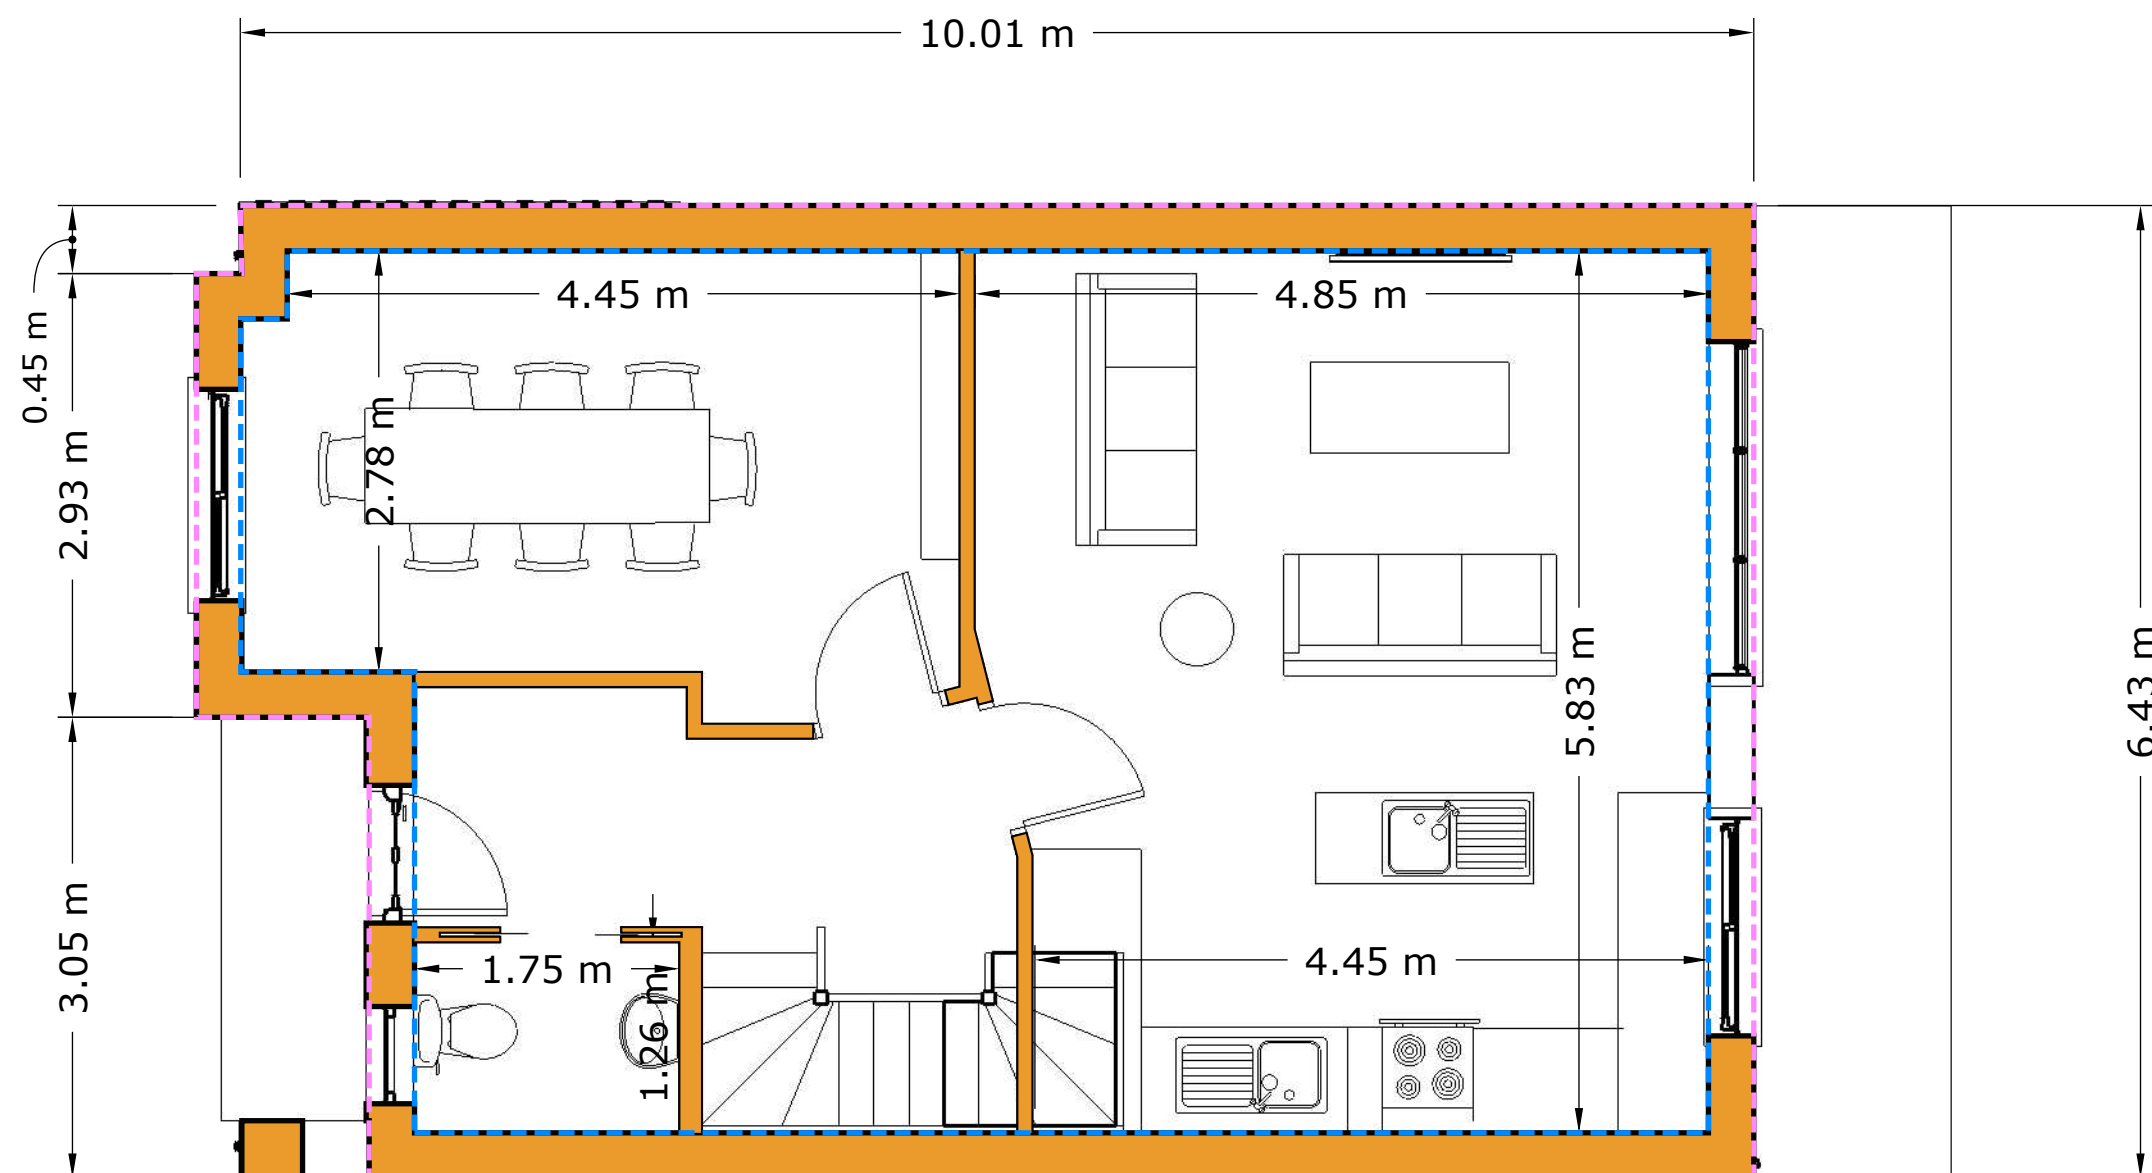

Ground floor Plan

F	Scheme design updates			EJG/II		 HOWARD & SEDDON A.R.I.B.A. CHARTERED ARCHITECTS 64 WASHWAY ROAD SALE, CHESHIRE, M33 7RE TEL NO. 0161 - 973 8296 FAX NO. 0161 - 962 3485 E-MAIL : ADMIN@HOWARDANDEDSON.CO.UK	Project PROPOSED RESIDENTIAL DEVELOPMENT LAND TO REAR OF EARL STREET PRESTWICH M25 1GQ	Title Ground floor	Drawn VK/EJG/II	DRG no. 14,347 19A
E	Scheme design updates	E2 sixth ISSUE	EJG/II	15/03/22	EJG/II				14/02/22	
D	Scheme design updates			EJG/II	9/12/21					
C	Scheme design updates			EJG/II	21/06/21					
B	Scheme design updates			EJG/II	16/06/21					
A	Scheme design updates			VK	25/05/21					
Rev	DESCRIPTION			Bv	Date		Client Mr. MEDHDI YAZDANPANA		Scale 1:50(A3)	Amendment G