



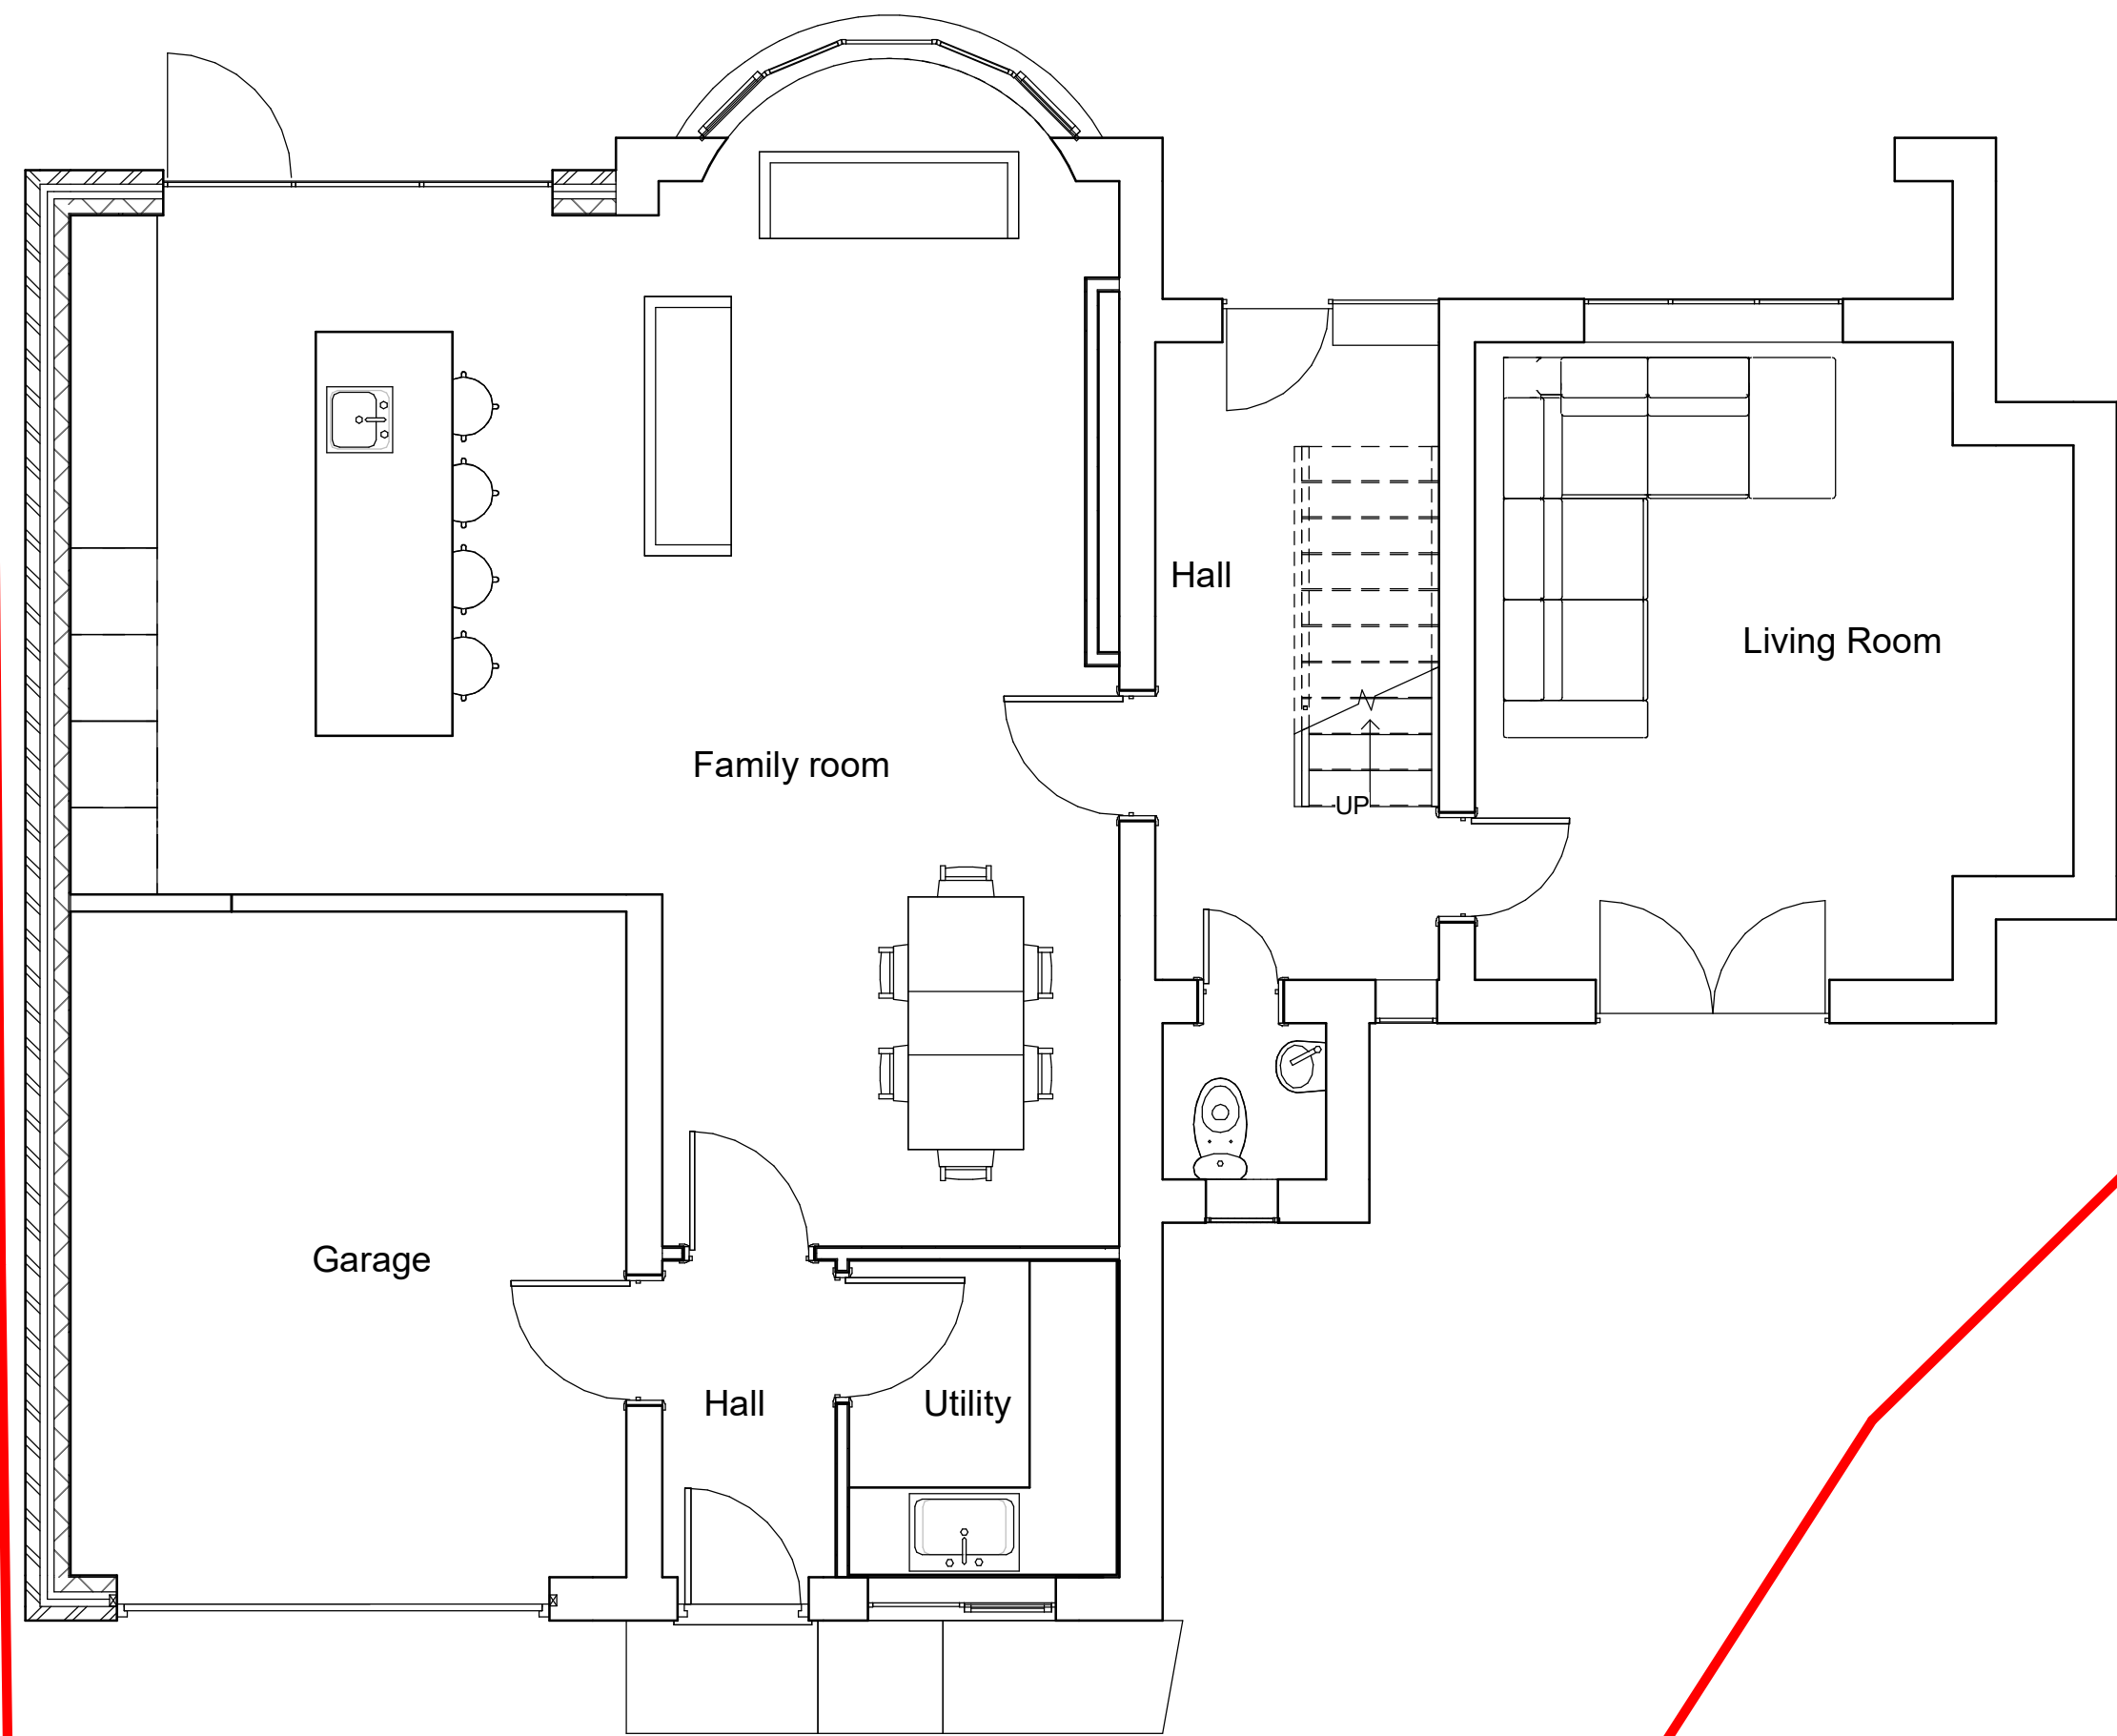

2 As Proposed Ground Floor
1 : 50

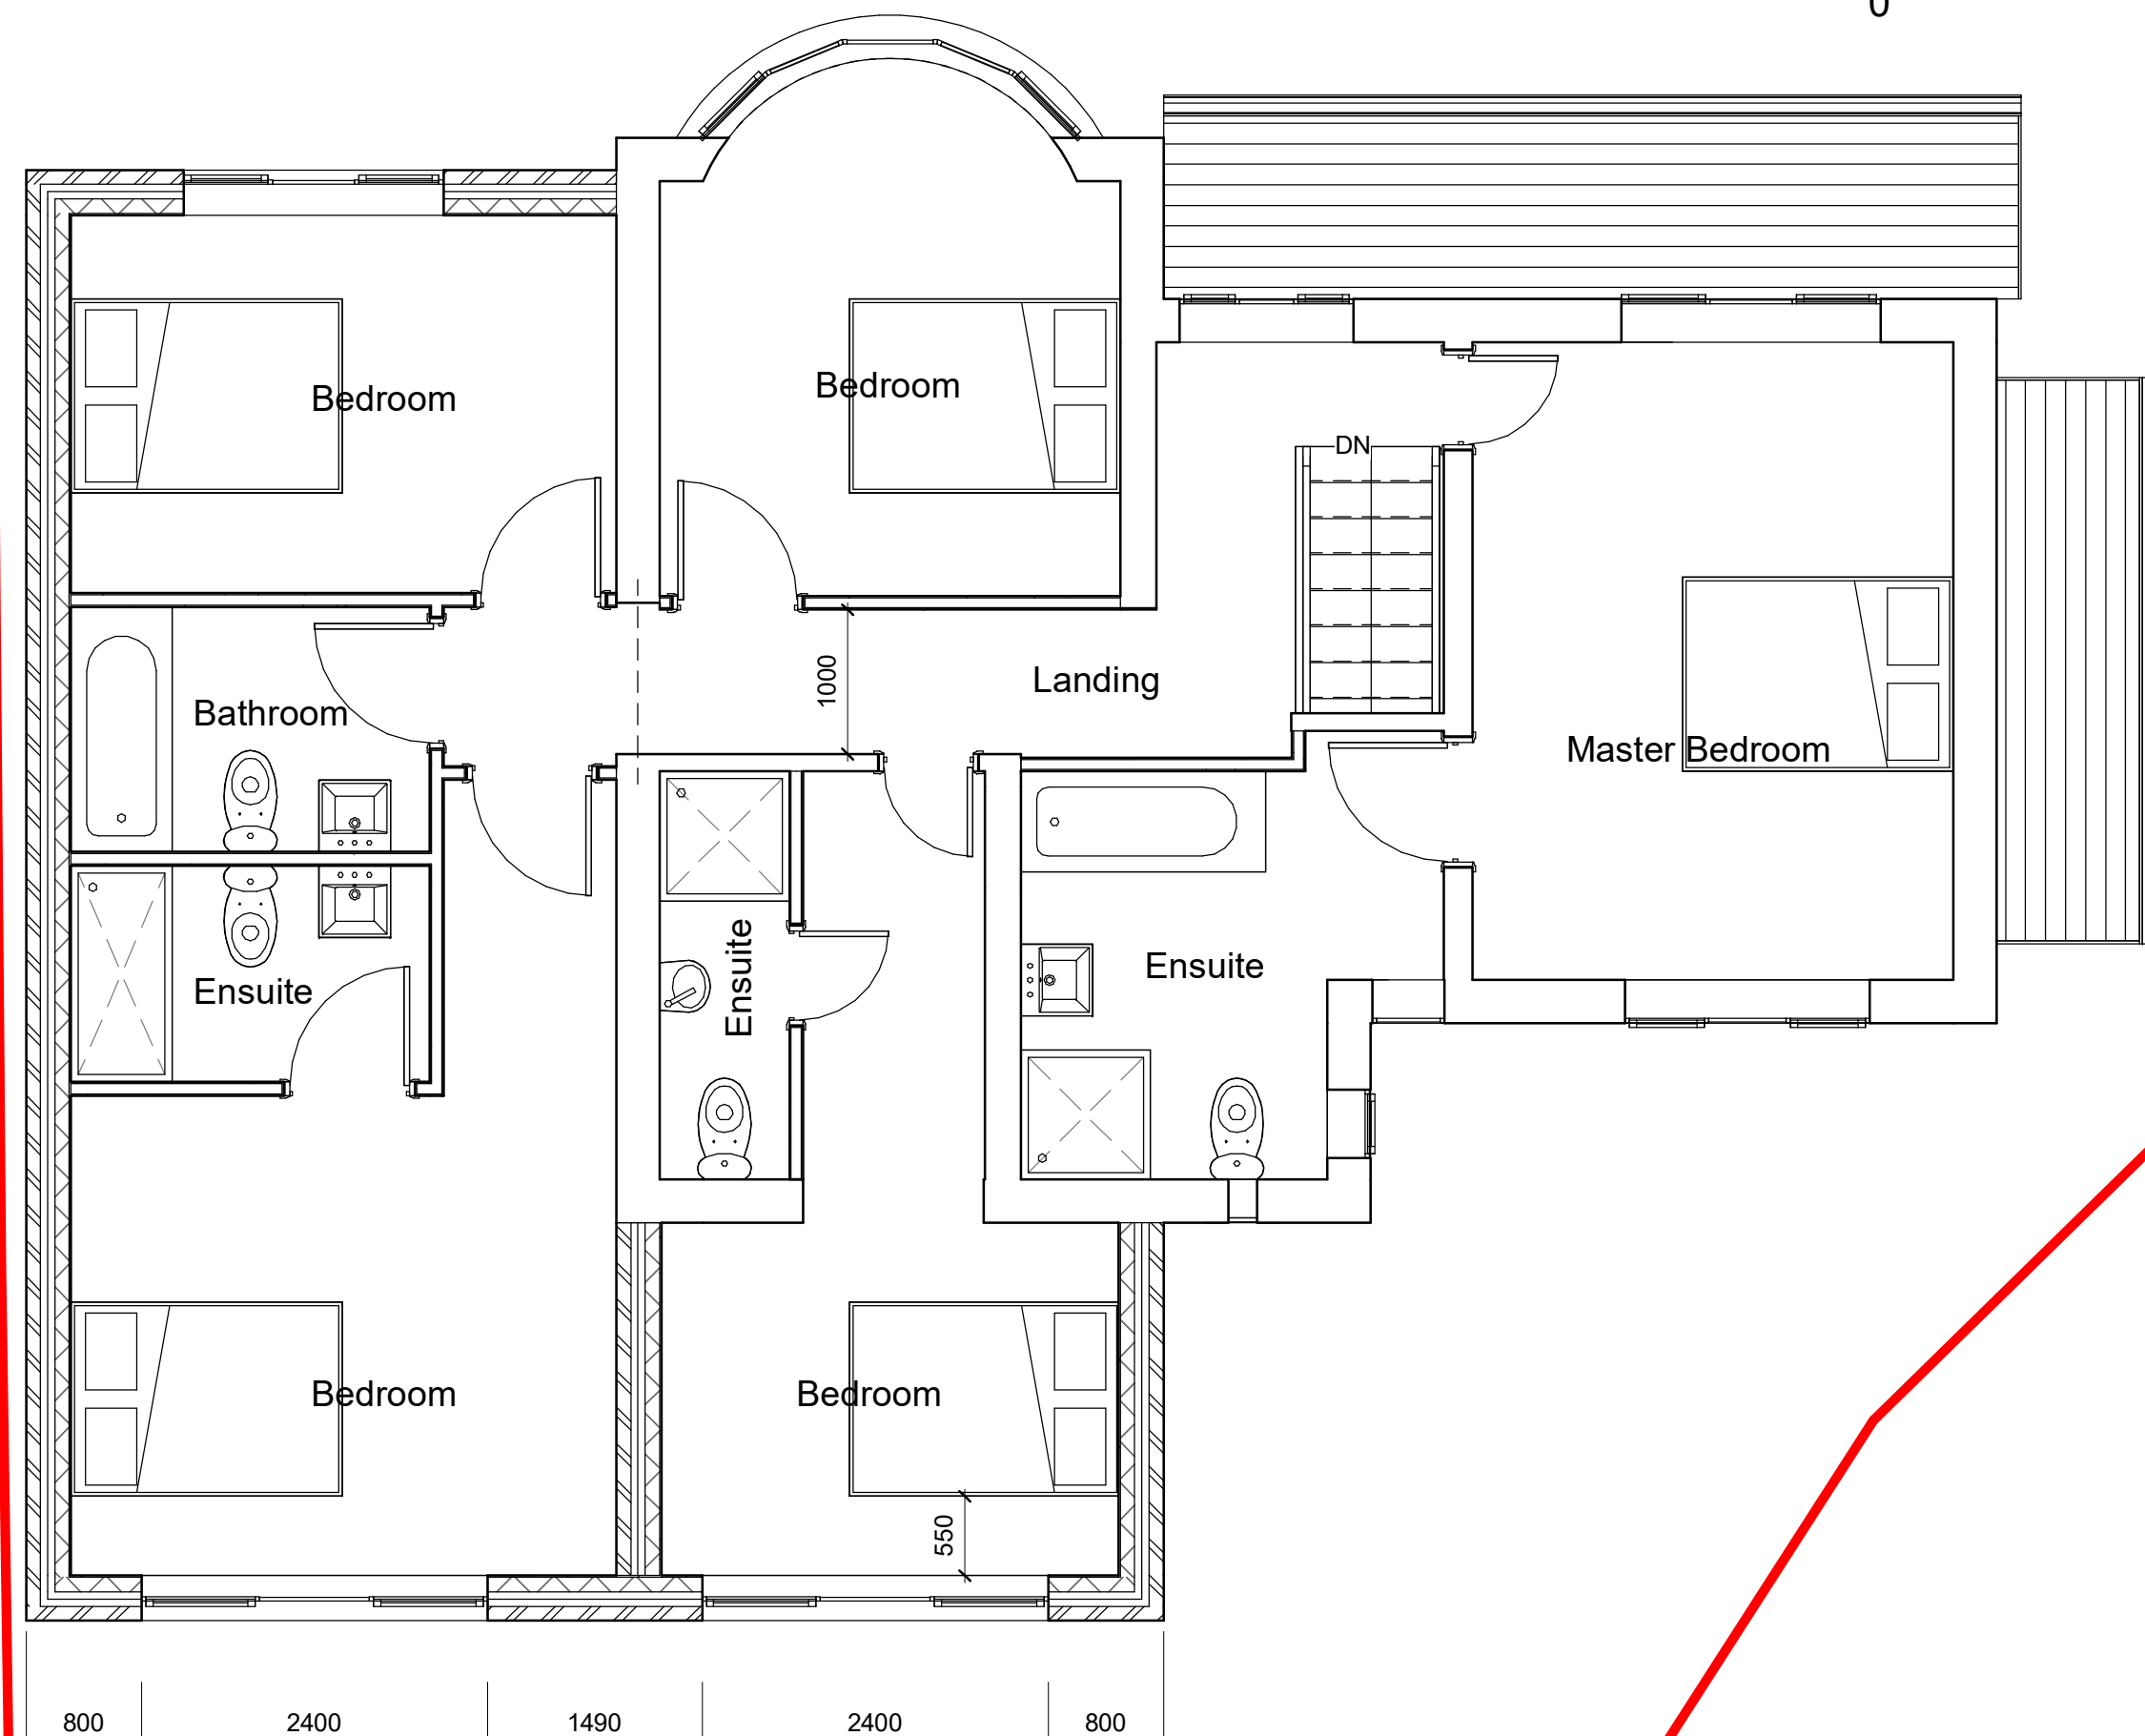

3 As Proposed 1st Floor
1 : 50



8 3D View 1



9 3D View 2




6 As Proposed Front Elevation
1 : 100



5 As Proposed RHS Elevation
1 : 100



4 As Proposed Rear Elevation
1 : 100

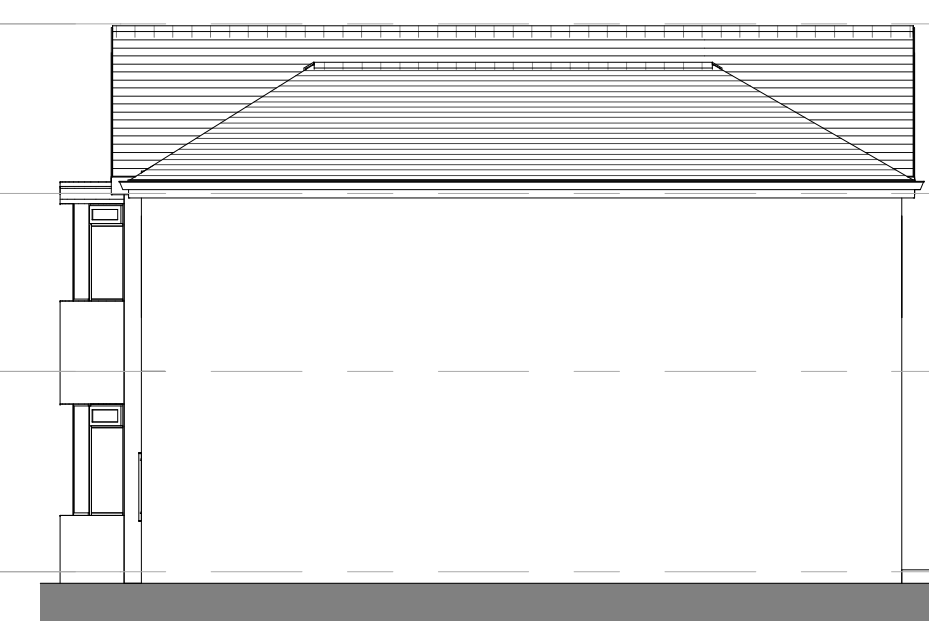

7 As Proposed LHS Elevation
1 : 100

NOTES


ALL DIMENSIONS AND LEVELS ARE TO BE CHECKED ON SITE

ANY DISCREPANCIES ARE TO BE REPORTED TO THE PROJECT MANAGER BEFORE ANY WORK COMMENCES

THIS DRAWING SHALL NOT BE SCALED TO ASCERTAIN ANY DIMENSIONS WORK TO FIGURED DIMS ONLY

THIS DRAWING SHALL NOT BE REPRODUCED WITHOUT EXPRESS WRITTEN PERMISSION FROM Clarkes Bespoke Design LTD.

P2	25.05.22	BC	garden building amended to suit planning comments
P1	08/03/22	BC	First Issue
Rev No.	Rev Date	Rev By	Description
project			
2 Bury and Bolton Rd			
location			
2 Bury and Bolton Rd, Radcliffe Manchester M26 4LD			
client			
Rashad Nazir			

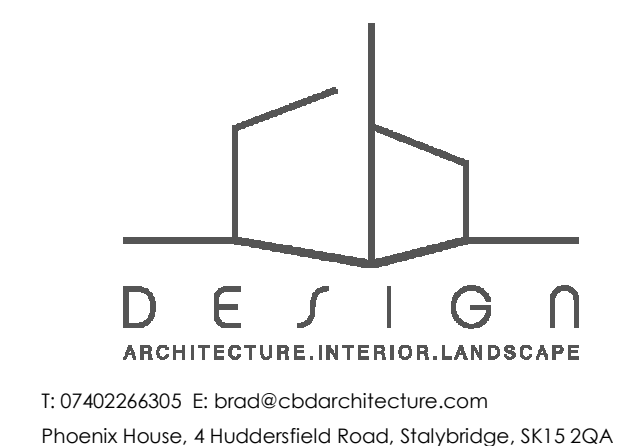

drawing title
As Proposed

dwg purpose
PRELIMINARY

scale As Indicated	drawn BC	checked BC
@ sheet size A1	rev date 25.05.22	
22-019	PL-002	P2
job number	drawing number	revision