



First Floor

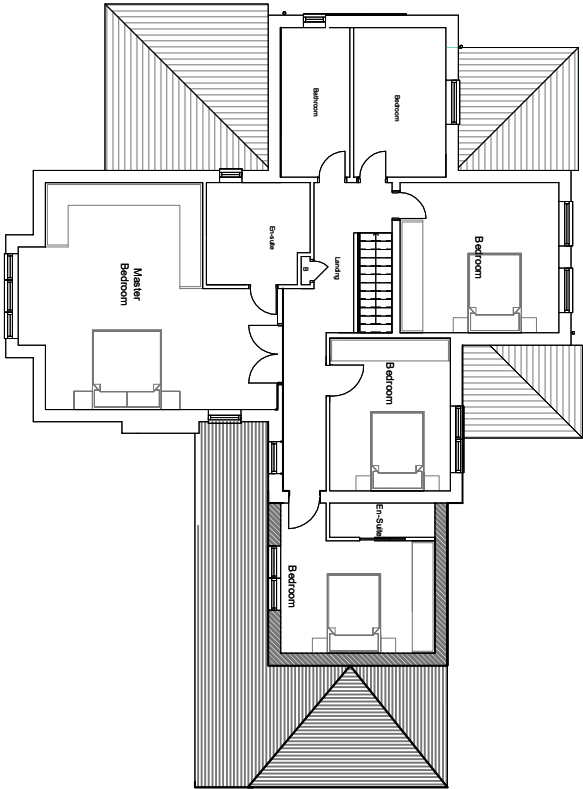

Roof

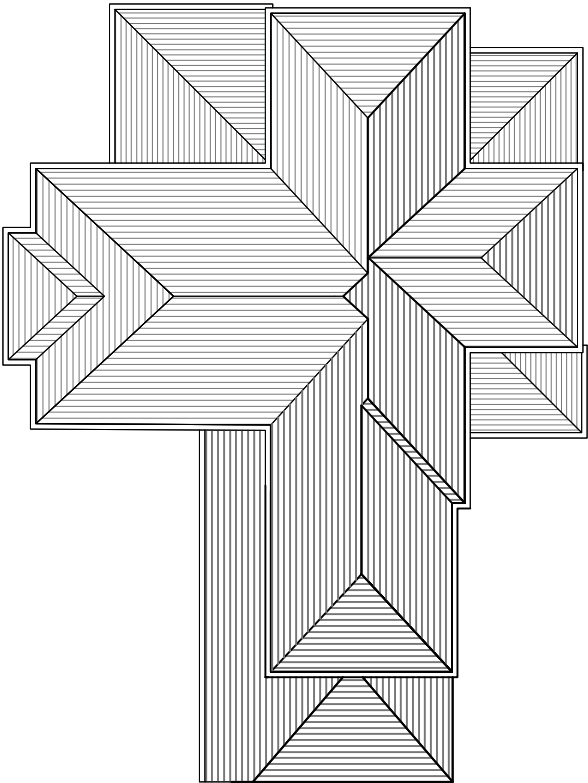

NOTES:

Proposed - Floor Plans



Contact:
Tel: 07951 926 789
E-Mail: joel.gray@greatplans.co.uk

Client:

Location: 298, Stand Lane
Radcliffe
Whitefield
Manchester
M26 1JB

Scale: 1:200 @ A4
Scale: 1:100 @ A2
0 2M 8M



Date: Drawn By:

16-01-23

Joel Gray

Dwg No:

05