


ALL DIMENSIONS TO BE CHECKED ON SITE PRIOR TO ANY MANUFACTURING OR FABRICATION AND ANY ANOMALIES TO BE BROUGHT TO THE ATTENTION OF THE ARCHITECT.




Front Elevation

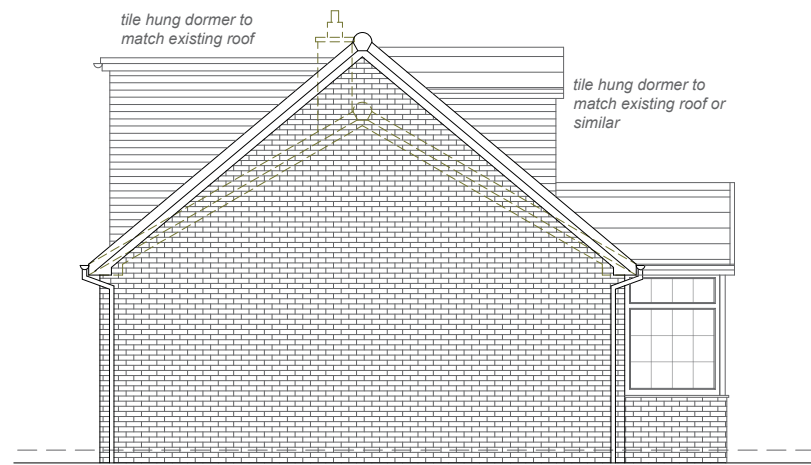

Side Elevation




Rear Elevation

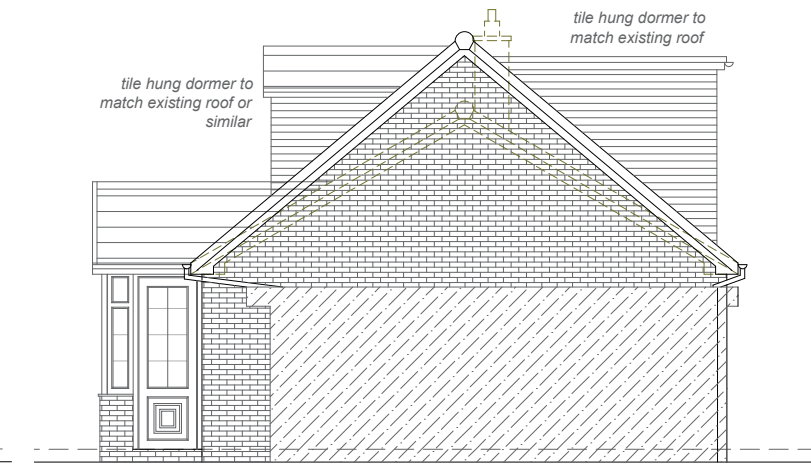

Side Elevation




Ground Floor Plan

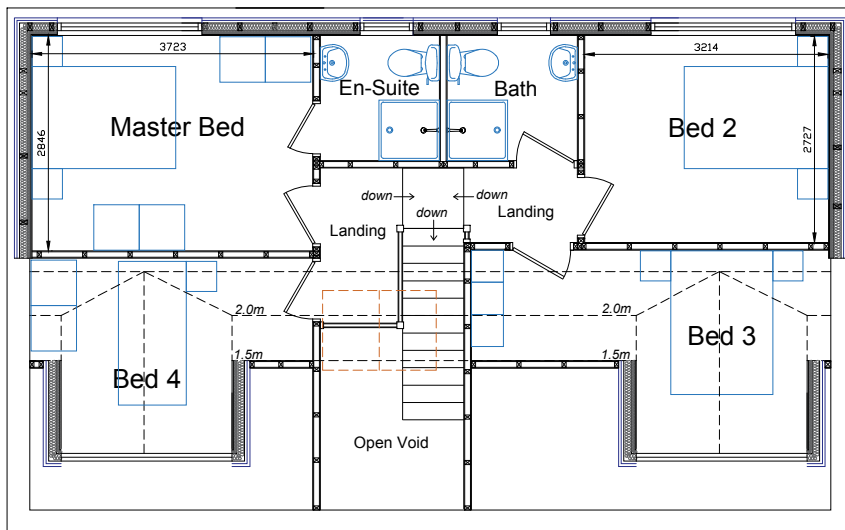



First Floor Plan

Legend	
	Existing Wall Retained
	Existing Wall to be removed
	Proposed External Wall
	Proposed Stud Wall
	Proposed Dormer Cheek

0 5m
SCALE 1:100

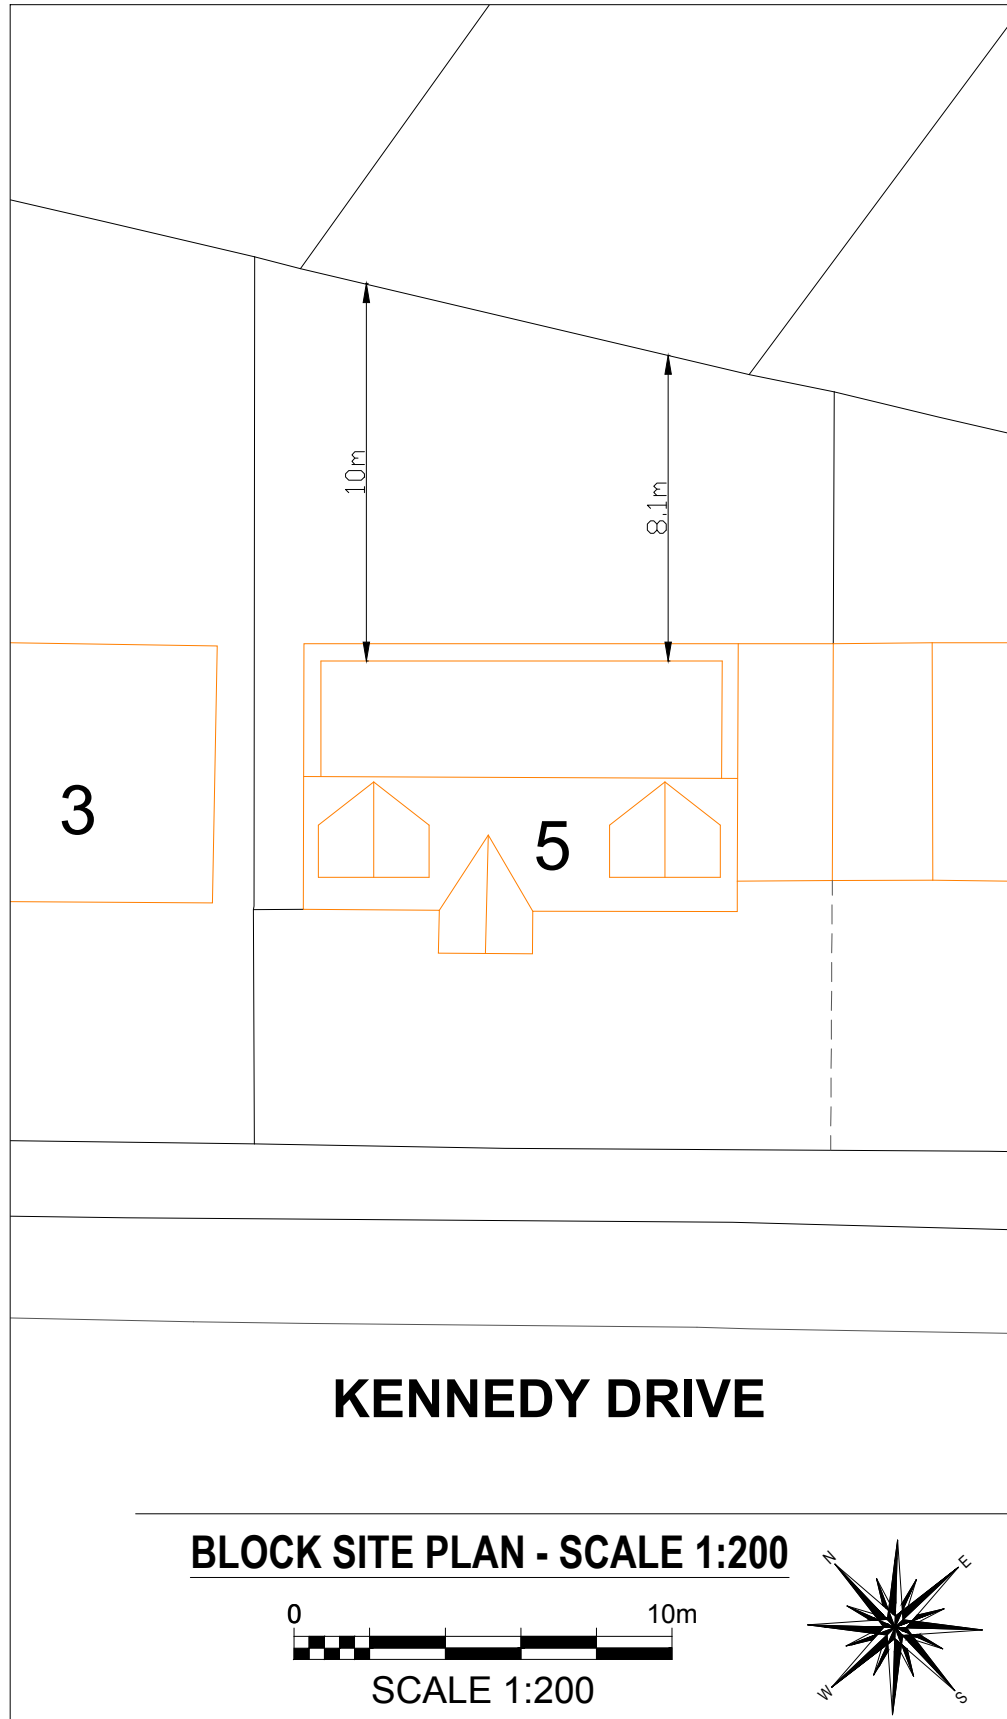

0 10m
SCALE 1:200

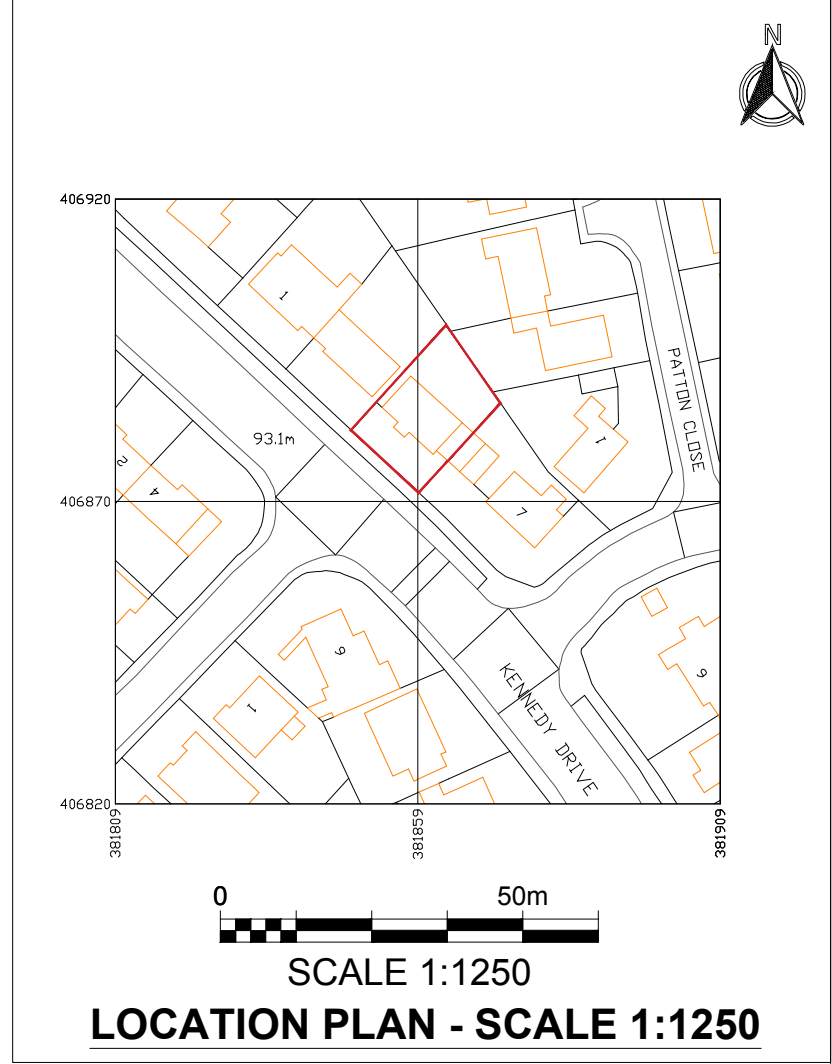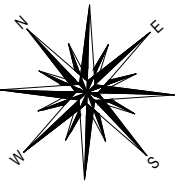

D	Dims added to rear facing windows to boundary	11.07.23
C	SIDE ELEVATION ADDED	30.05.23
B	DORMER CHANGED TO TILE HUNG	18.05.23
A	FIRST ISSUE	12.05.23
REV	AMENDMENTS	DATE

PROPOSED LOFT CONVERSION
5 KENNEDY DRIVE
BURY
BL9 8PN

TITLE
PROPOSED FLOOR PLANS,
ELEVATIONS, BLOCKPLAN &
LOCATION PLAN

SCALE 1:100 @ (A2)	DATE APRIL 2023
DWG No. 02	REVISION D