



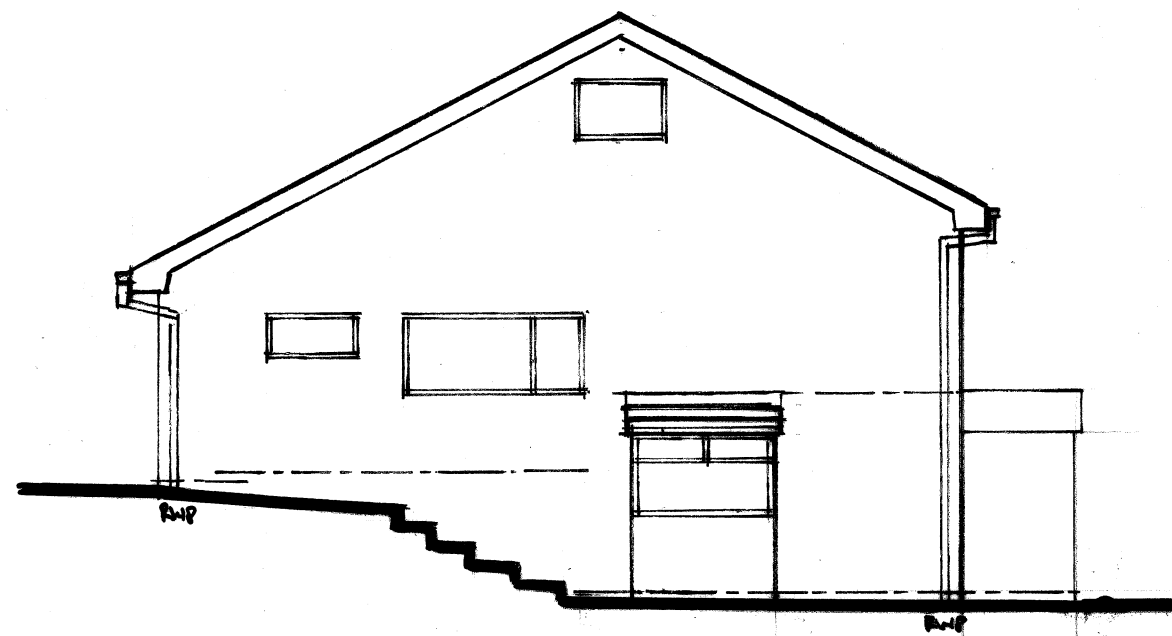


L.H. SIDE ELEVATION (FROM REAR)




REAR ELEVATION. 1:100

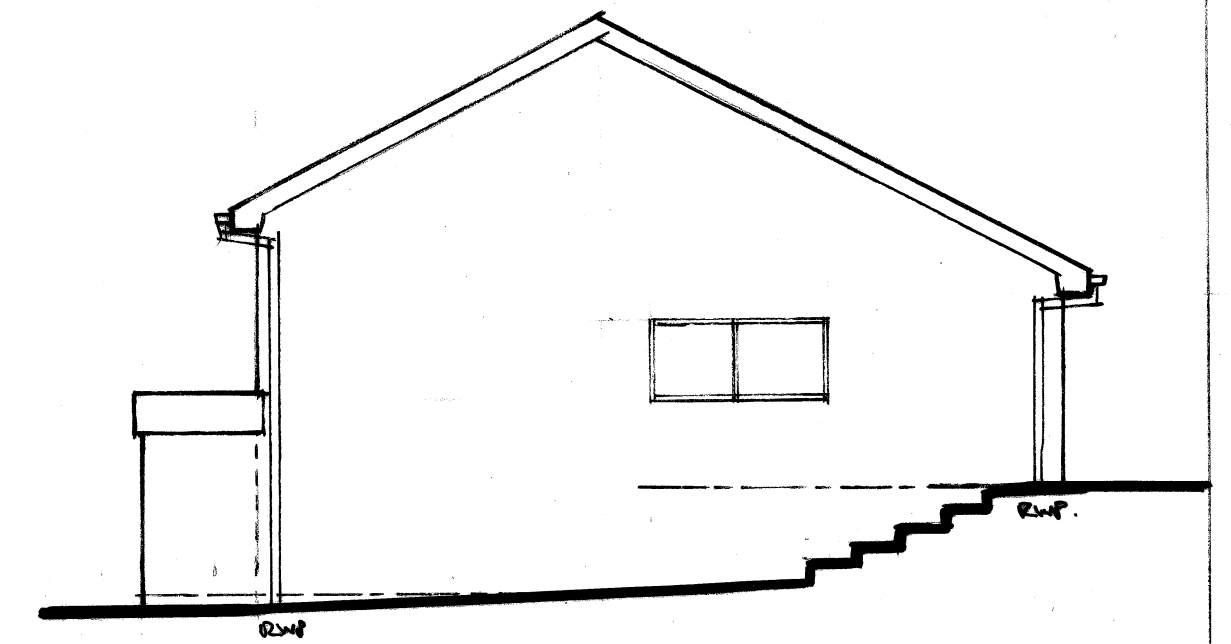

R.H. SIDE ELEVATION (FROM REAR)

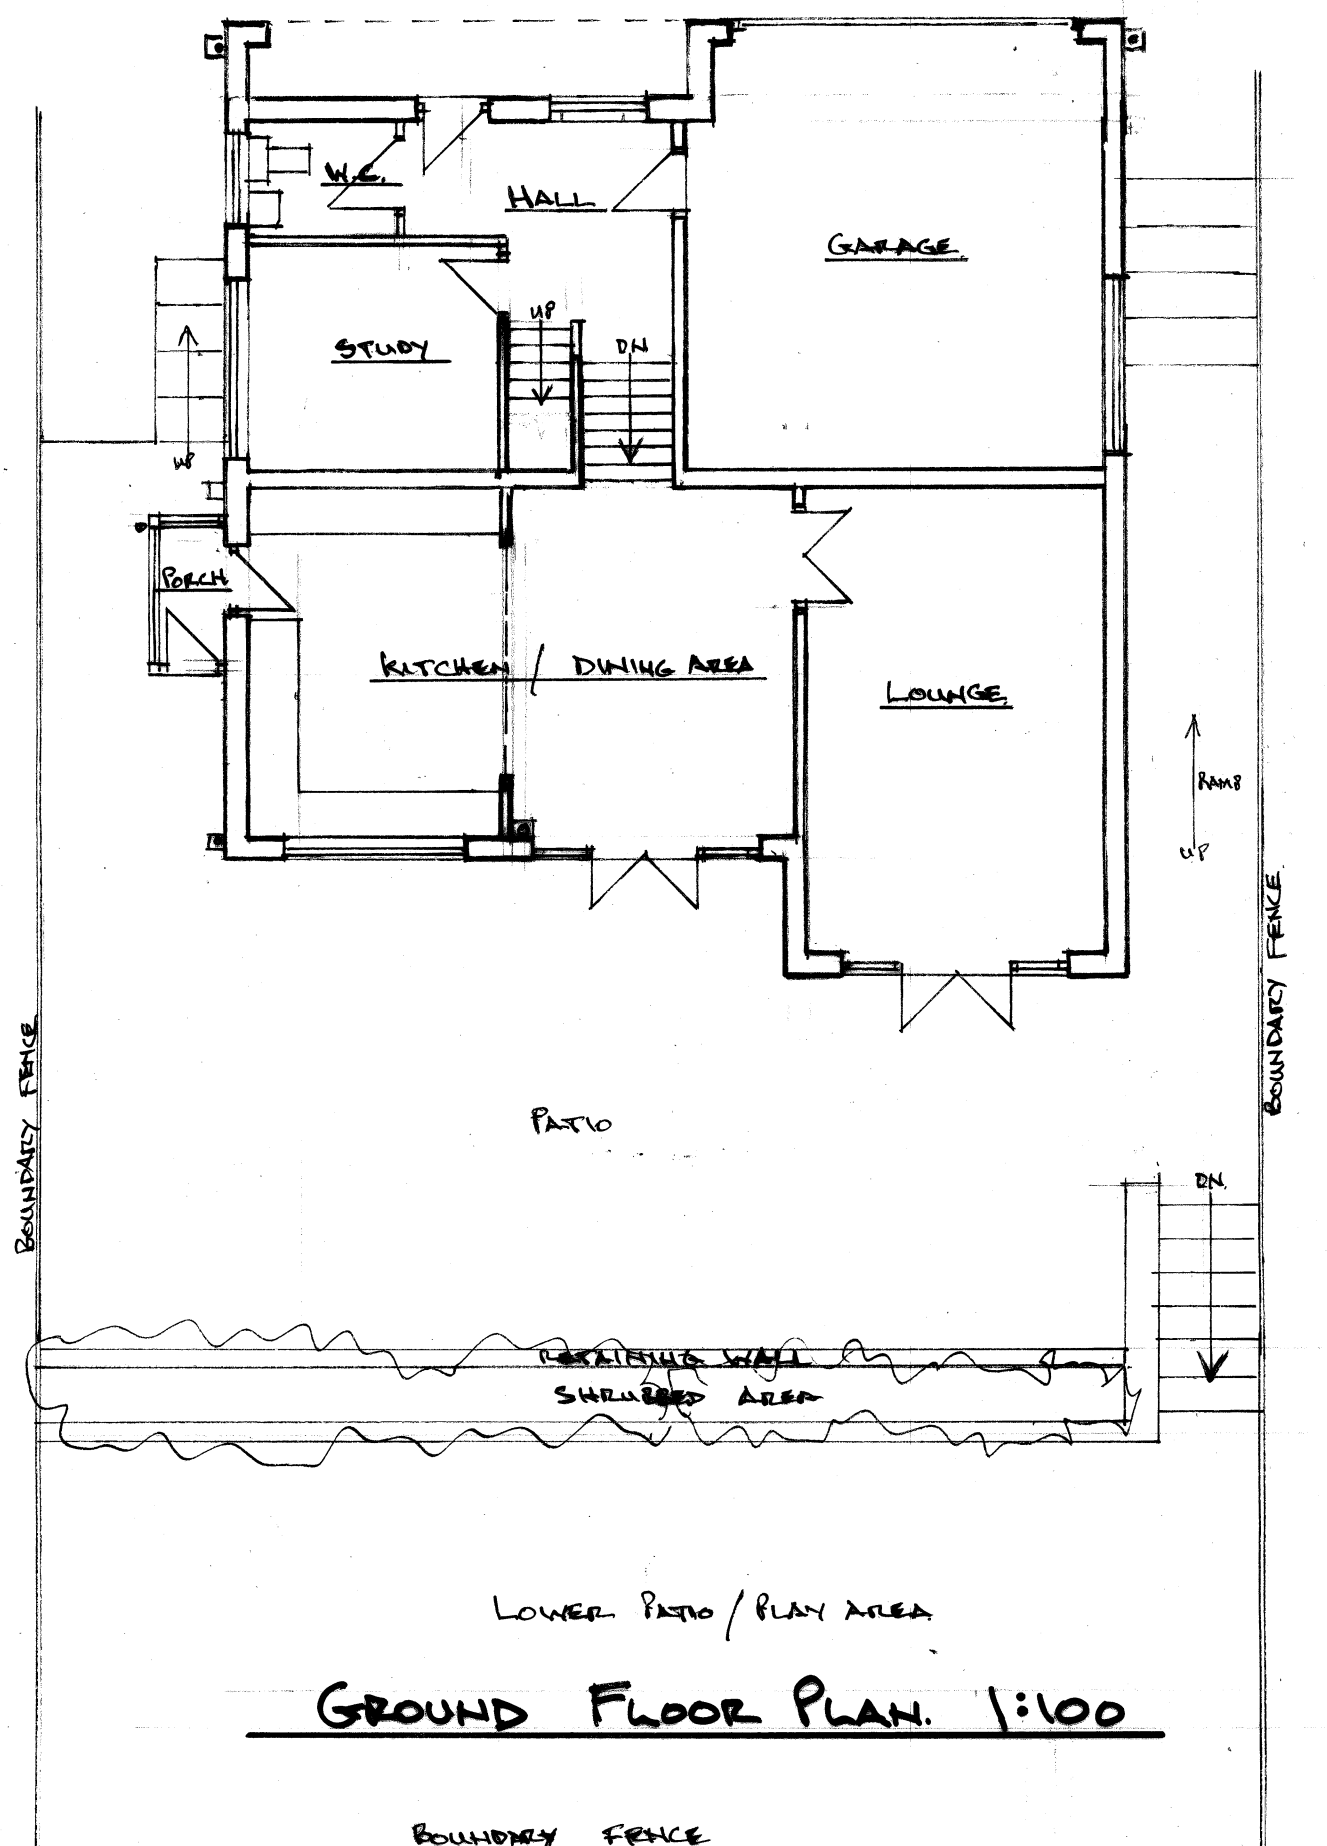

GROUND FLOOR PLAN. 1:100

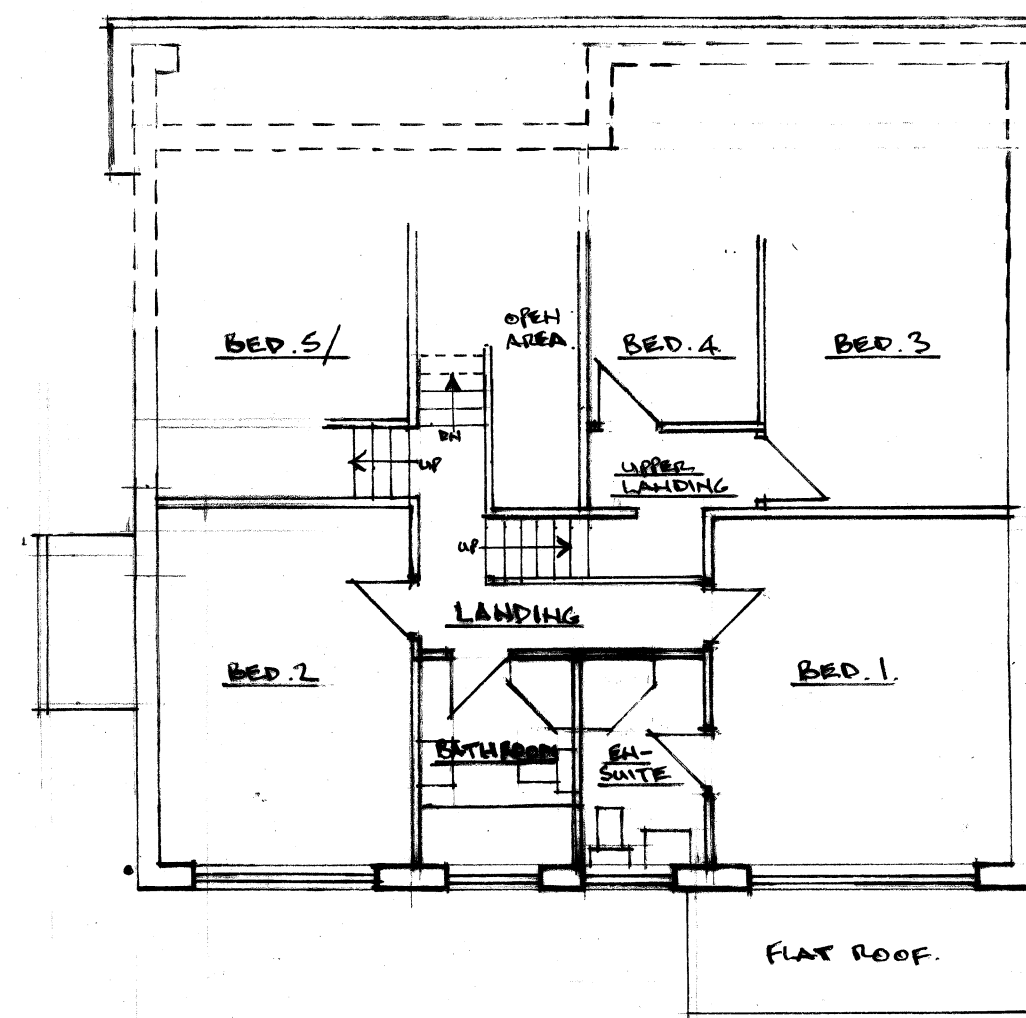

FIRST FLOOR PLAN

Architectural & Building Services NEIL BUTTERWORTH Tel: Mobile: 07785 275483 89 Higher Ainsworth Road, Radcliffe, Manchester, M26 4JJ.			
Job Title <u>PROPOSED SINGLE STOREY SIDE</u> <u>EXTENSION, & REAR BALCONY,</u> <u>AT 10 TOR AVE., GREENMOUNT, BURY,</u> <u>FOR MR R. PILLING</u>			
Drawing Title <u>EXISTING PLANS & ELEVATIONS.</u>			
Scale	Date	Drawn by	Drawing No.
1:100	AUG 22	N.B.	1