


KEY




TYPICAL BOUNDARY DETAIL ELEVATIONS Scale 1:50


2.1m high timber fence

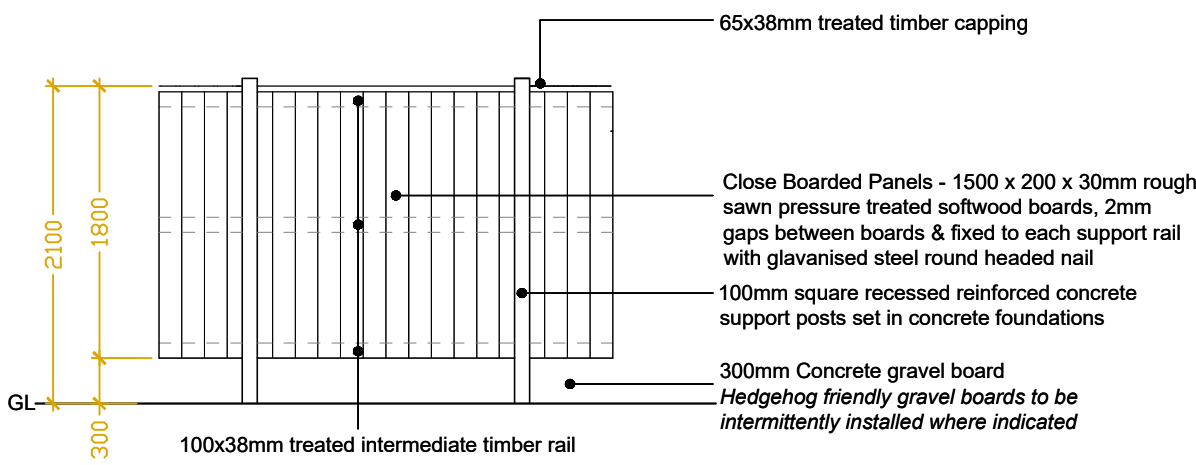


1.8m high timber fence

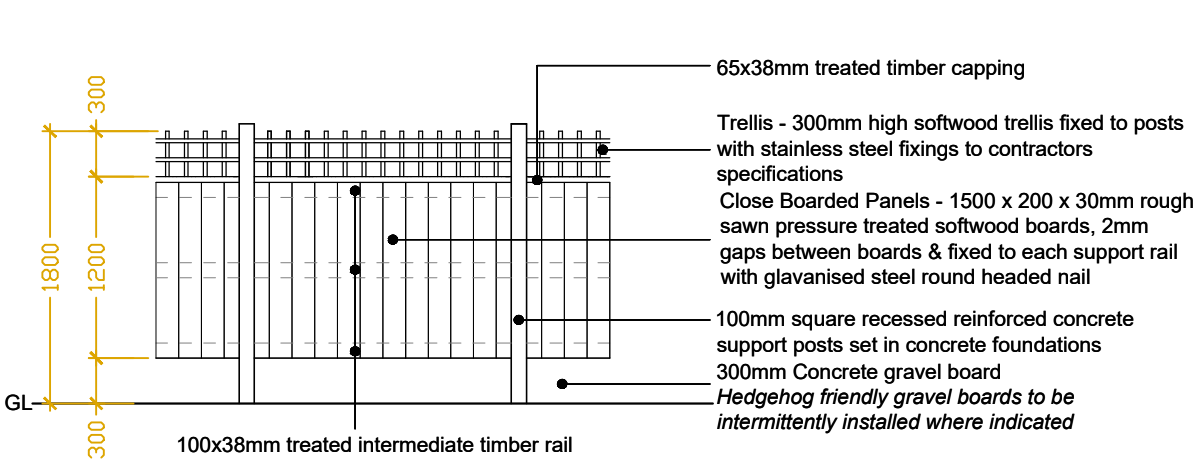


1.2m high timber fence

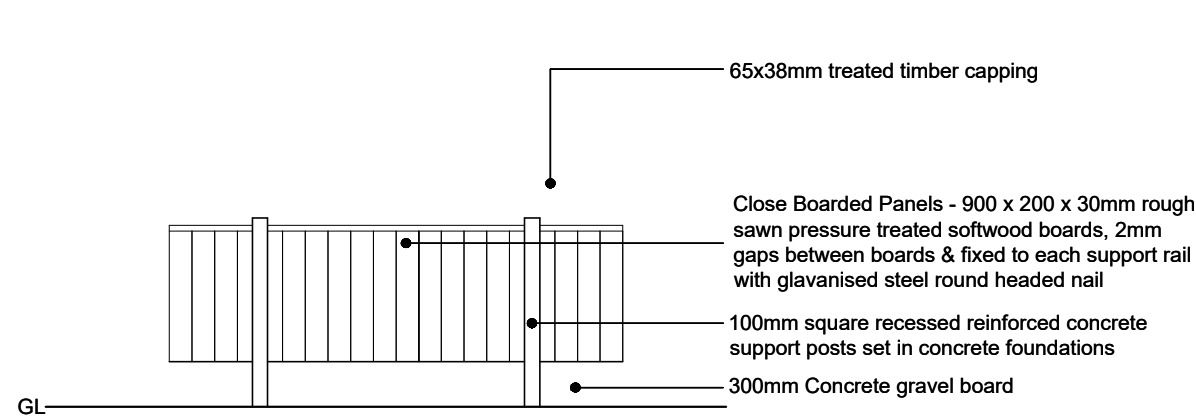


2.0m high acoustic fence

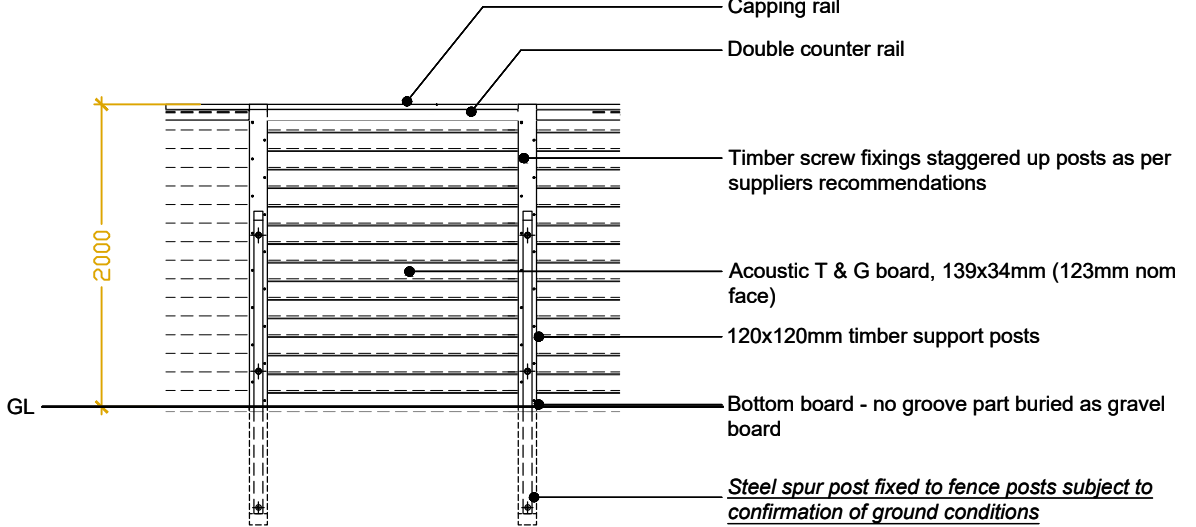



0.9m high metal railings

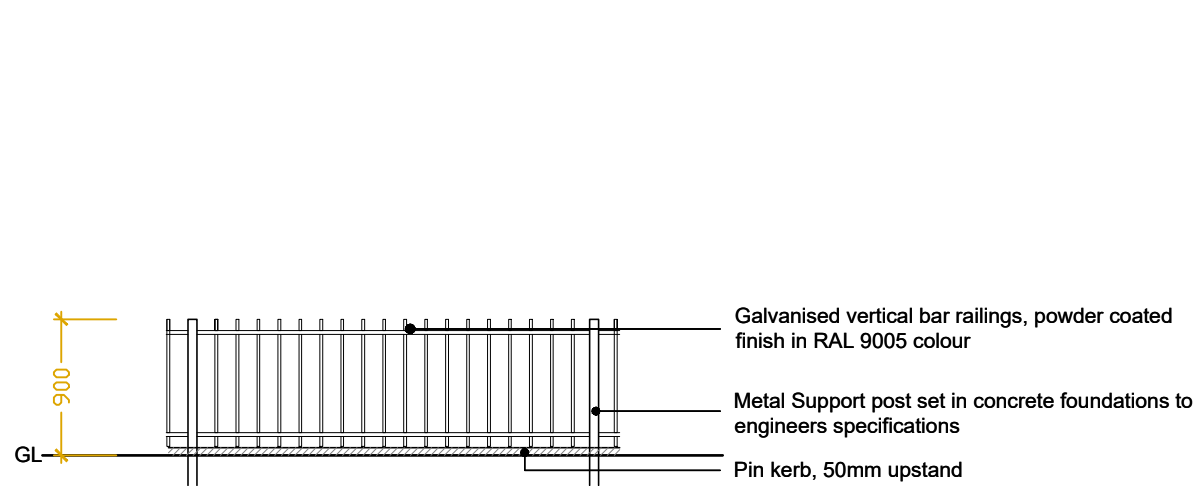


2.1m high security fence

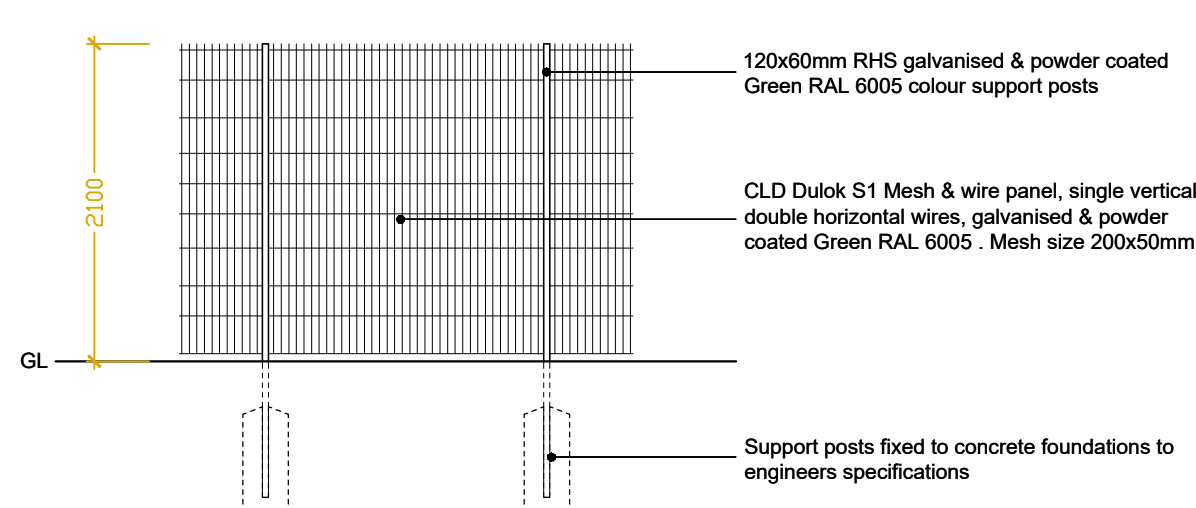

1.1m high metal railings (set on gabion wall)

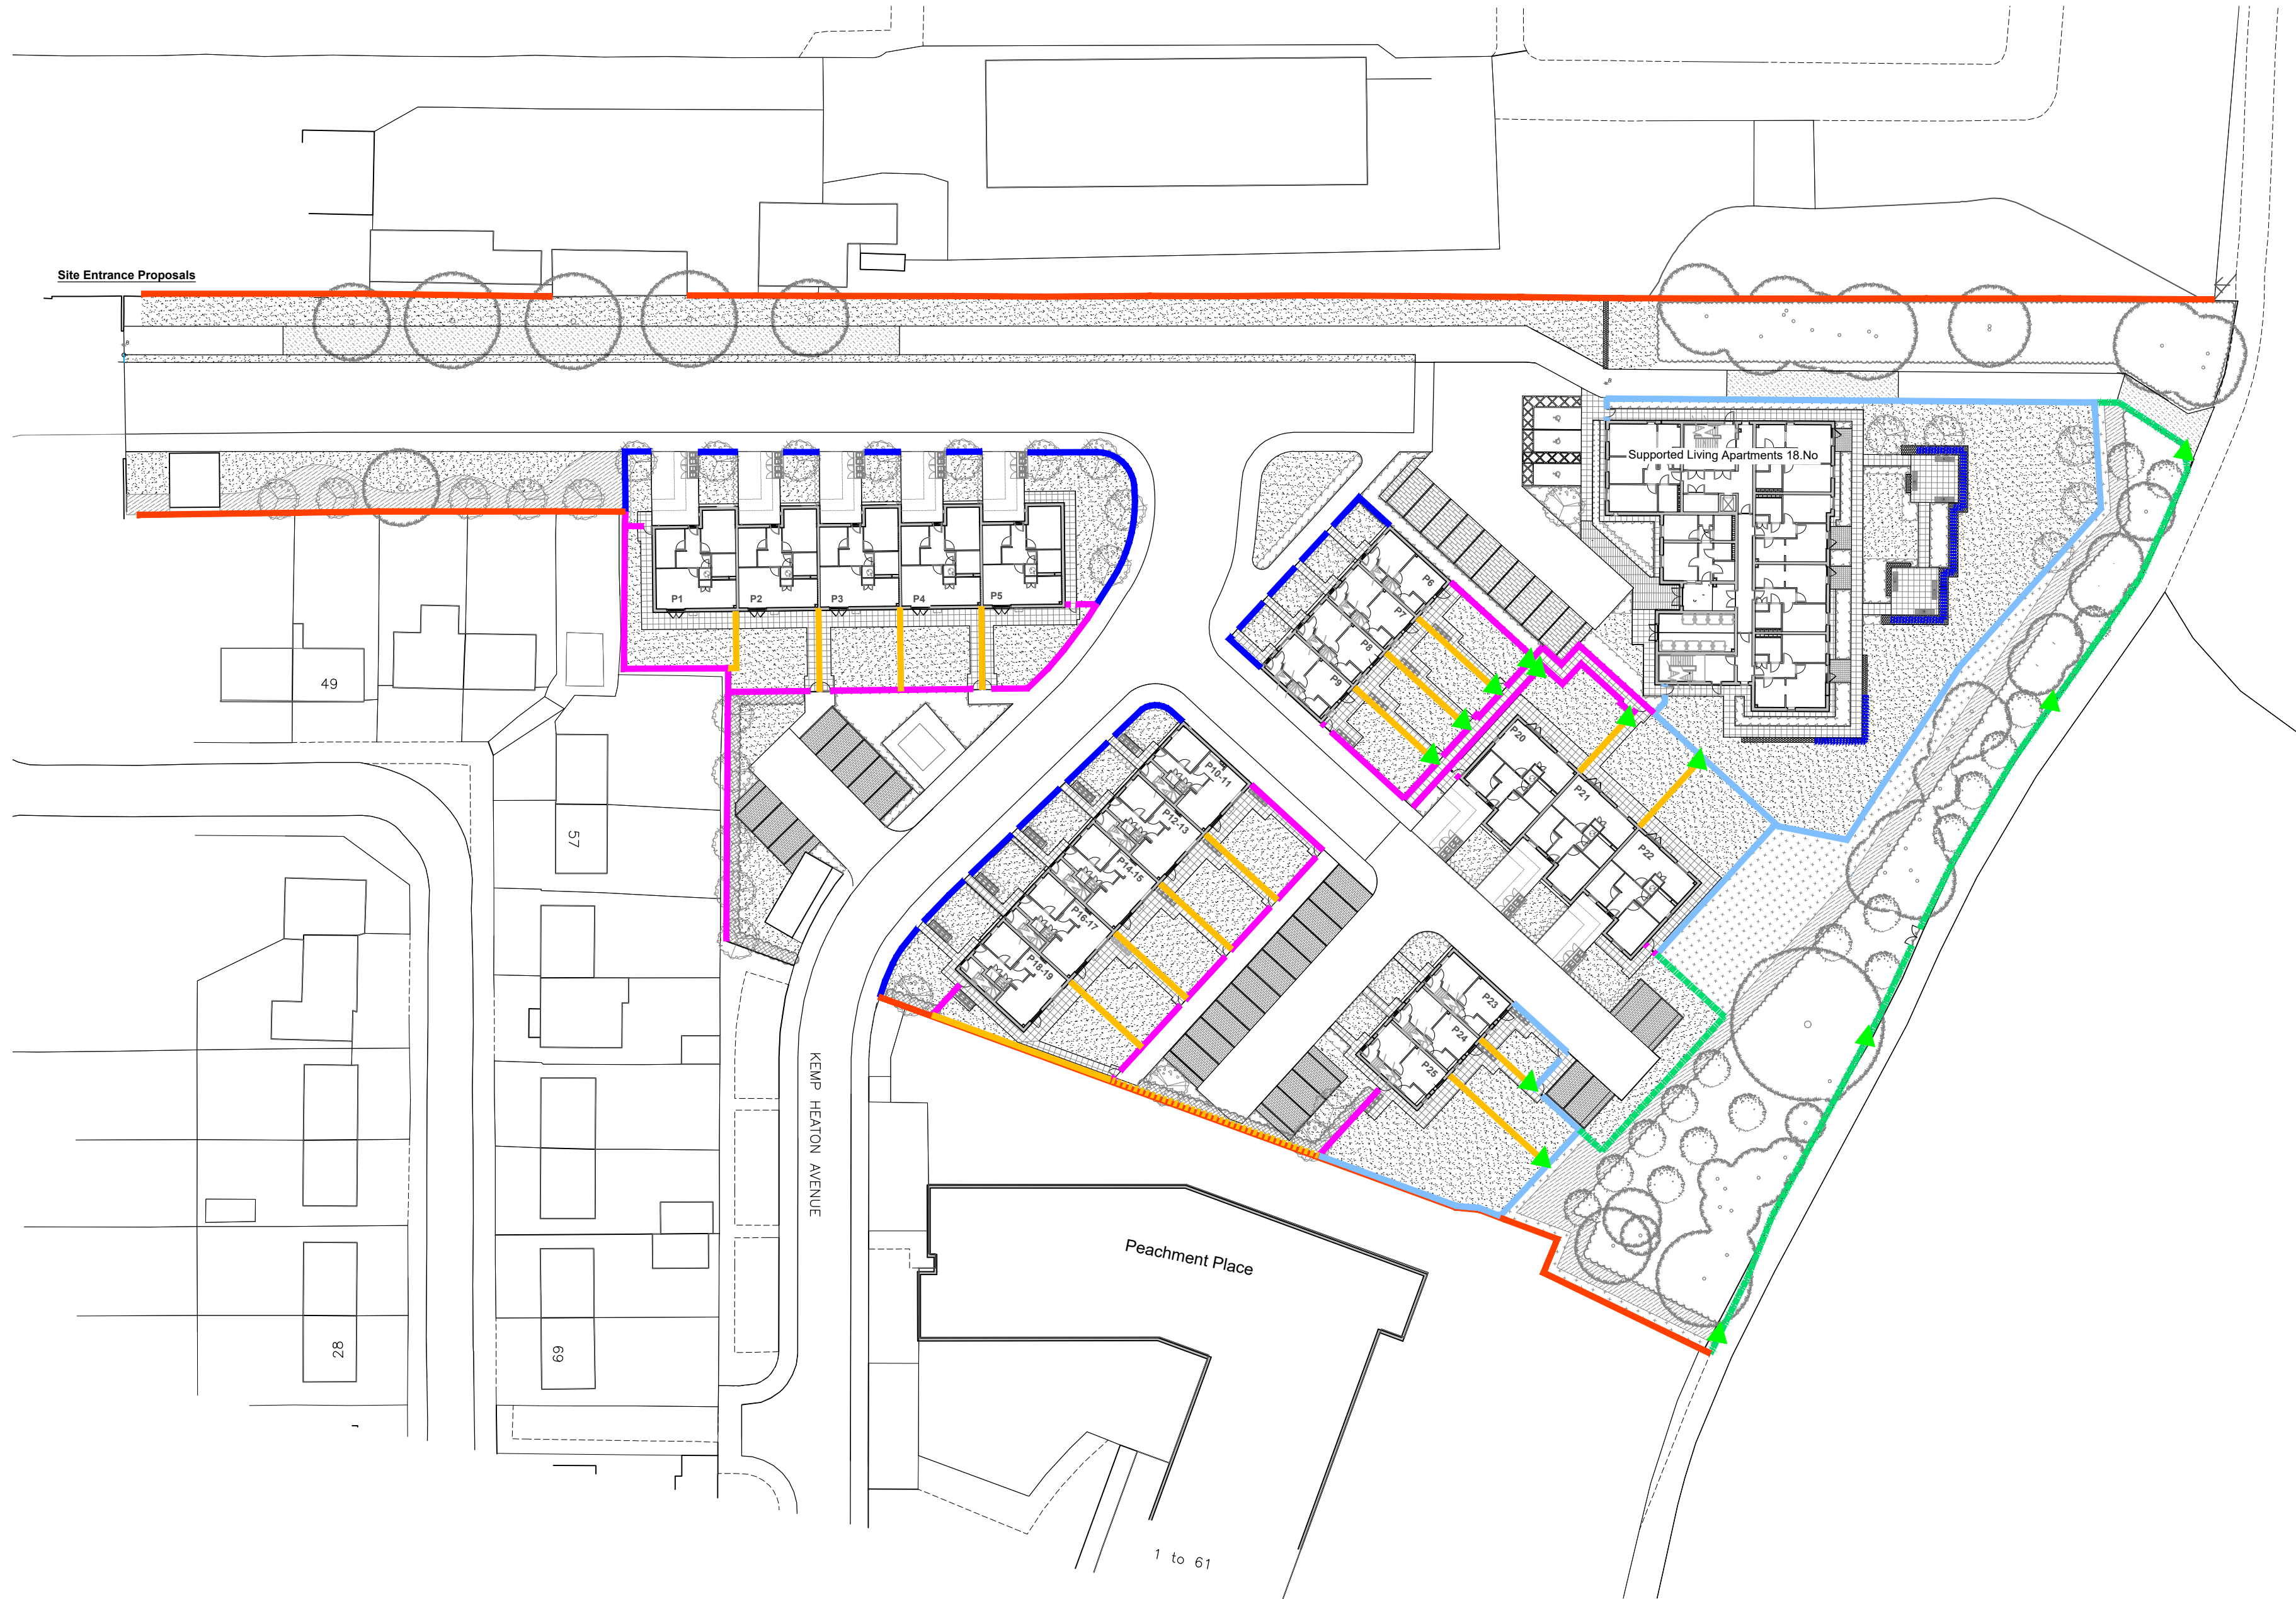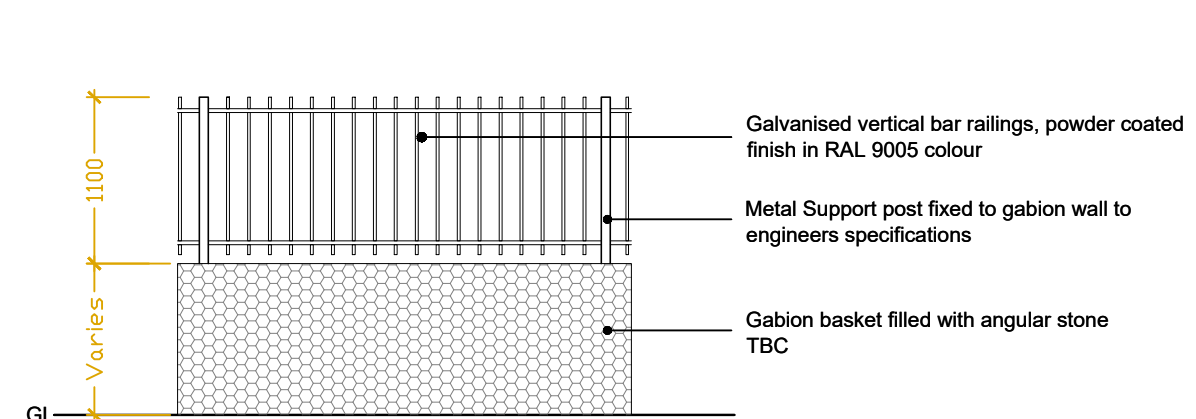

- NOTES
1. Drawing scaled & issued for planning purposes only.
 2. All setting out, levels & dimensions to be checked on site by the Contractor (s) prior to the relevant orders being placed & installation of materials. any discrepancies are to be brought to the attention of the client & contract administrator.
 3. This drawing is to be used in conjunction with all others relating to the project & all information derived accordingly; any anomalies to be reported to the client & contract administrator.
 4. Work shown on this drawing to be carried out in accordance with current British Standards & Codes of Practice.
 5. © This drawing is the Copyright of Saville Landscape Design Ltd & may not be reproduced in any form without prior written consent from Saville Landscape Design Ltd

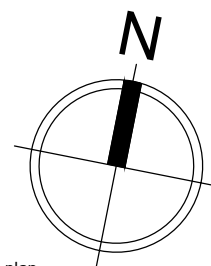

P	Amended to latest site plan	KAS	Apr25
N	Amended to latest site plan	KAS	Nov24
M	Amended to latest site plan	KAS	Nov24
L	Amended to latest site plan	KAS	Nov24
K	Plan updated to world co-ordinates	KAS	Jul24
J	Amended to latest site plan	KAS	Jun24
H	Amended to latest site plan	KAS	Jun24
G	Amended to latest site plan	KAS	Jun24
F	Amended to latest site plan & levels information	KAS	Feb24
E	Amended to latest site plan	KAS	Aug23
D	Amended to latest site plan	KAS	Aug23
C	Amended to latest site plan	KAS	Aug23
B	Amended to latest site plan	KAS	Aug23
A	Amended to latest site plan	KAS	Aug23

Rev	Description	Initial	Date
-----	-------------	---------	------

saville LANDSCAPE DESIGN

Hatherlow House Romiley Stockport Cheshire SK6 3DY

T : 0161 406 7333 E : info@savillelandscape.co.uk

M : 07502 289193 W : www.savillelandscape.co.uk

CLIENT
Great Places Housing Group

PROJECT TITLE
Kemp Heaton Ave, Bury

DRAWING TITLE
Boundary Treatments

STATUS
PLANNING

SCALE	SHEET SIZE	DRAWN	CHECKED	DATE
1:500	A1	KAS	-	Apr25

PROJECT NO.	DRAWING NO.	REV.
387	04	P