




EXISTING GROUND FLOOR PLAN.

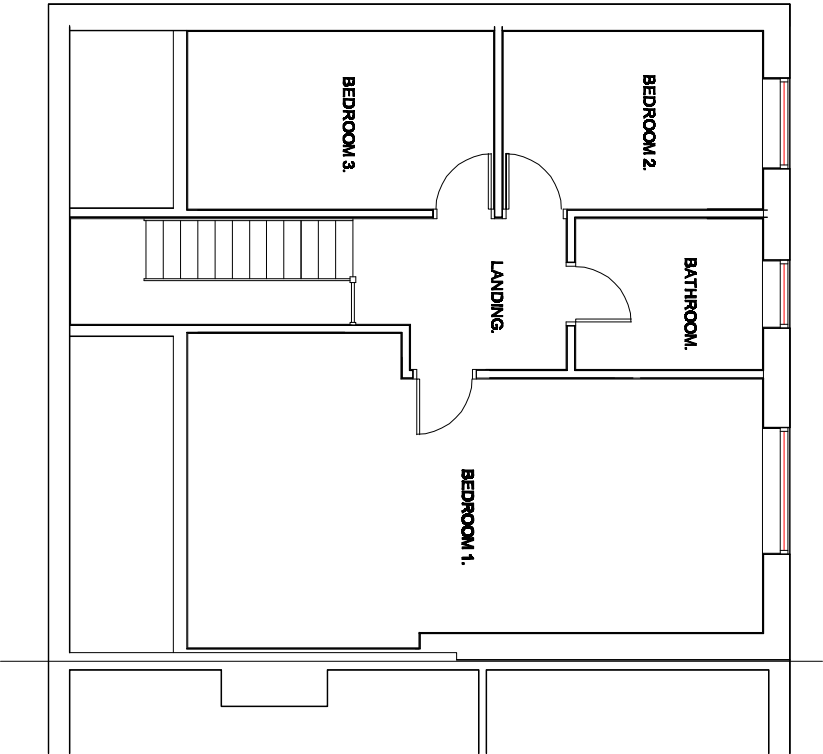

EXISTING FIRST FLOOR PLAN.

Revision	Title : PROPOSED FRONT DORMERS.	Project : 16, WHITBURN DRIVE, BLURY, BL8 1EH	MTC Designs Scale 1:100 @ A3 Date: June 2023.	31 Edgely Drive Bolton BL2 6TB T: 01204 458714, M: 0776888914 Email: info@mtcdesigns.co.uk	Drawing No: P02
----------	------------------------------------	---	---	--	-----------------