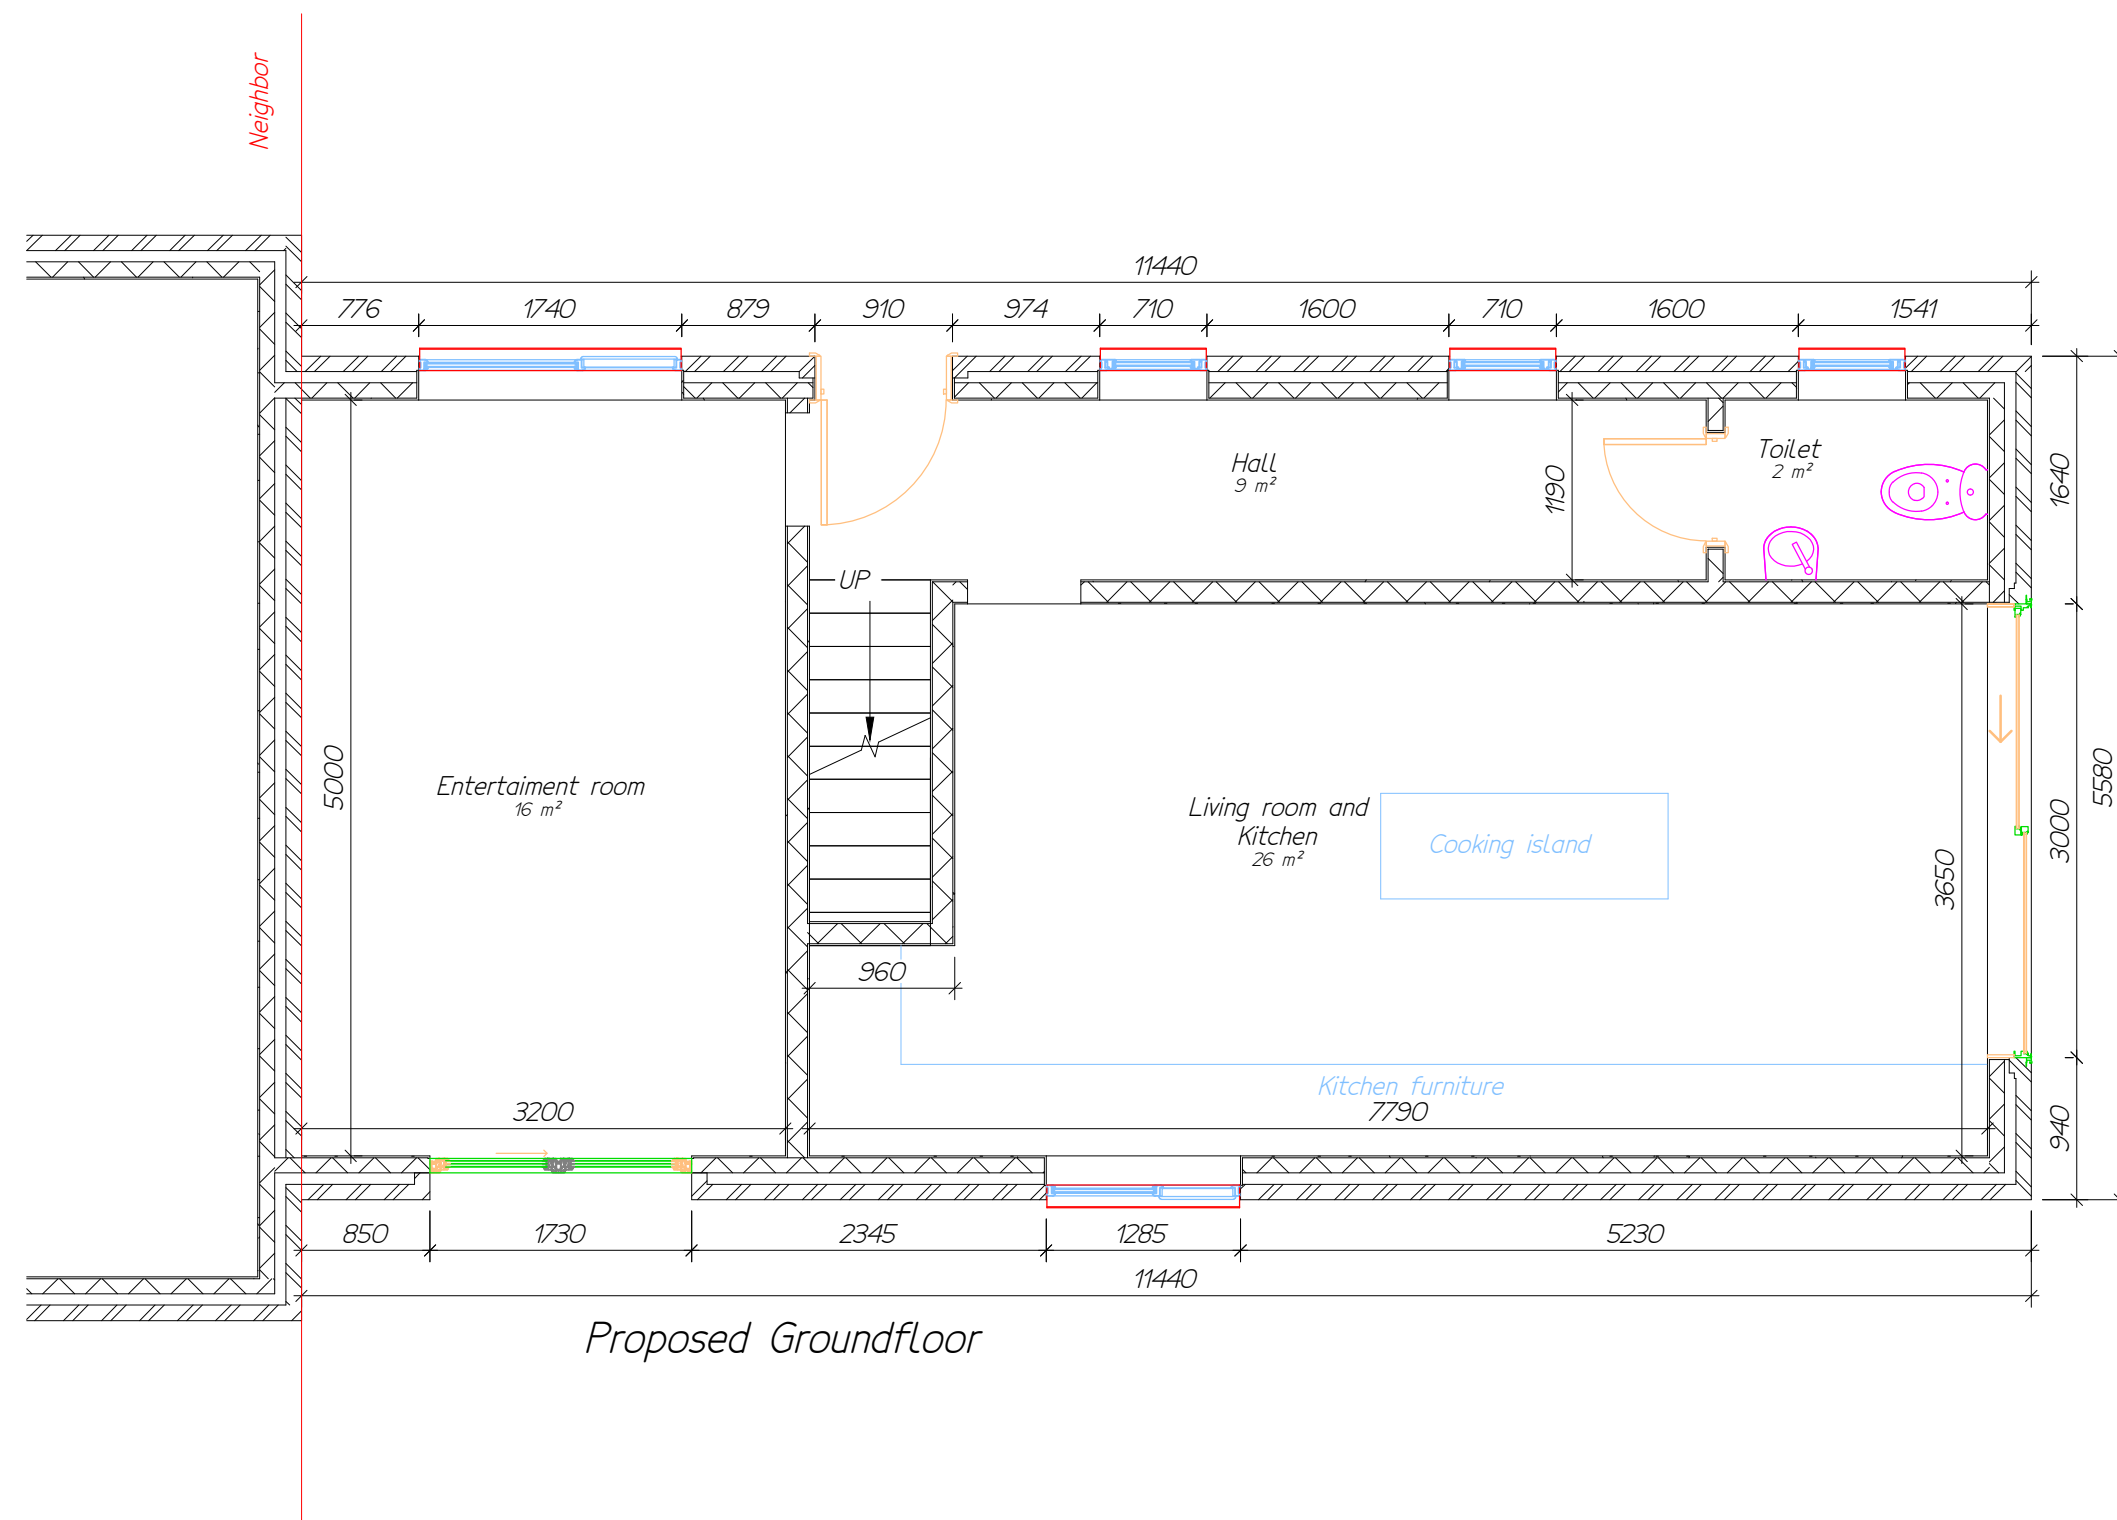
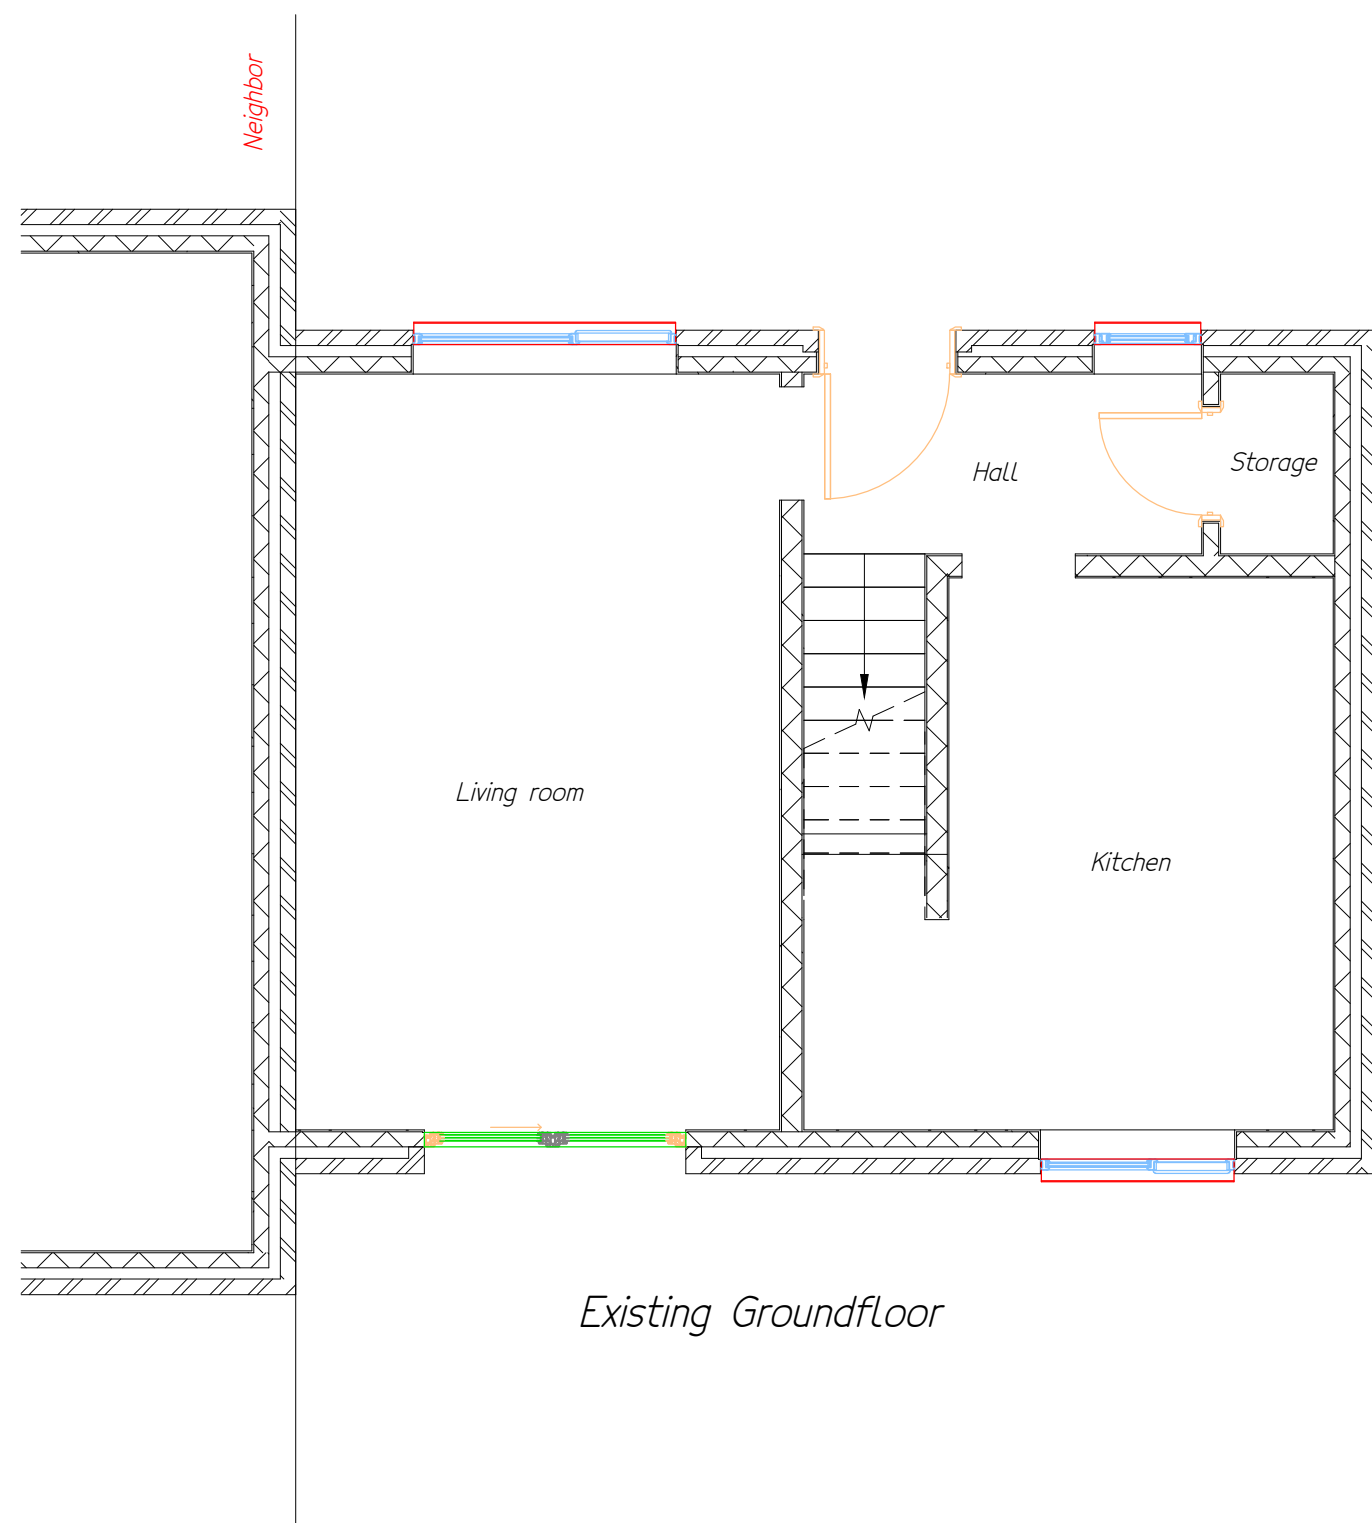
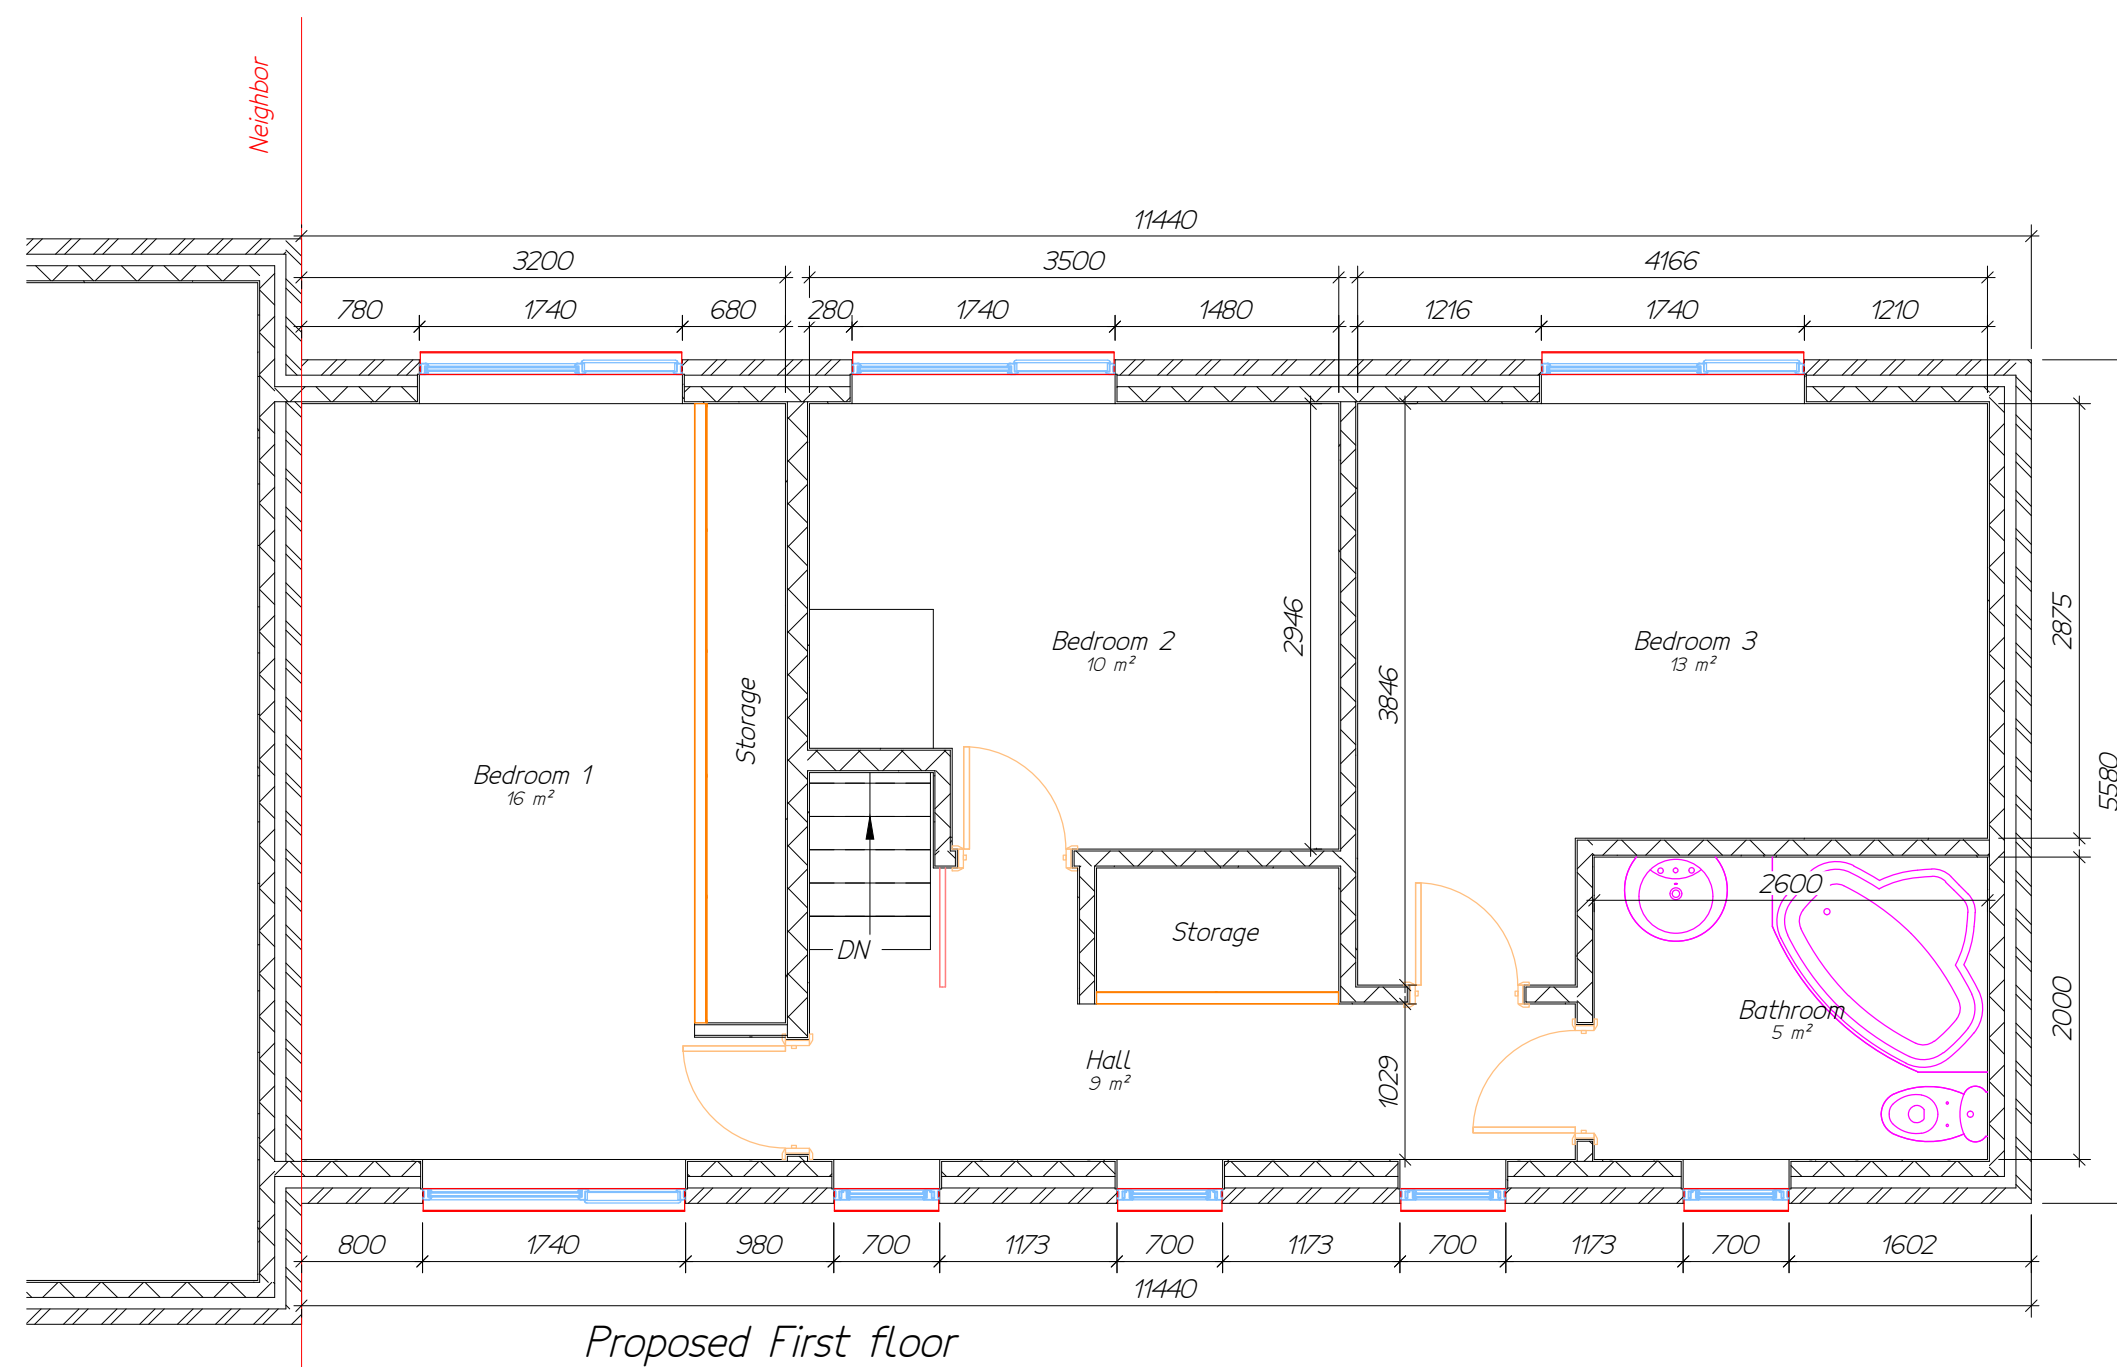
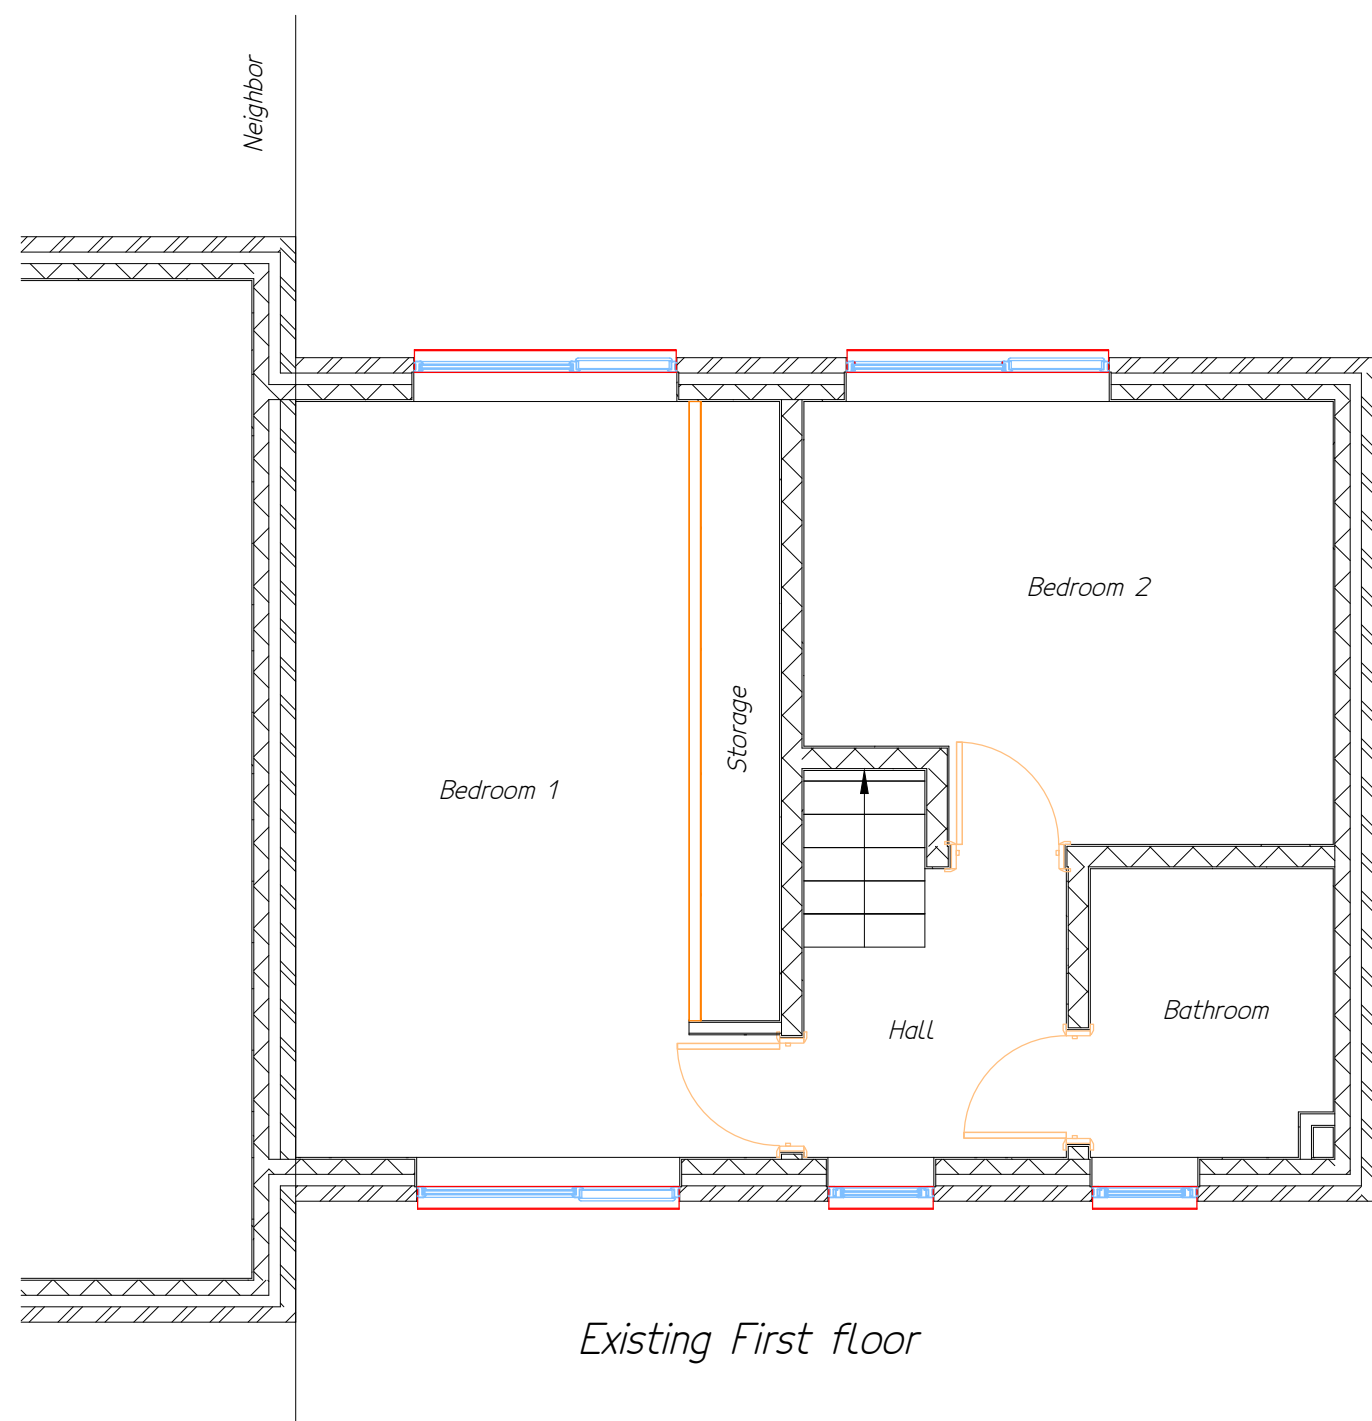


[illegible]

ARCHITECTURAL DRAWING SERVICE
4 Kemnay Avenue Stoke On Trent ST6 6UB
mob. 07599 501 000 mob. 079999 20 500
info@ktkgroup.co.uk www.ktkgroup.co.uk

Client

Mr&Ms A. J. Bienias

Project
Double side extension, demolition
of the existing garage and
construction in the new location
1 Grundy Avenue Prestwich Manchester M25 9TG

Drawing Name

Floor Plans
Existing and new layout

Drawing Status

Planning

Drawn By	Checked by	Date
T.R.K.	K.M.S.	2020-06-20

Drawing Scale

Drawing scale 42 @ 1.50

Drawing Number	Revision

A2@ 1:50

Drawing Number	Revision
----------------	----------

Drawing Number: KTK-PL20-08-002