


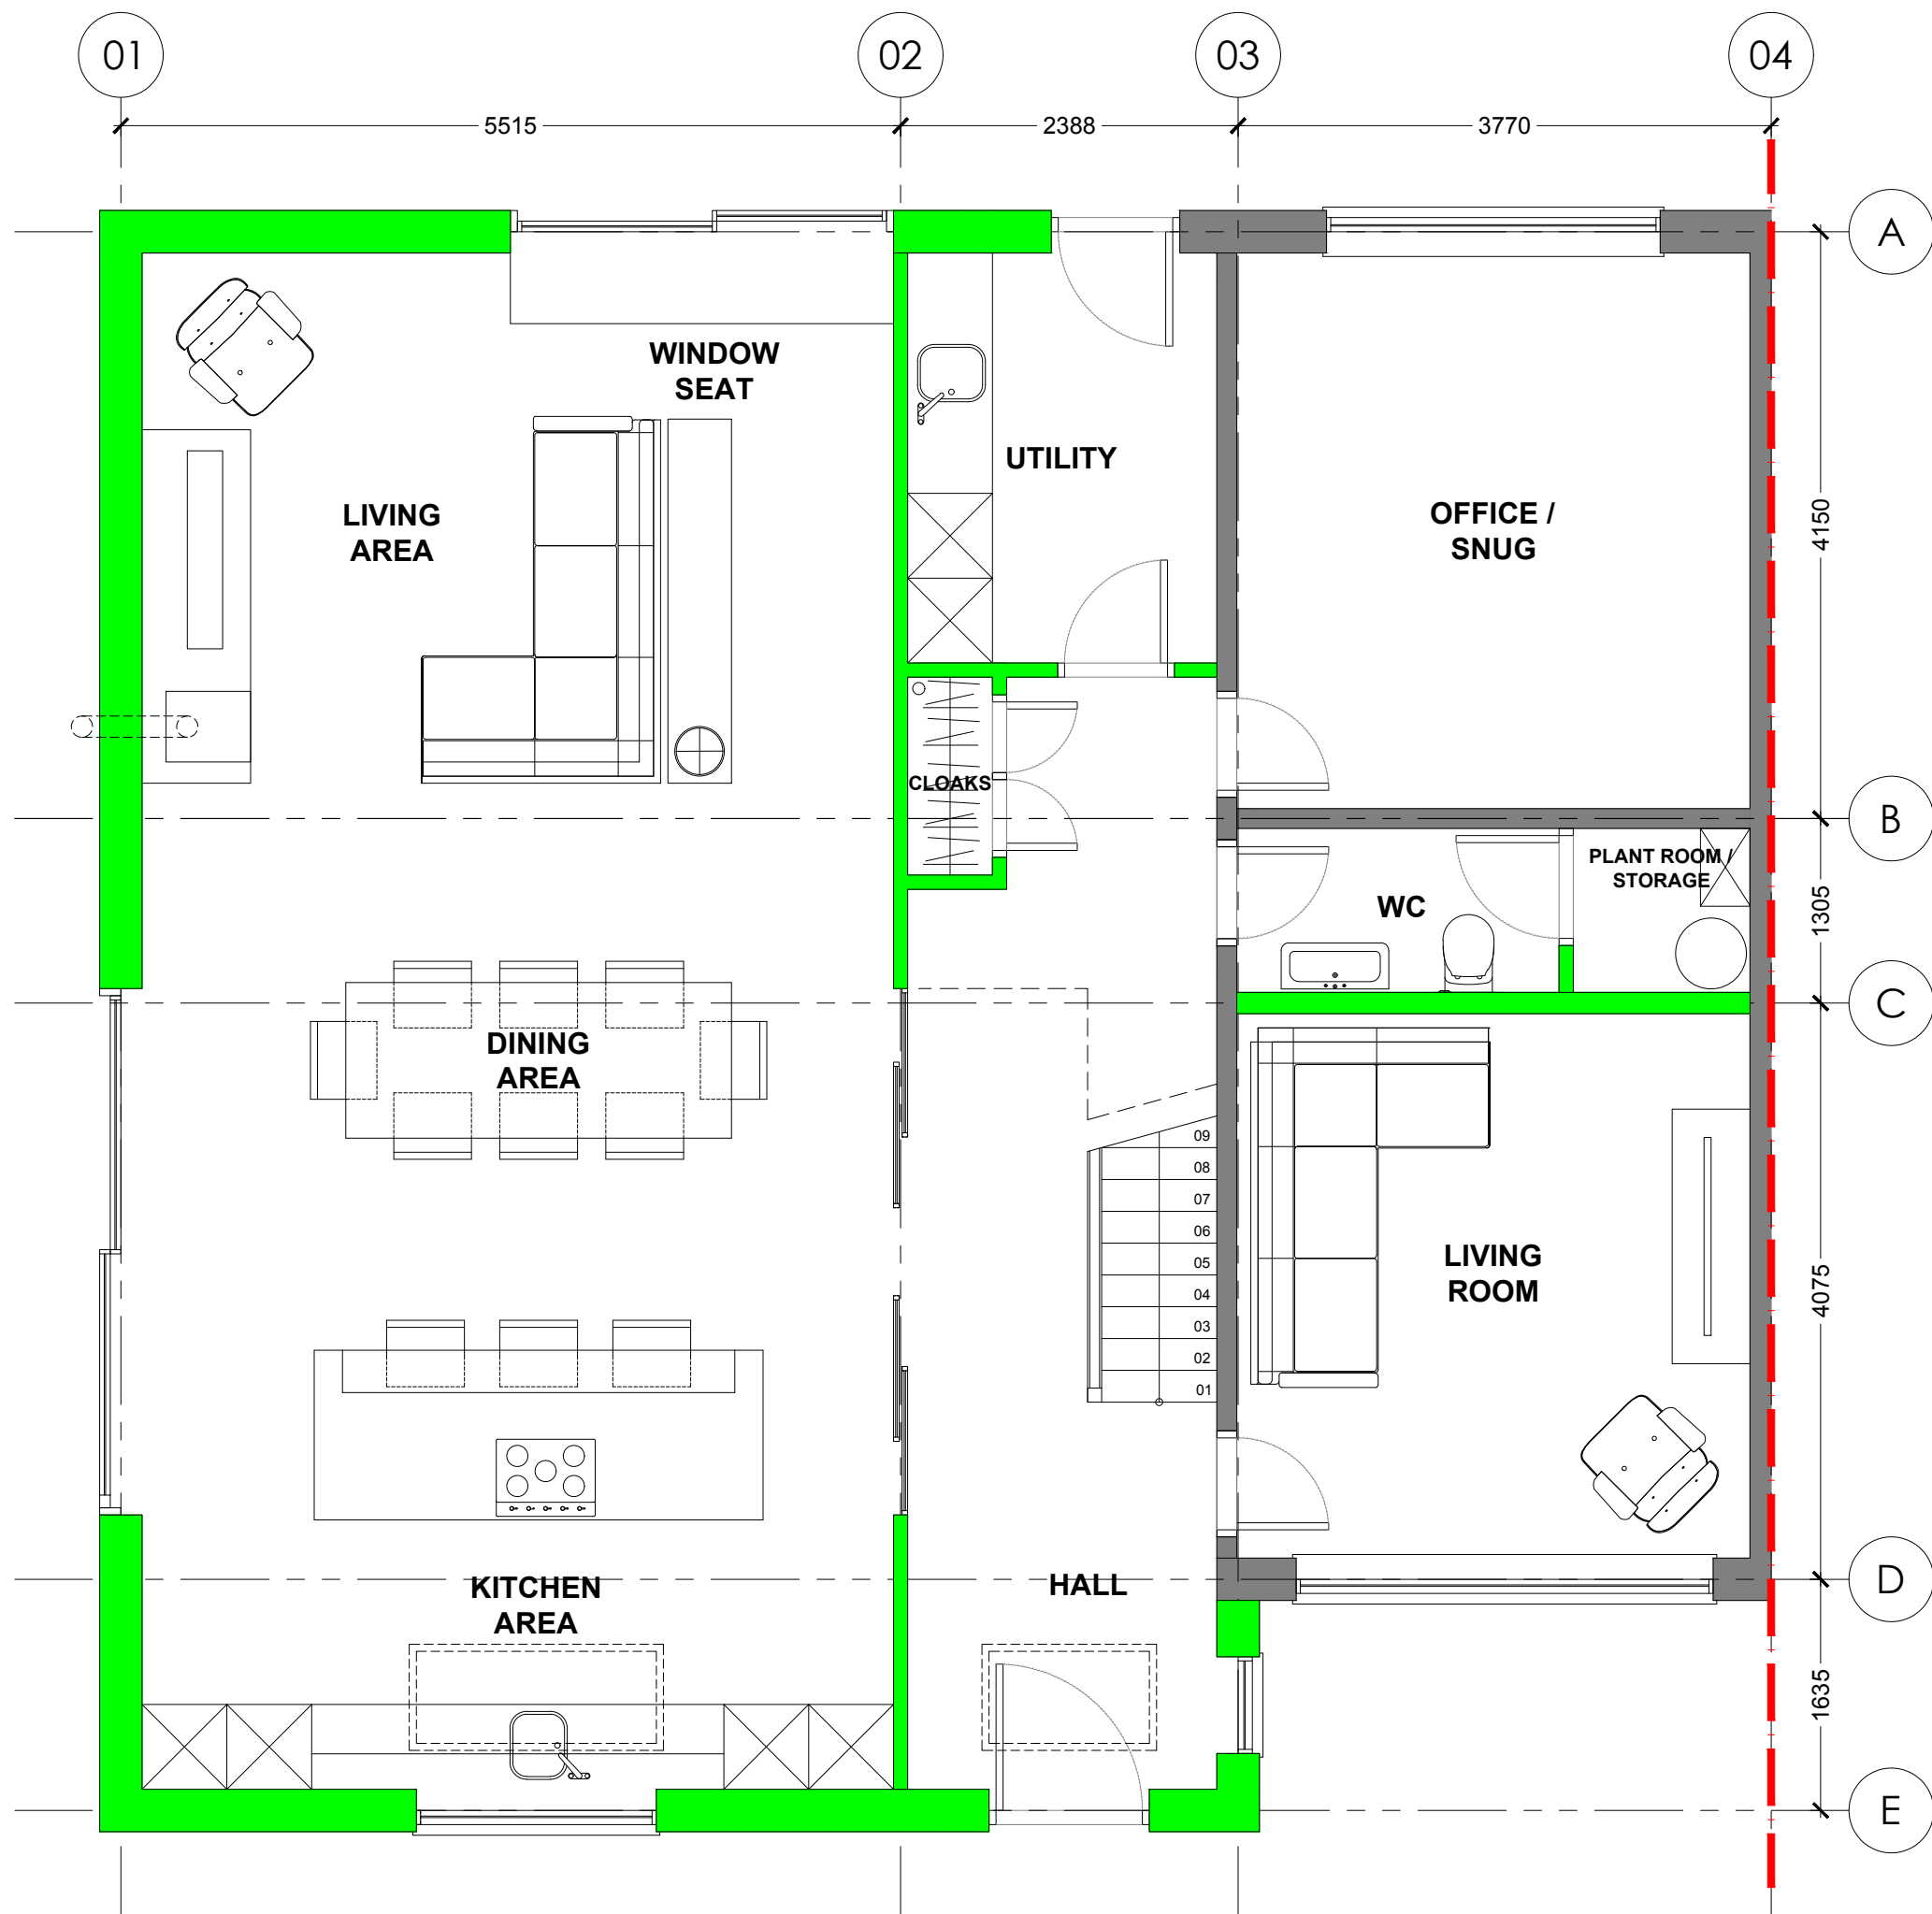

ALL DIMENSIONS ARE FOR REFERENCE
PURPOSES ONLY DISCRPENCIES ARE TO BE
REPORTED TO THE DRAWINGS AUTHOR. DO NOT
SCALE FROM DRAWING.

PROPOSED GROUND FLOOR PLAN
1:50

Rev	Date	Description	Rev By	Chk'd By
A	11/07/22	Existing living room window reinstated.	SFW	PDP
Project Title				
36 SANDRINGHAM DRIVE GREENMOUNT BURY BL8 4DJ				
Client				
MR JOYCE				
Status				
PLANNING				
Scale		Drawing Size		
1:50		A3		
Drawn By	SFW	Checked By	PDP	Date 03/22
Drawing Title				
PROPOSED GROUND FLOOR PLAN				
Job-Dwg No				
475BUR-104A				
ABODE				
MANCHESTER 0161 711 0858 No.1 Spinningfields, WeWork (Abode) Quay Street, Manchester, M3 3JE				
LONDON 020 3053 8255 1 Knightsbridge Green, 7th Floor, Office 7.02 London, SW1X 7NE				
info@abode-architecture.co.uk www.abode-architecture.co.uk				