


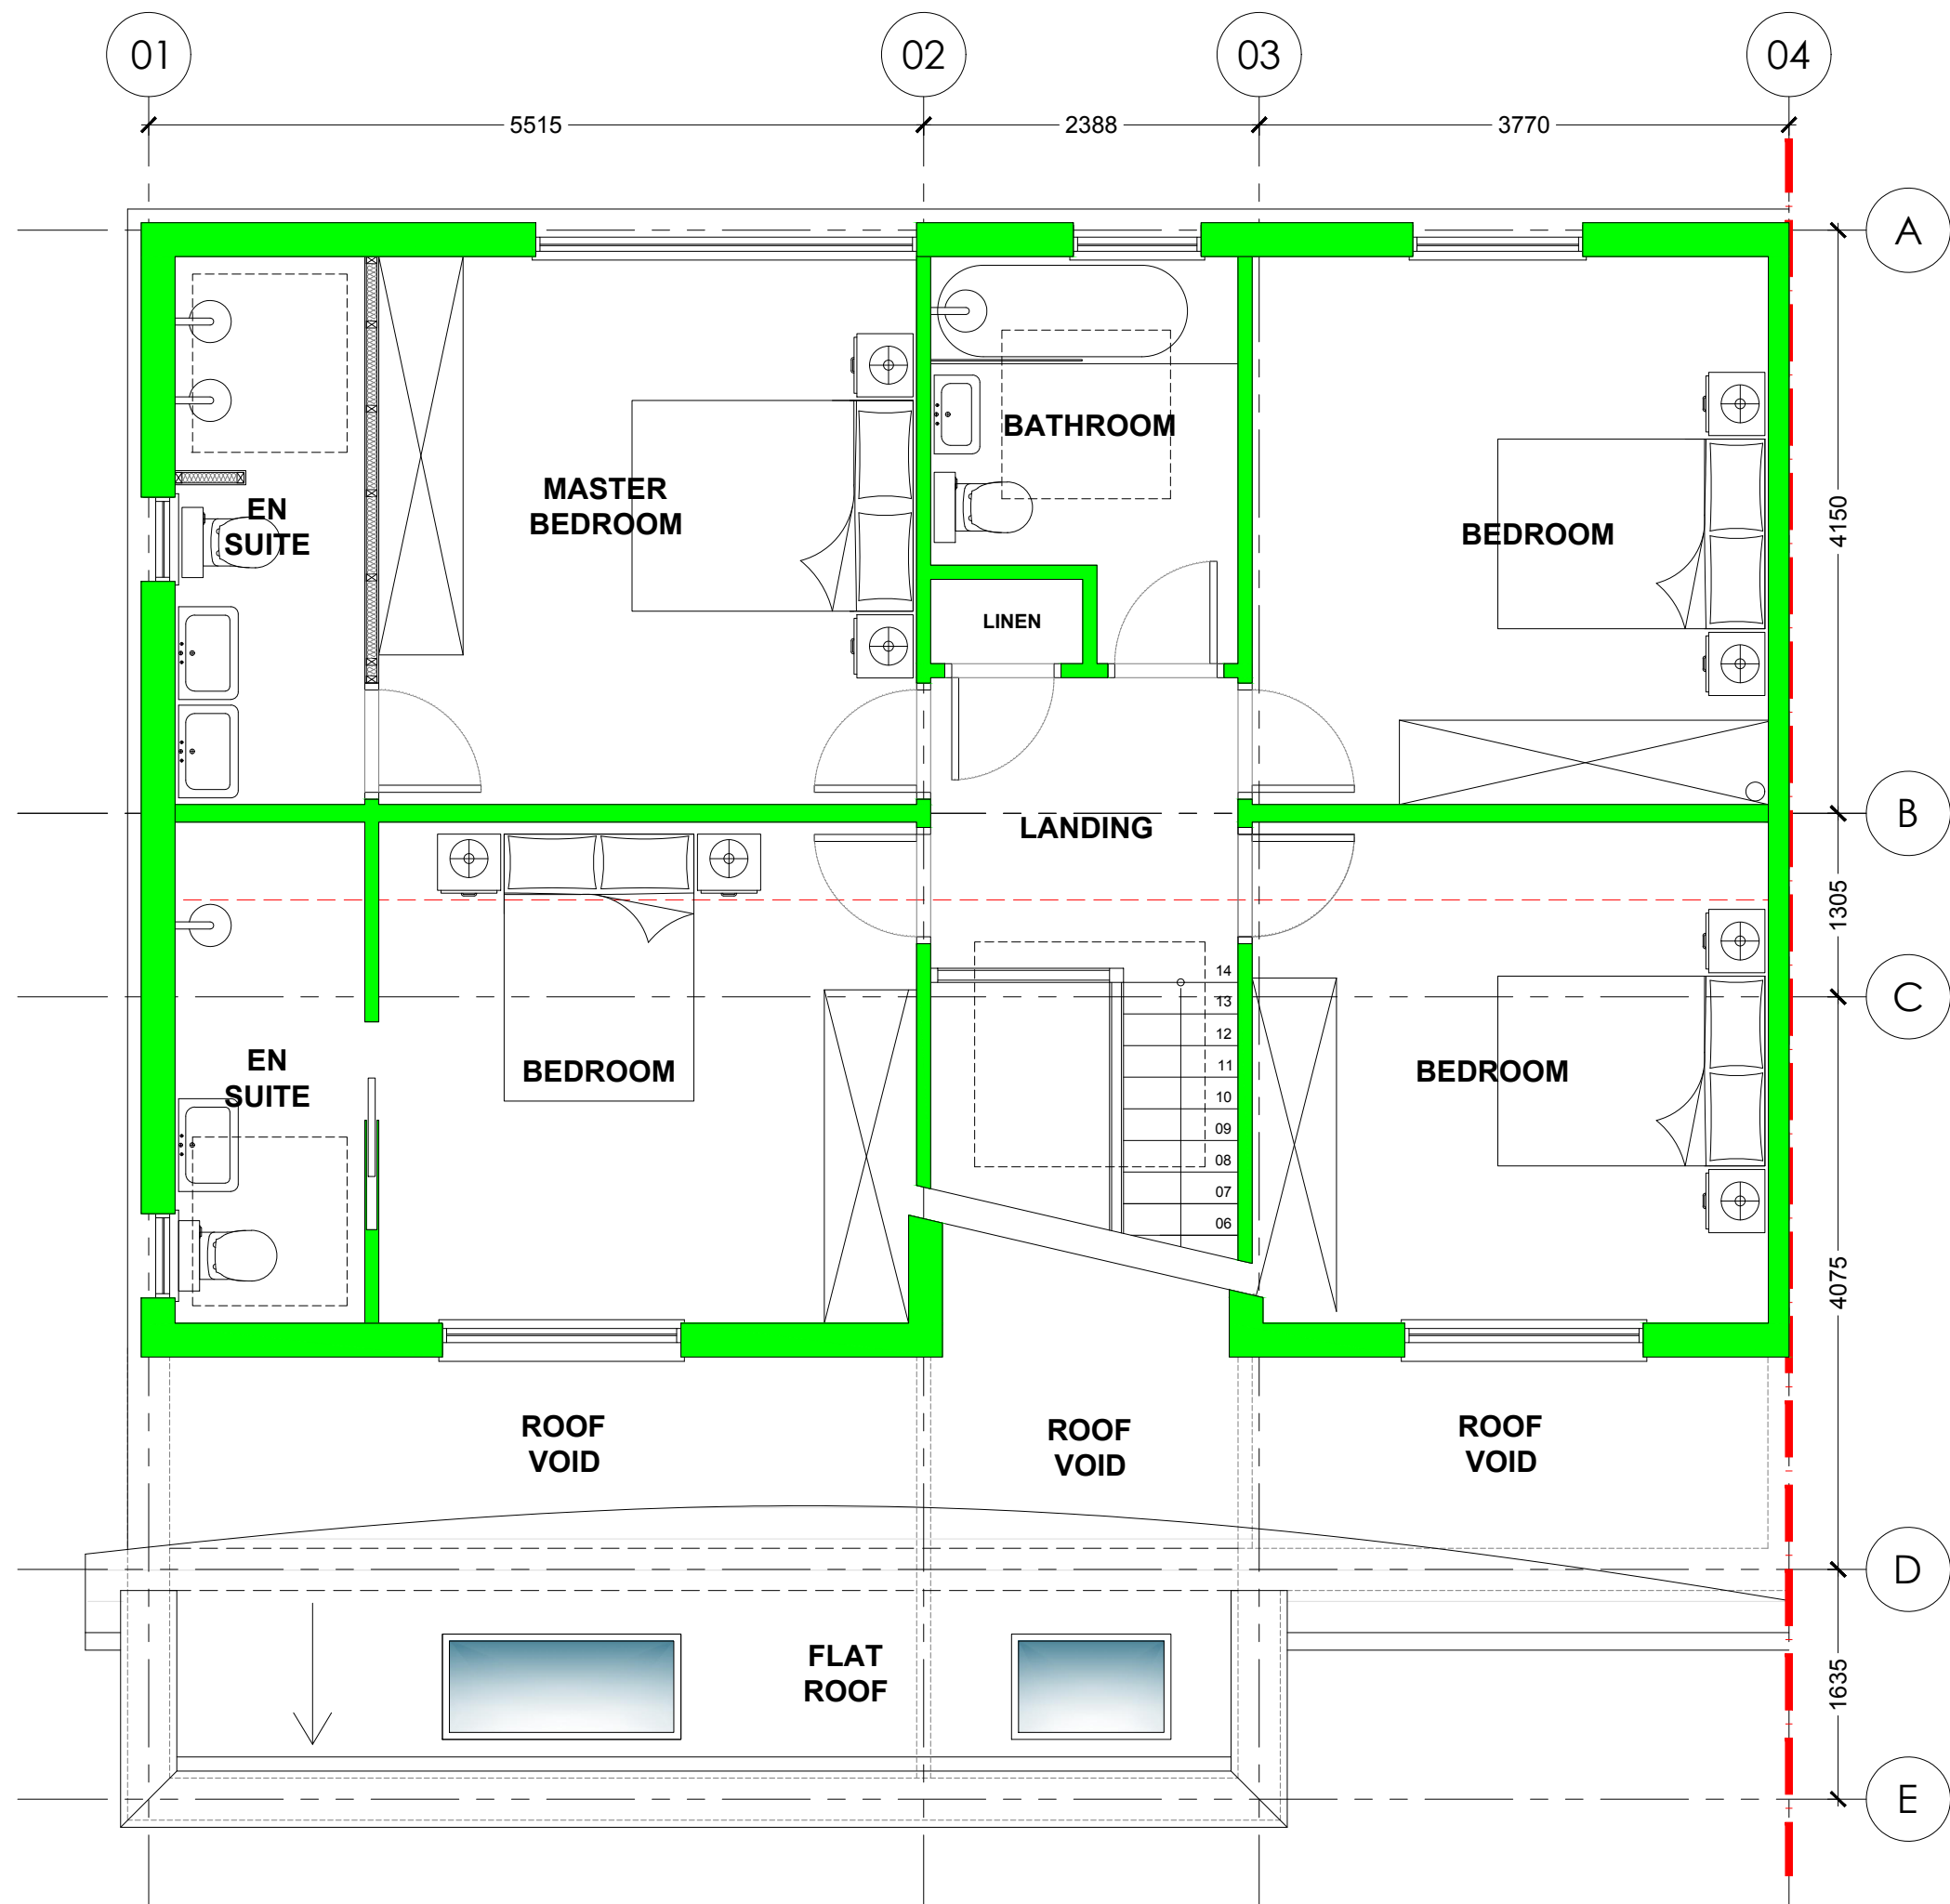

ALL DIMENSIONS ARE FOR REFERENCE
PURPOSES ONLY DISCRPENCIES ARE TO BE
REPORTED TO THE DRAWINGS AUTHOR. DO NOT
SCALE FROM DRAWING.

PROPOSED FIRST FLOOR PLAN
1:50

A	11/07/22	Window to right front dormer increased in size and moved central.	SFW	PDP
Rev	Date	Description	Rev By	Chk'd By
Project Title		36 SANDRINGHAM DRIVE GREENMOUNT BURY BL8 4DJ		
Client		MR JOYCE		
Status		PLANNING		
Scale		1:50	Drawing Size A3	
Drawn By		SFW	Checked By	PDP
			Date	03/22
Drawing Title		PROPOSED FIRST FLOOR PLAN		
Job-Dwg No		475BUR-105A		
ABODE MANCHESTER 0161 711 0858 No.1 Spinningfields, WeWork (Abode) Quay Street, Manchester, M3 3JE LONDON 020 3053 8255 1 Knightsbridge Green, 7th Floor, Office 7.02 London, SW1X 7NE info@abode-architecture.co.uk www.abode-architecture.co.uk				