



ALL DIMENSIONS ARE FOR REFERENCE
PURPOSES ONLY DISCRPENCIES ARE TO BE
REPORTED TO THE DRAWINGS AUTHOR. DO NOT
SCALE FROM DRAWING.

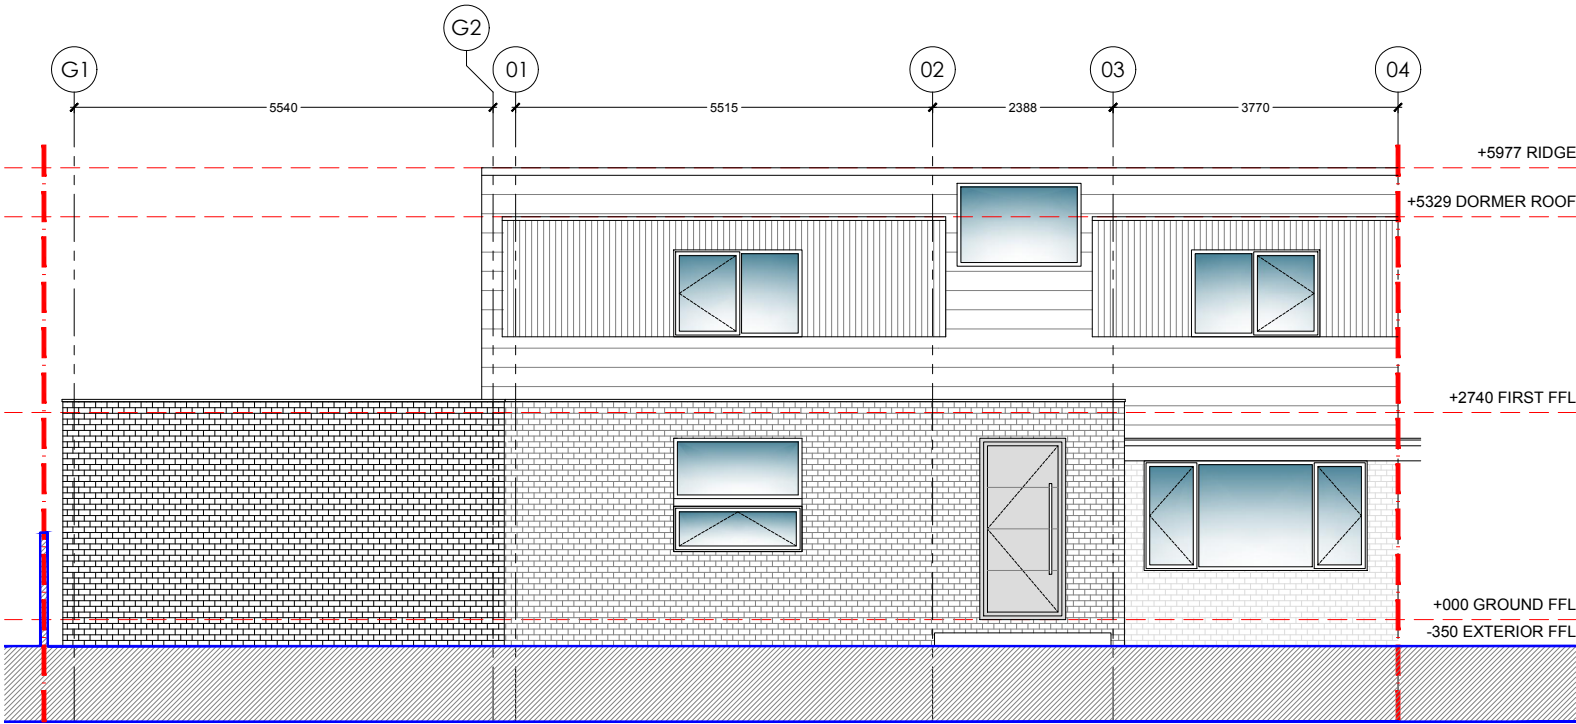

PROPOSED FRONT ELEVATION
1:100

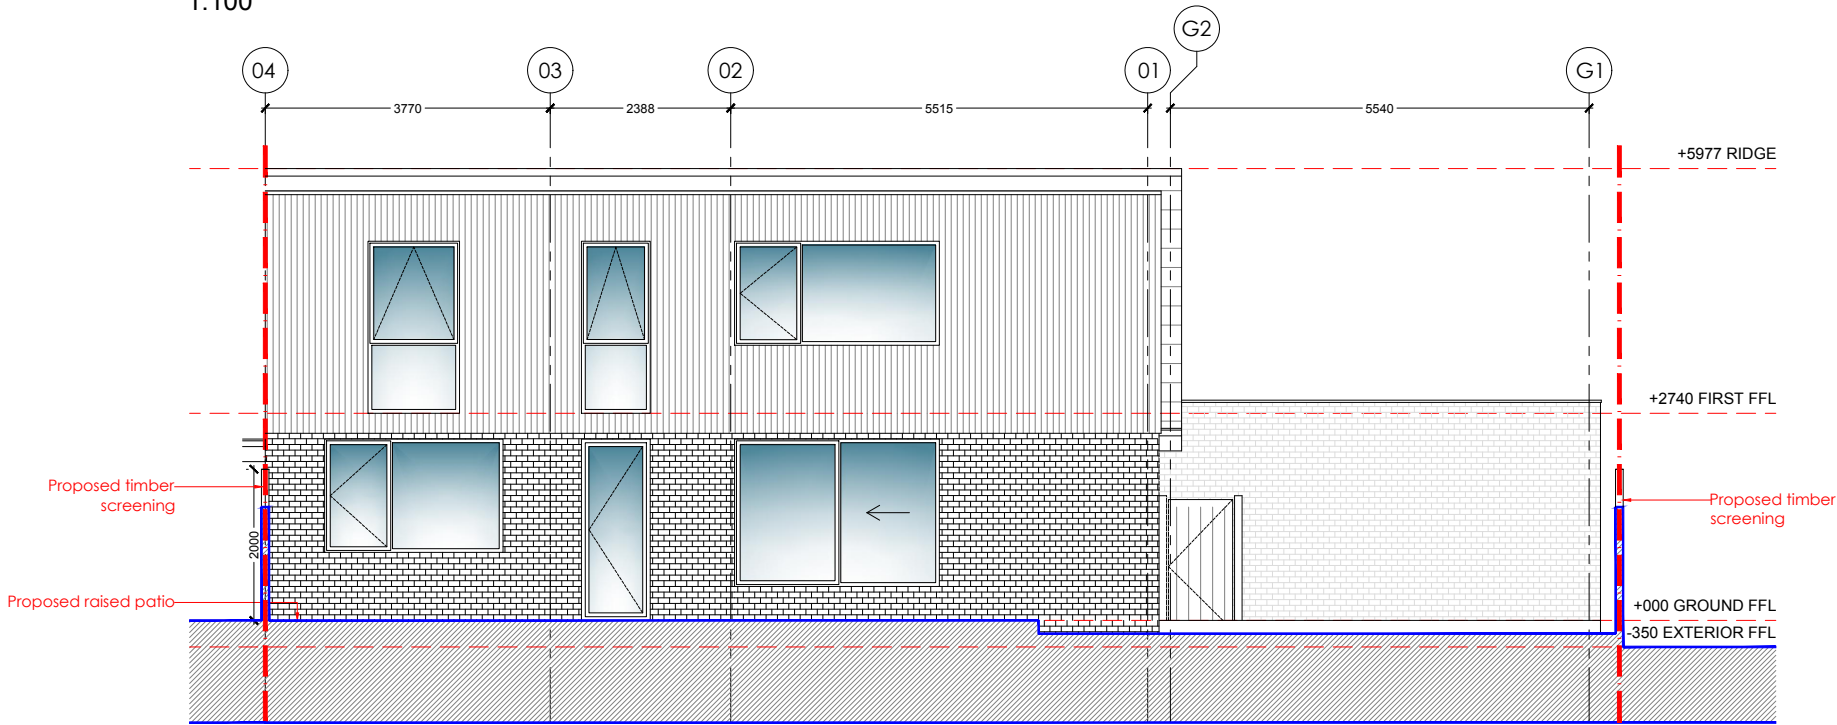

PROPOSED REAR ELEVATION
1:100

B	11/07/22	Updates inline with plan amends.	SFW	PDP
A	05/07/22	Raised patio and boundary treatment denoted.	SFW	PDP
Rev	Date	Description	Rev By	Chk'd By
Project Title		36 SANDRINGHAM DRIVE GREENMOUNT BURY BL8 4DJ		
Client		MR JOYCE		
Status		PLANNING		
Scale		1:100	Drawing Size	A3
Drawn By	SFW	Checked By	PDP	Date 03/22
Drawing Title		PROPOSED ELEVATIONS		
Job-Dwg No		475BUR-106B		

ABODE
MANCHESTER | 0161 711 0858
No.1 Spinningfields, WeWork (Abode)
Quay Street, Manchester, M3 3JE
LONDON | 020 3053 8255
1 Knightsbridge Green, 7th Floor, Office 7.02
London, SW1X 7NE
info@abode-architecture.co.uk | www.abode-architecture.co.uk