




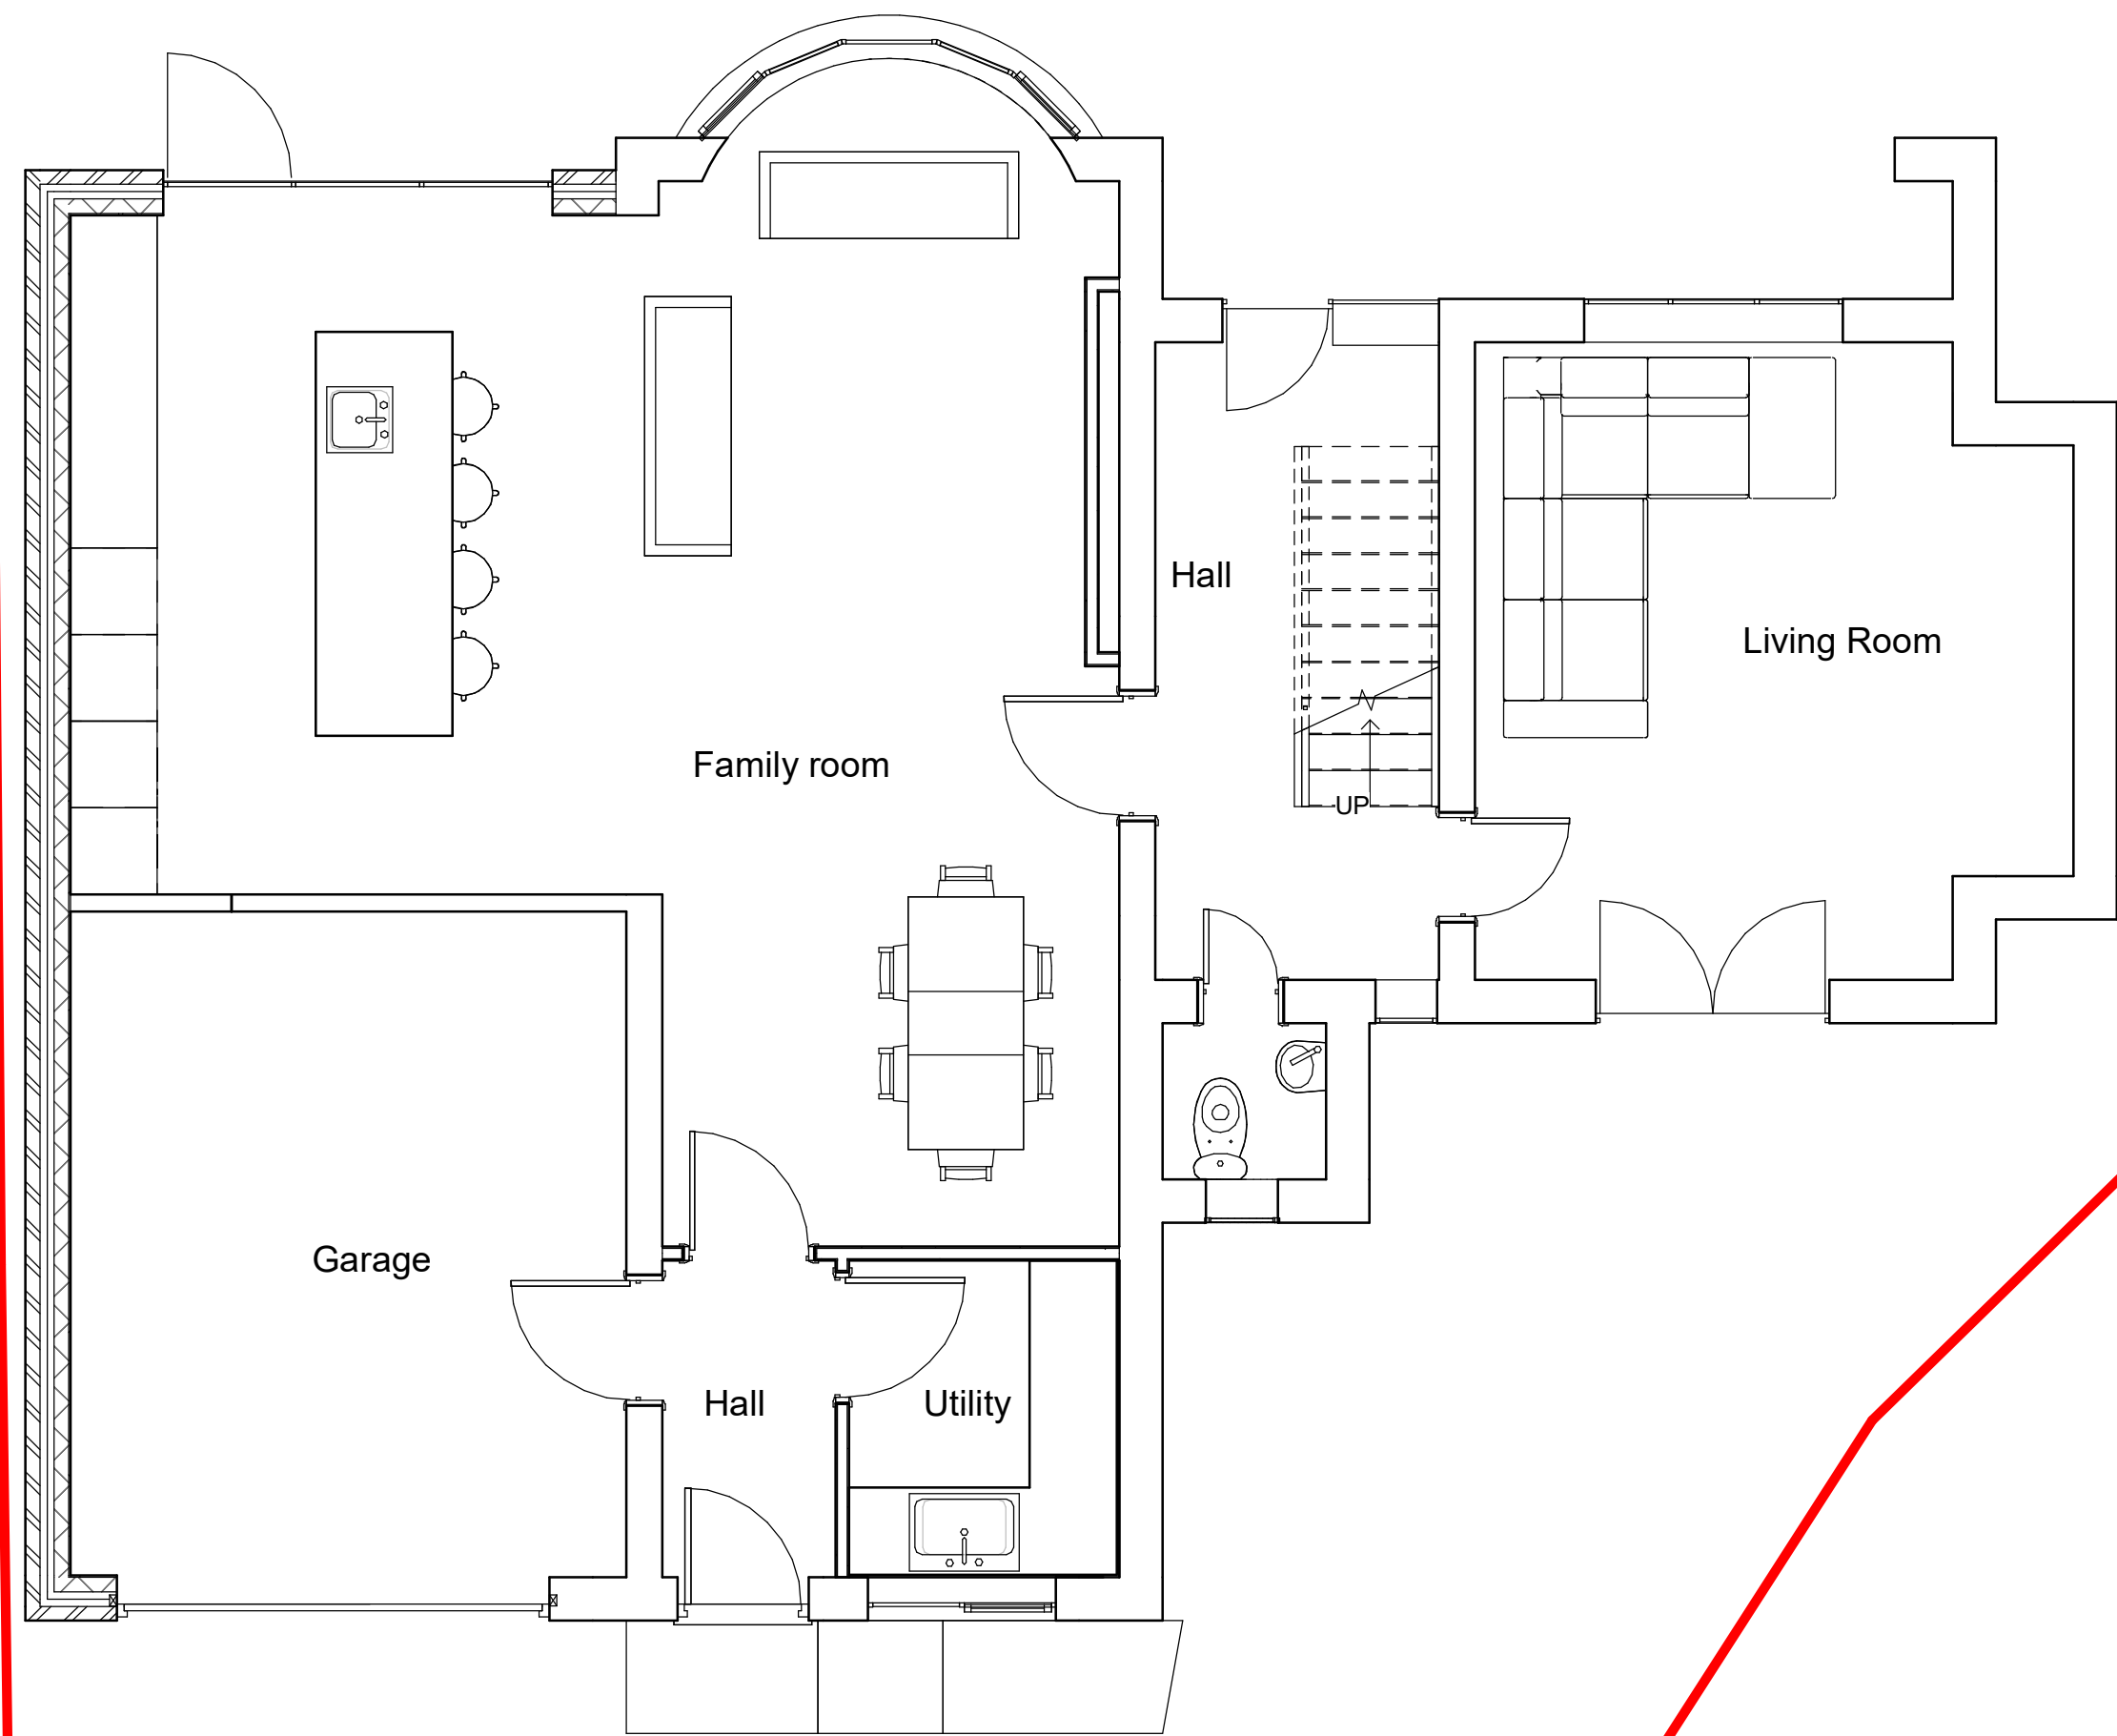

2 As Proposed Ground Floor
1 : 50

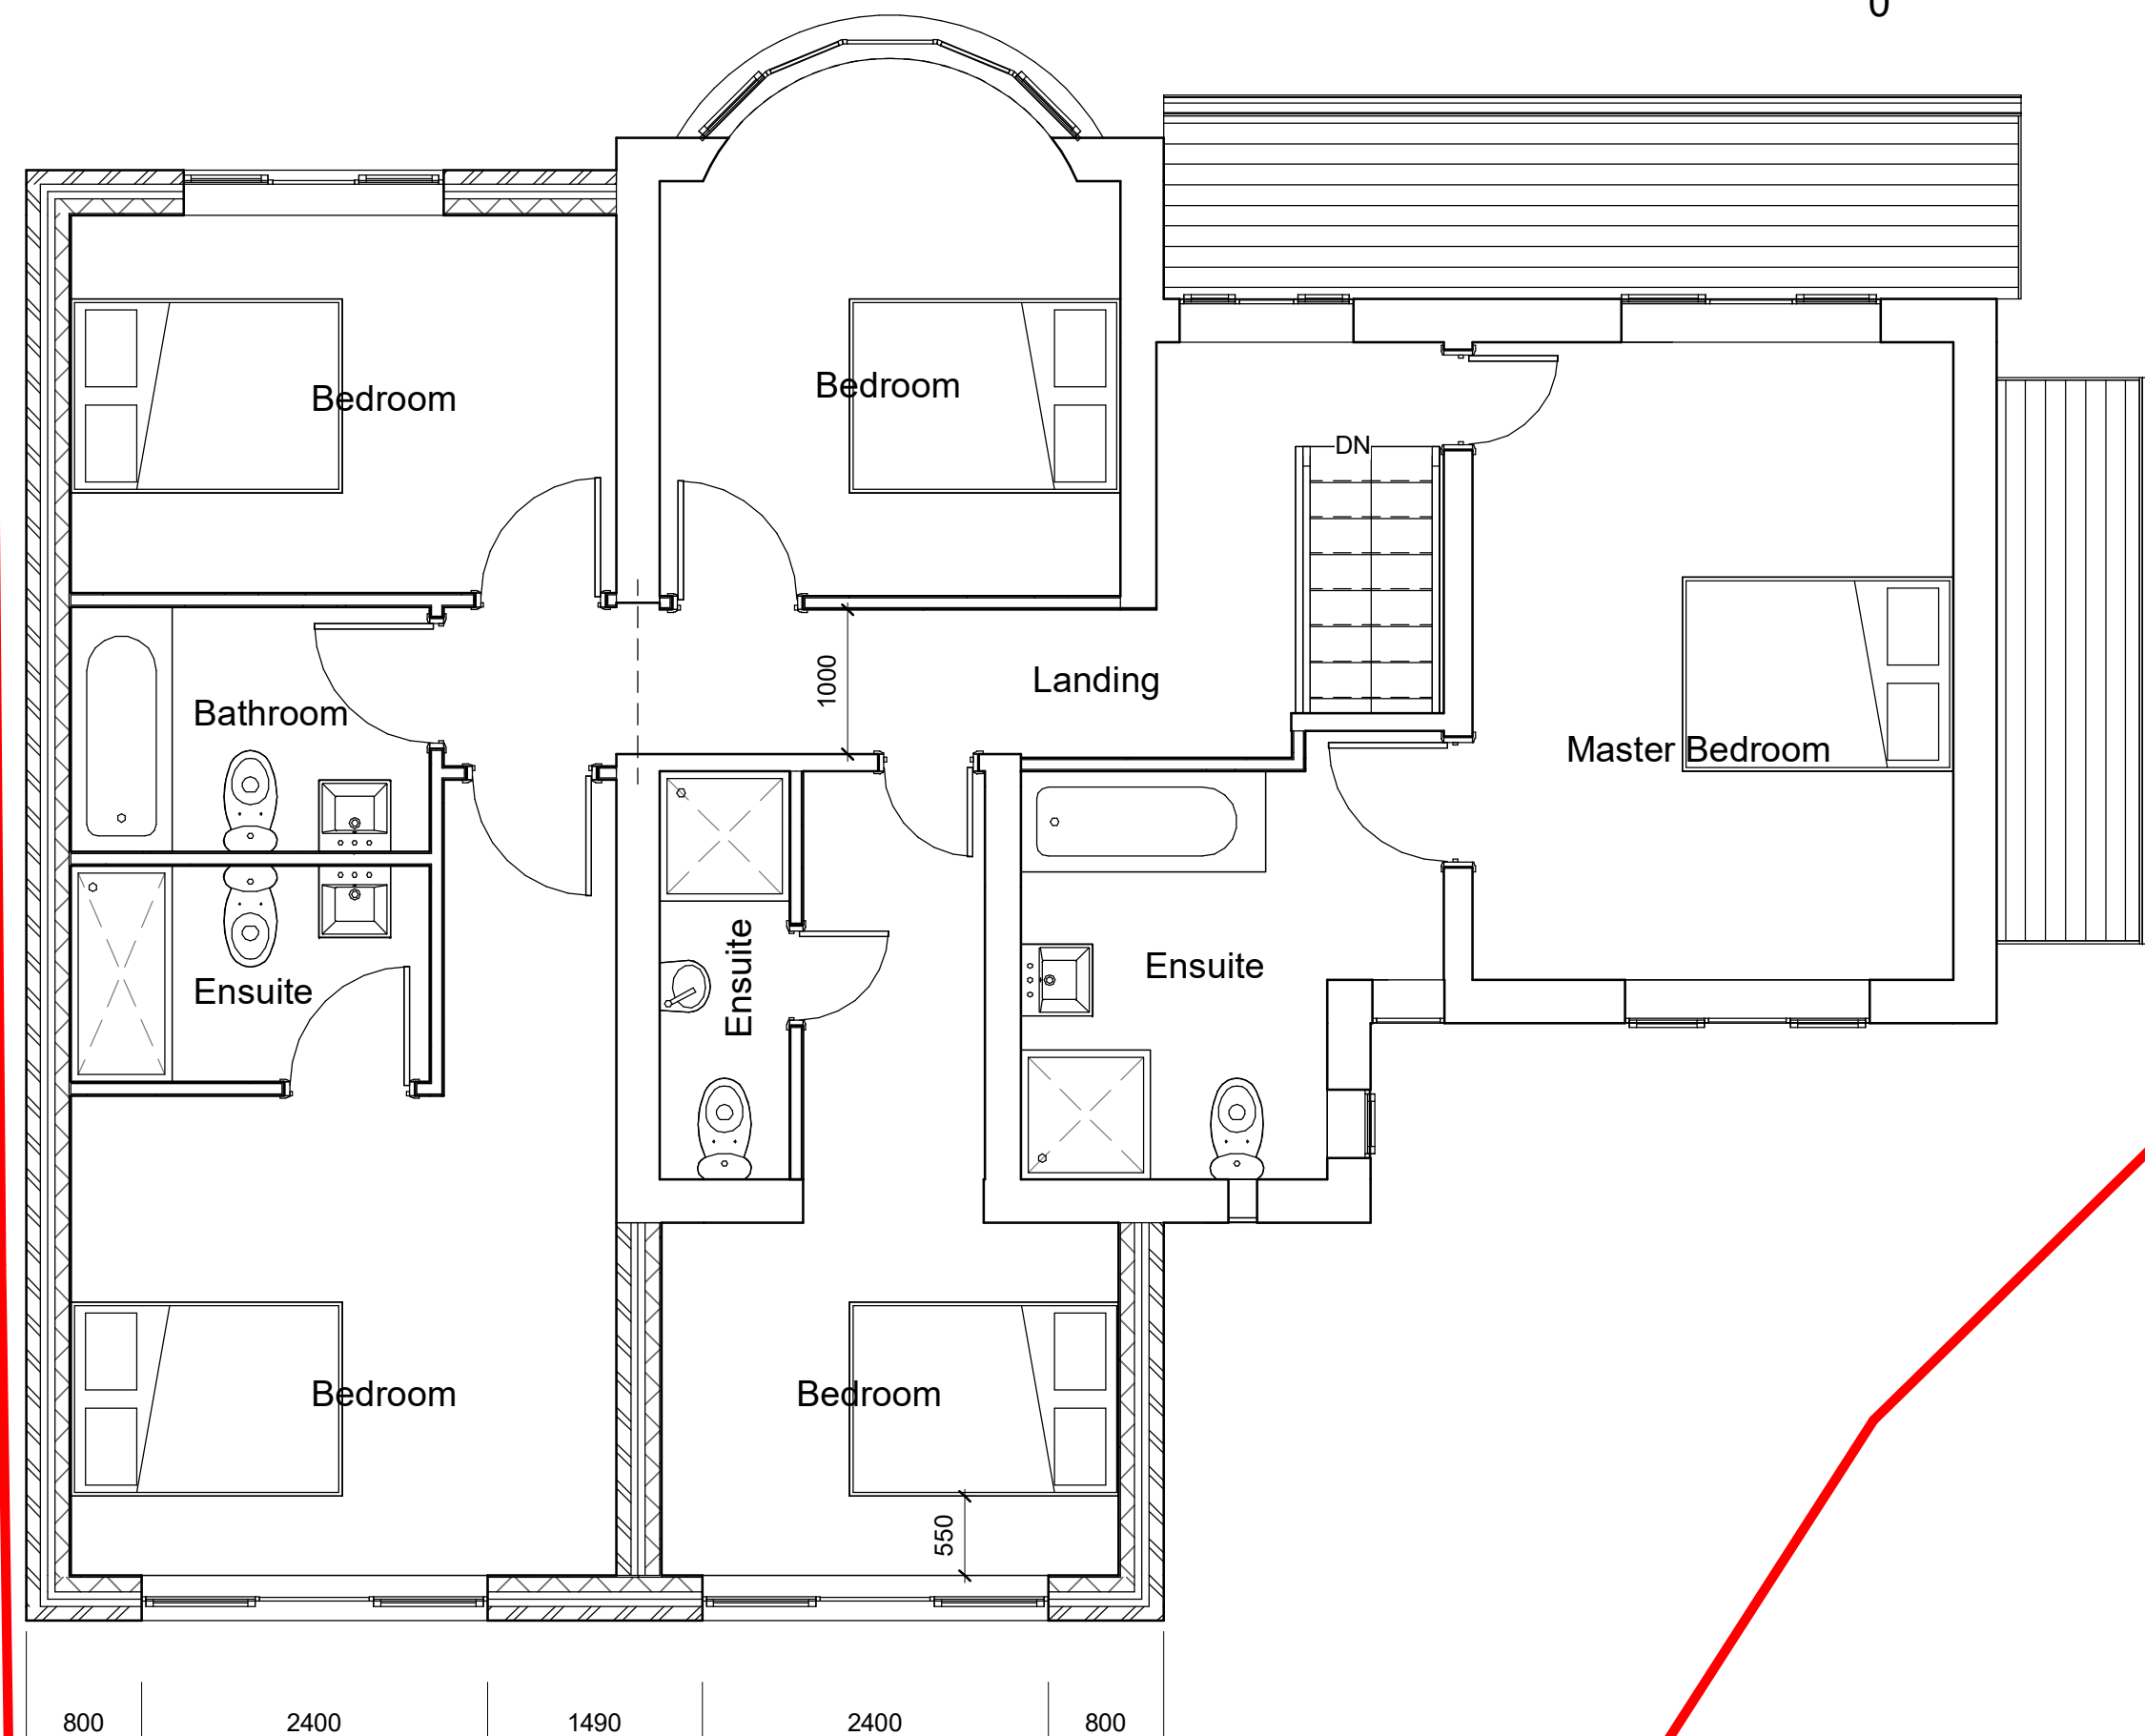

3 As Proposed 1st Floor
1 : 50

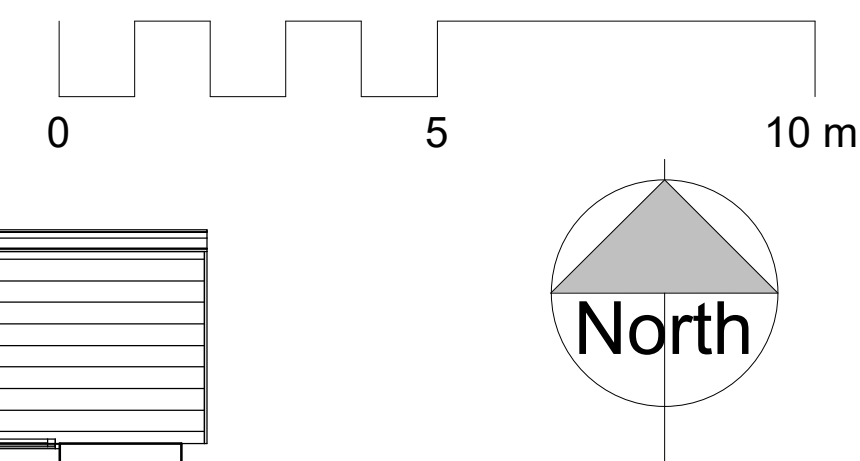

NOTES
ALL DIMENSIONS AND LEVELS ARE TO BE CHECKED ON SITE
ANY DISCREPANCIES ARE TO BE REPORTED TO THE PROJECT MANAGER BEFORE ANY WORK COMMENCES
THIS DRAWING SHALL NOT BE SCALED TO ASCERTAIN ANY DIMENSIONS WORK TO FIGURED DIMS ONLY
THIS DRAWING SHALL NOT BE REPRODUCED WITHOUT EXPRESS WRITTEN PERMISSION FROM Clarkes Bespoke Design LTD.



1 Block Plan
1 : 500



8 3D View 1



9 3D View 2




6 As Proposed Front Elevation
1 : 100



5 As Proposed RHS Elevation
1 : 100




4 As Proposed Rear Elevation
1 : 100

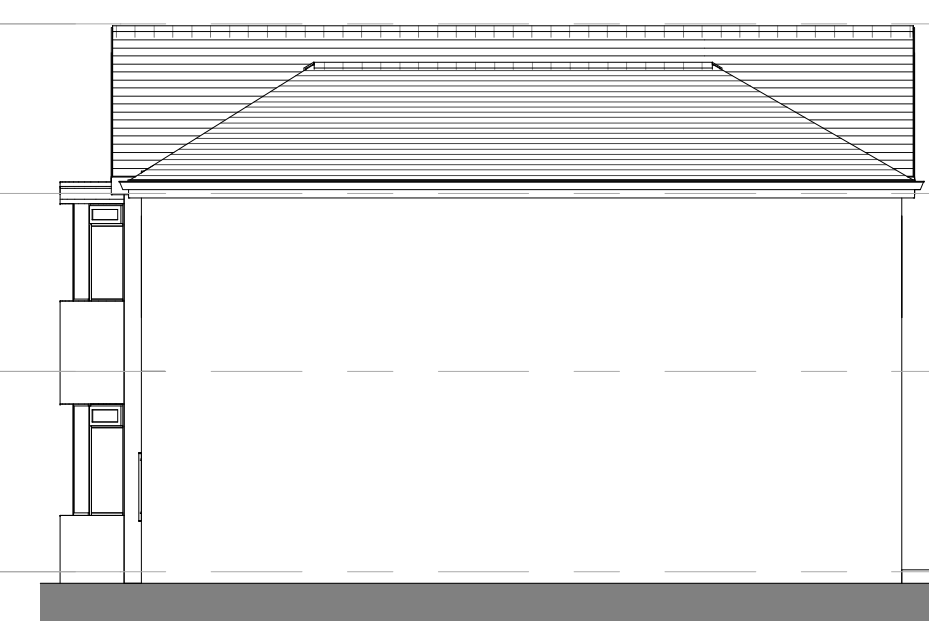

7 As Proposed LHS Elevation
1 : 100

Proposed Extension and existing house to be rendered with K rend in white

P1	08/03/22	BC	First Issue
Rev No.	Rev Date	Rev By	Description
project			
2 Bury and Bolton Rd			
location			
2 Bury and Bolton Rd, Radcliffe Manchester M26 4LD			
client			
Rashad Nazir			

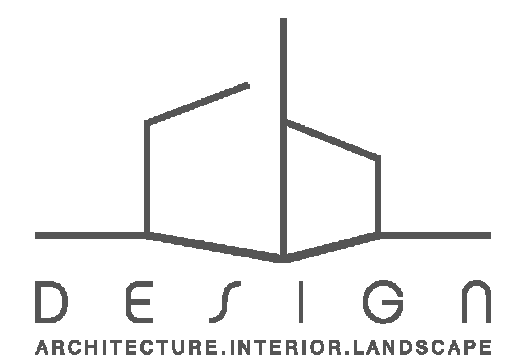

T: 07402266305 E: brad@cbdarchitecture.com
Phoenix House, 4 Huddensfield Road, Stalybridge, SK15 2QA



drawing title
As Proposed

dwg purpose
PRELIMINARY

scale As Indicated @ sheet size A1	drawn BC rev date 08/03/22	checked BC
22-019 job number	PL-002 drawing number	P1 revision