


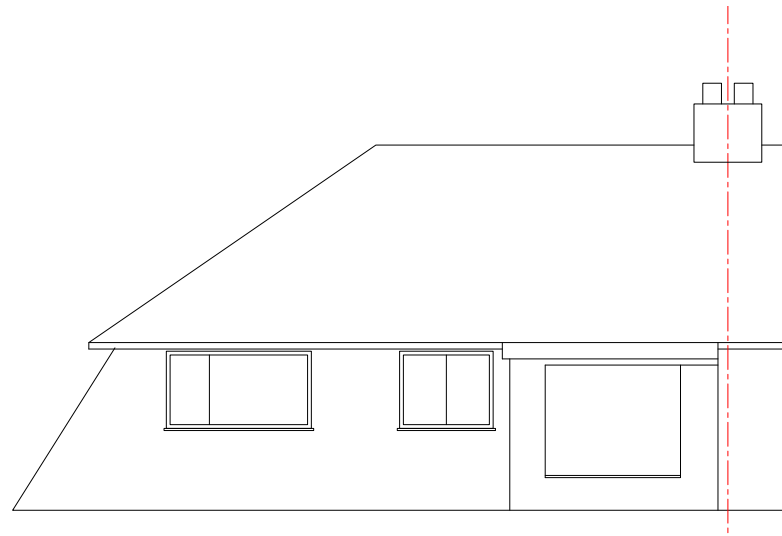

Existing Front Elevation
Scale 1:100




Existing Rear Elevation
Scale 1:100




Existing Side Elevation 1
Scale 1:100




Proposed Front Elevation
Scale 1:100

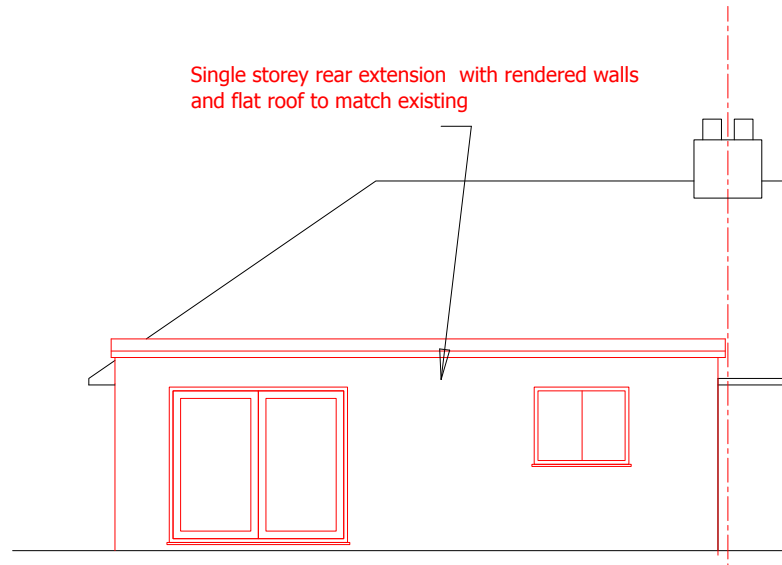


Proposed Rear Elevation
Scale 1:100

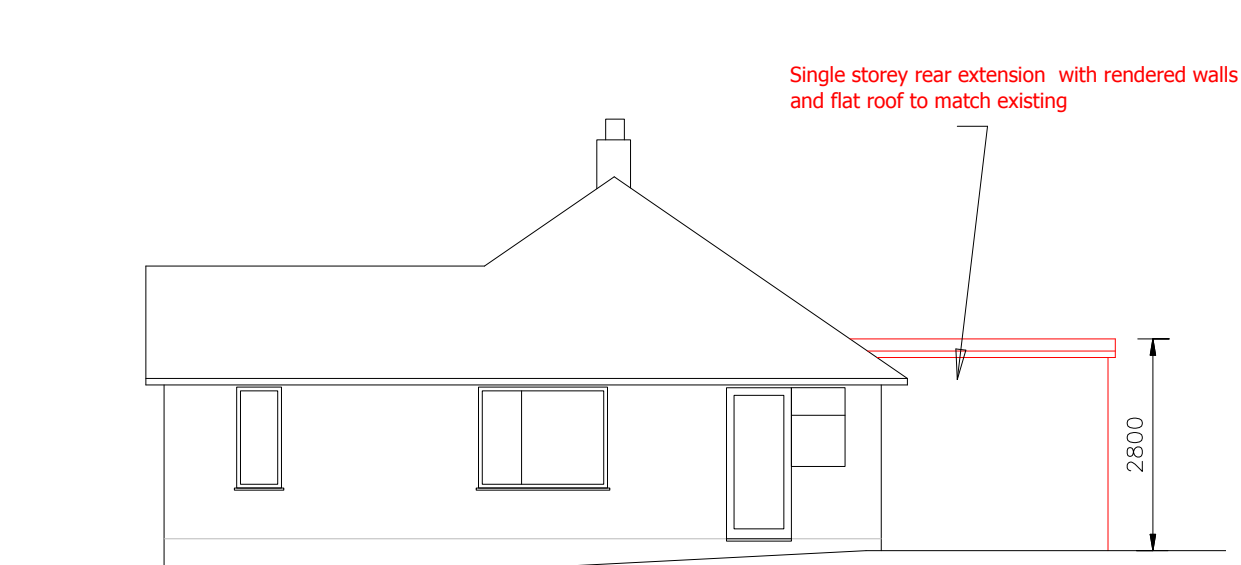

Proposed Side Elevation 1
Scale 1:100

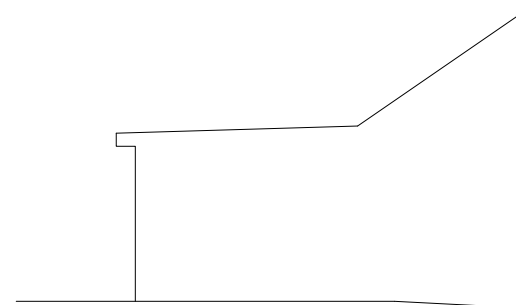

Existing Front Elevation 2
Scale 1:100

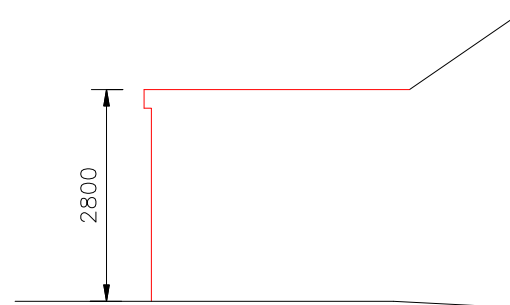

Proposed Front Elevation 2
Scale 1:100



Rev	Description	Date	chkd	Project: 10 Chiltern Drive, Bury BL8 1QY			
 ANJUM DESIGN Anjum Design Limited, Suite 104, 123 Stratford Road, Shirley, Solihull B90 3ND TEL: 0121 364 7650 E: info@anjumdesign.co.uk				Scale: As shown @ A3	Drawn by: UA	Date: Feb 2026	Status:
				Title: Existing & Proposed Elevations			
				Drg. No. PL05			Rev: