



Copyright of this drawing is vested in BMD Architectural and it must not be copied or reproduced without written consent. Figured dimensions only are to be taken from this drawing. DO NOT SCALE OFF THIS DRAWING — or in DOUBT ASK.

All competitors must visit the site and be responsible for taking and checking all dimensions relative to their work. BMD Architectural are to be advised of any variation between drawings and site conditions.

Electronic data drawings should be read only and should not be interpreted for measurements. All dimensions and levels should be 'read' only from these values stated in text on the drawings.

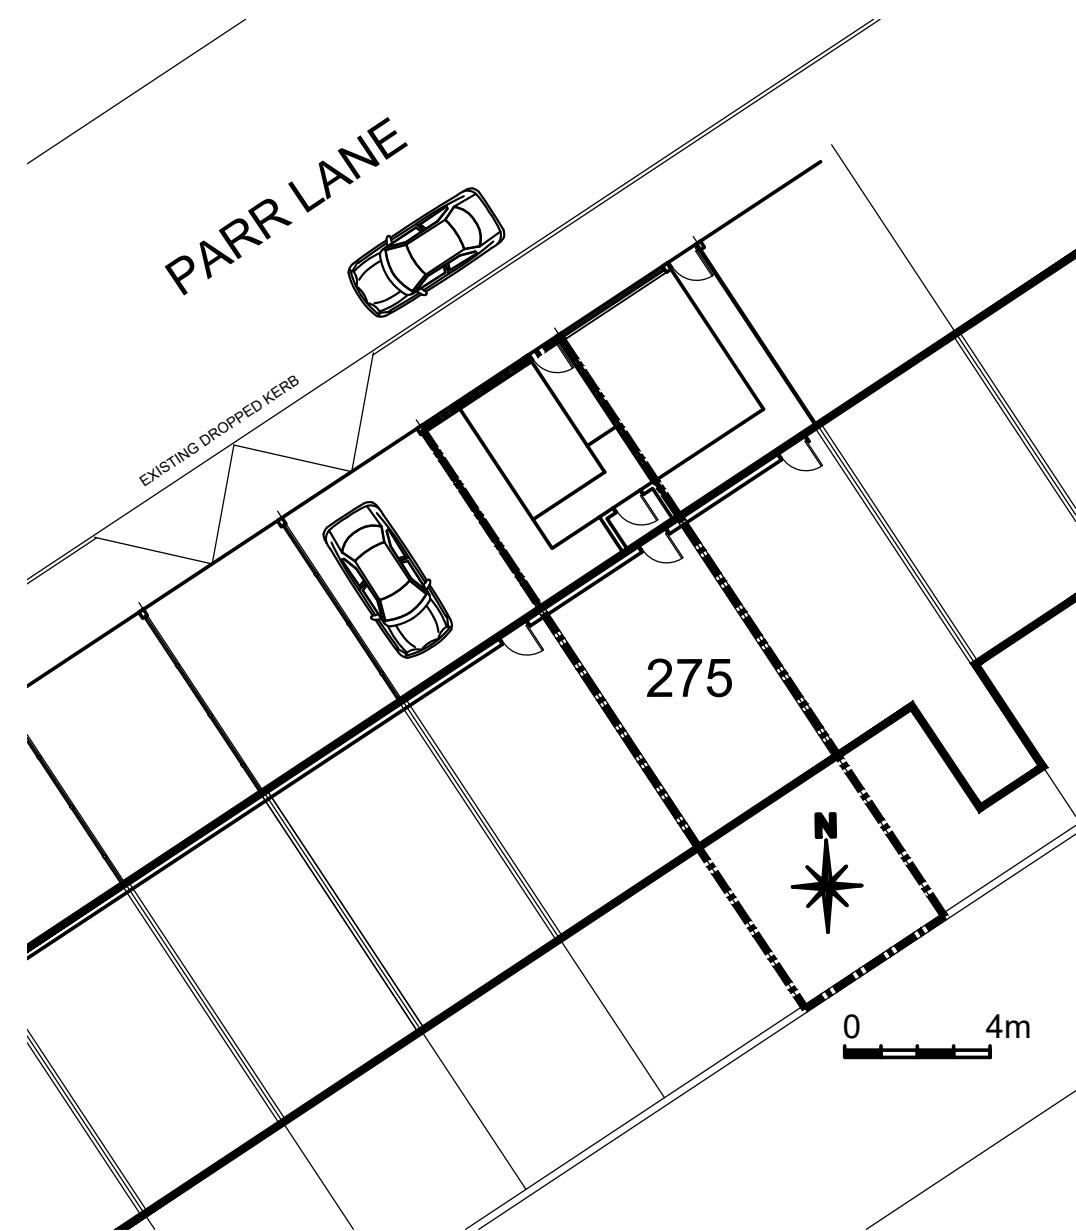

EXISTING SITE PLAN
SCALE 1:200 @A1

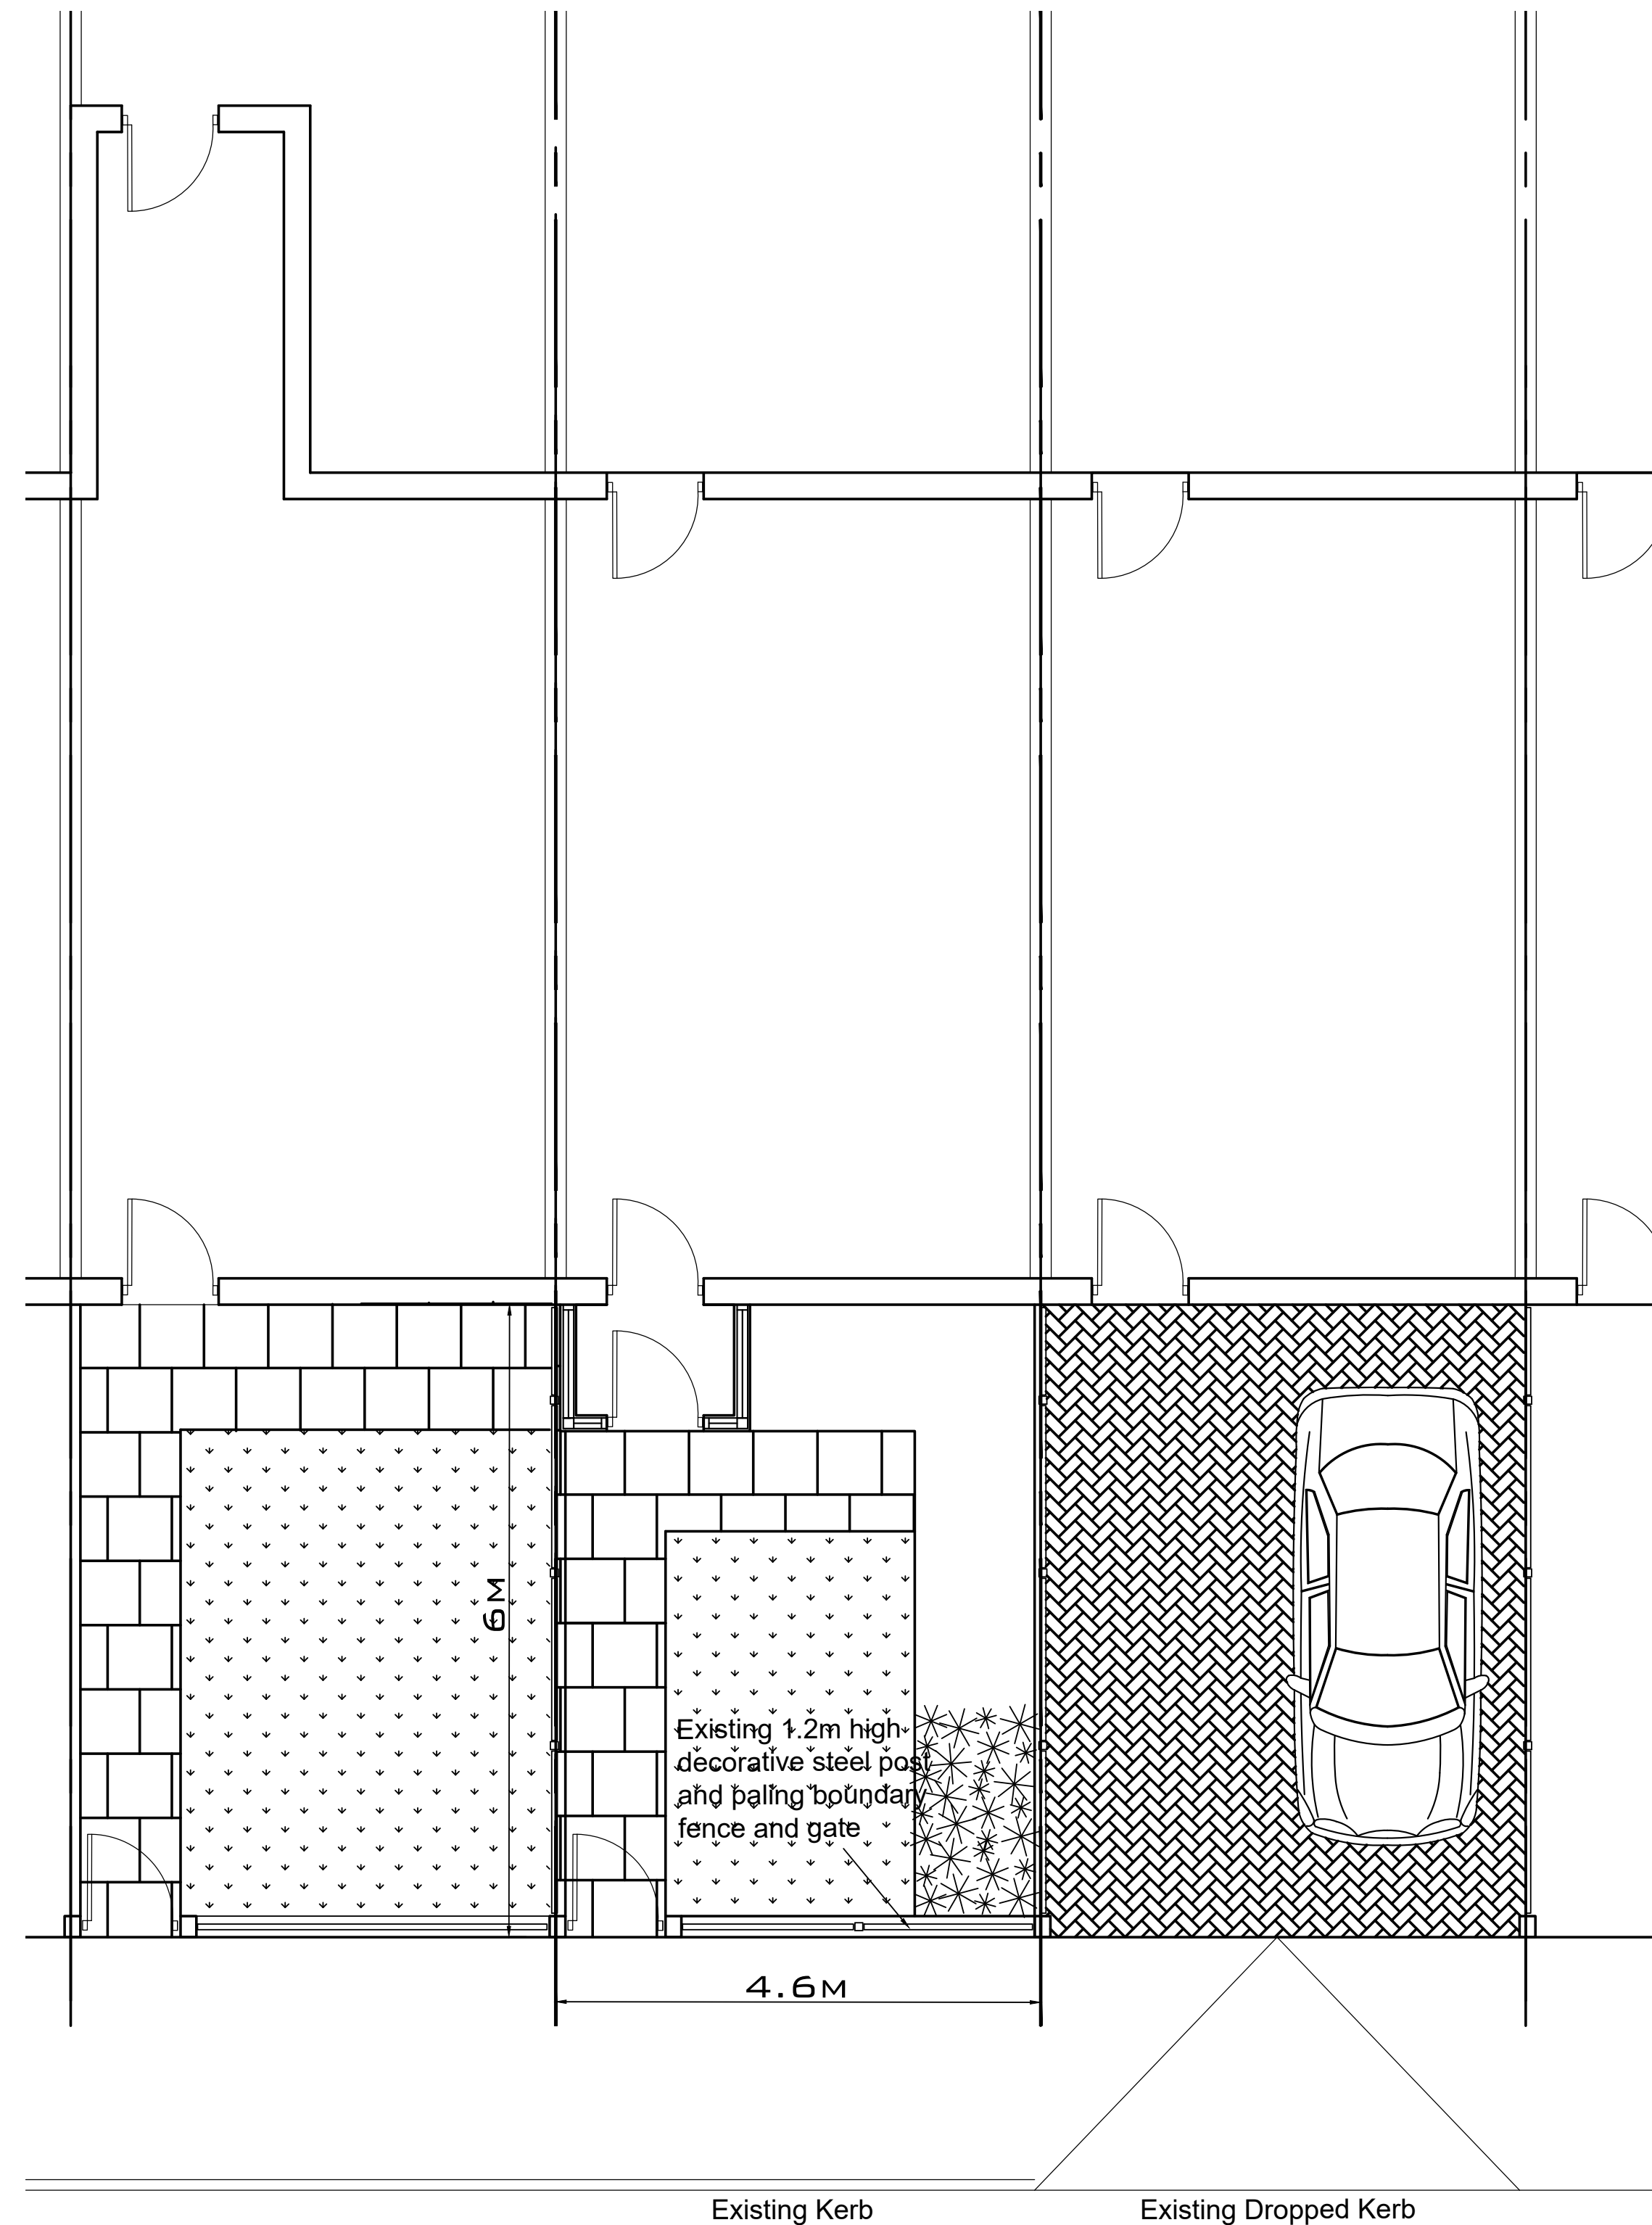

PARR LANE

GROUND FLOOR LAYOUT PLAN

REV.	DATE	DETAILS
BM ARCHITECTURAL DESIGNS APARTMENT 8, 224 GREAT CLOWES STREET, SALFORD M7 2ZS email: benjamin.maguire10@gmail.com		
PROJECT: PROPOSED NEW DROPPED KERB AND ALTERATIONS TO ALLOW ON-SITE PARKING AT 275 PARR LANE, BURY BL9 8PJ		
TITLE: EXISTING SITE PLAN AND PLANS		
CLIENT: MR. MARK BARBER		
SCALE: 1:50@A1 DATE: 10/ 2022 DRAWN: BM		
STATUS: PLANNING		
DRAWING NO: BM1022/PARR/PL1 REV:		