



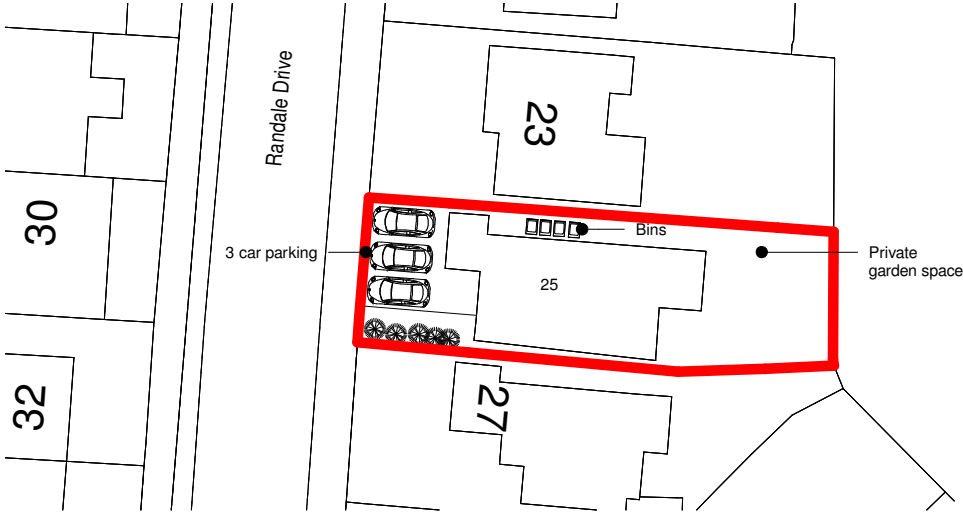


Site Plan
1 : 500

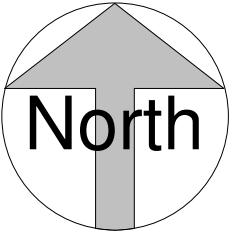

SCALE 1:500



SCALE 1:1250

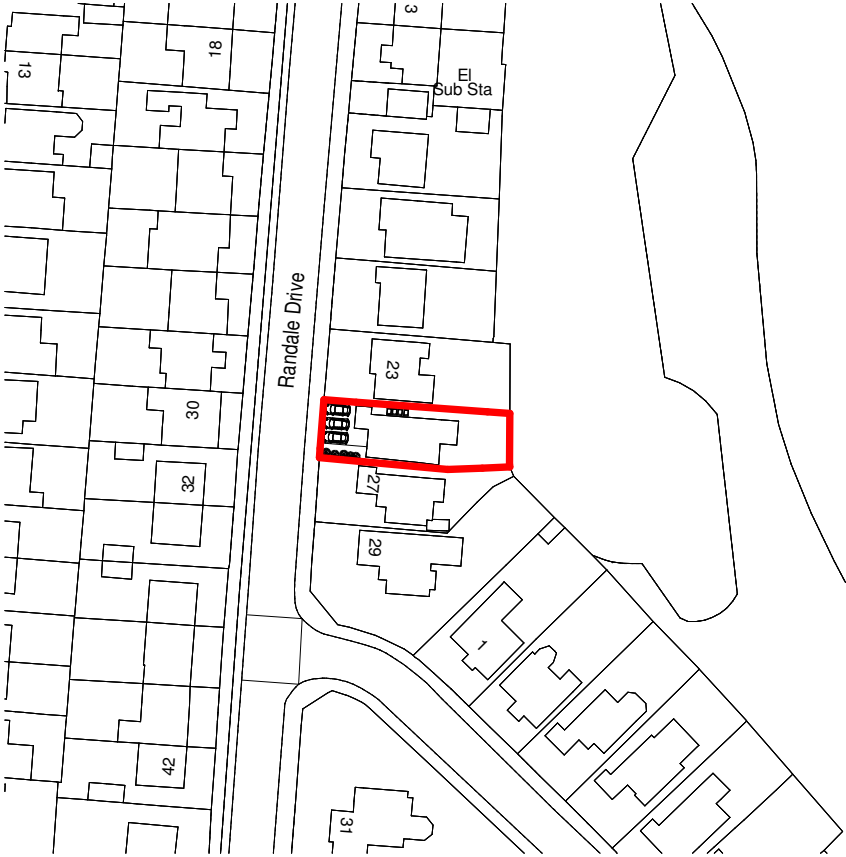

Site Location Plan
1 : 1250

C	Revised parking layout	08.11.23
B	General revisions	27.09.23
A	Shown bins, parking and rear garden space	22.09.23

Rev. No.	Description	Date
----------	-------------	------

DirC Architectural Ltd.
13 Ringcroft Gardens,
Moston
Manchester
M40 5GG

m: 07940 933 498
e: dirco@hotmail.co.uk



Client
UPWARDS CARE SOLUTIONS LIMITED

Project
Change of Use from C3(a) to C2

Project Address
25, Randle Drive, Bury, BL9 8HZ

Sheet title
Site and Site Location Plans

Project number 1940	Date 03.09.2023	
Drawn by DirC	Checked by DirC	
Drawing Number 1940.103	Scale @ A3 As indicated	Revision C