





PROPOSED FRONT ELEVATION
1:100 @ A3

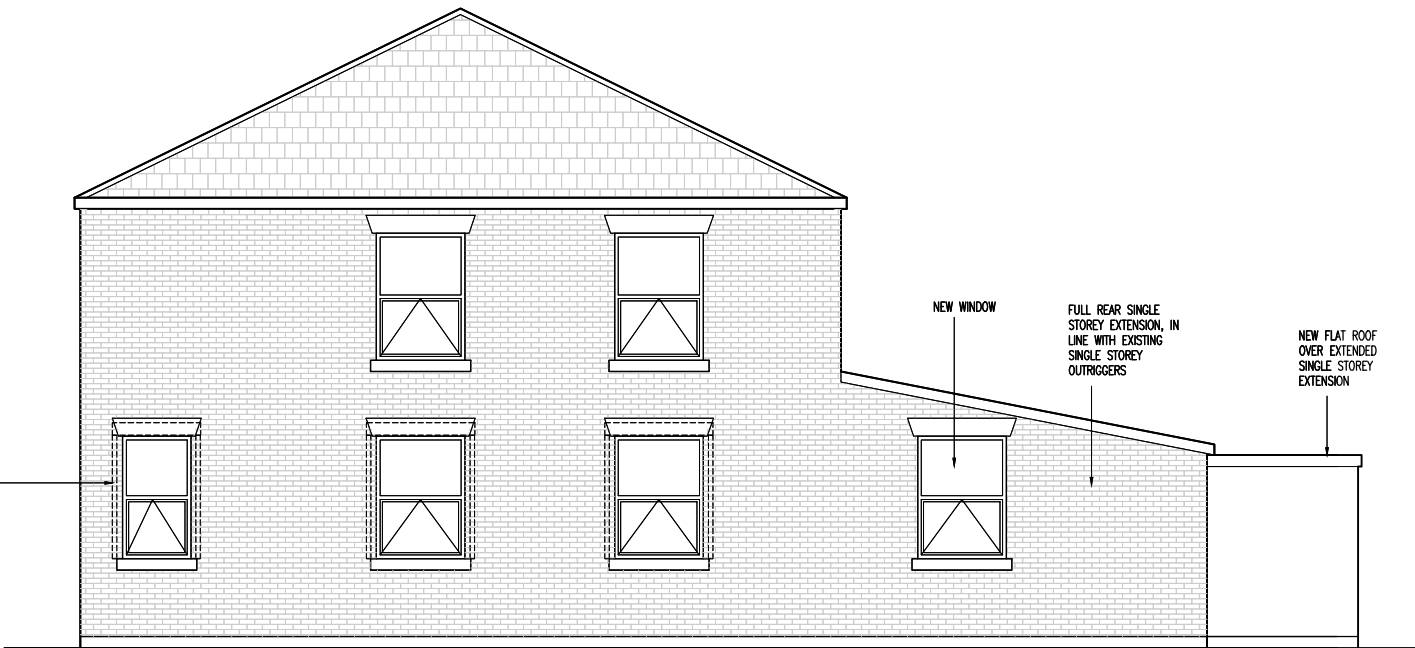

PROPOSED SIDE ELEVATION
1:100 @ A3

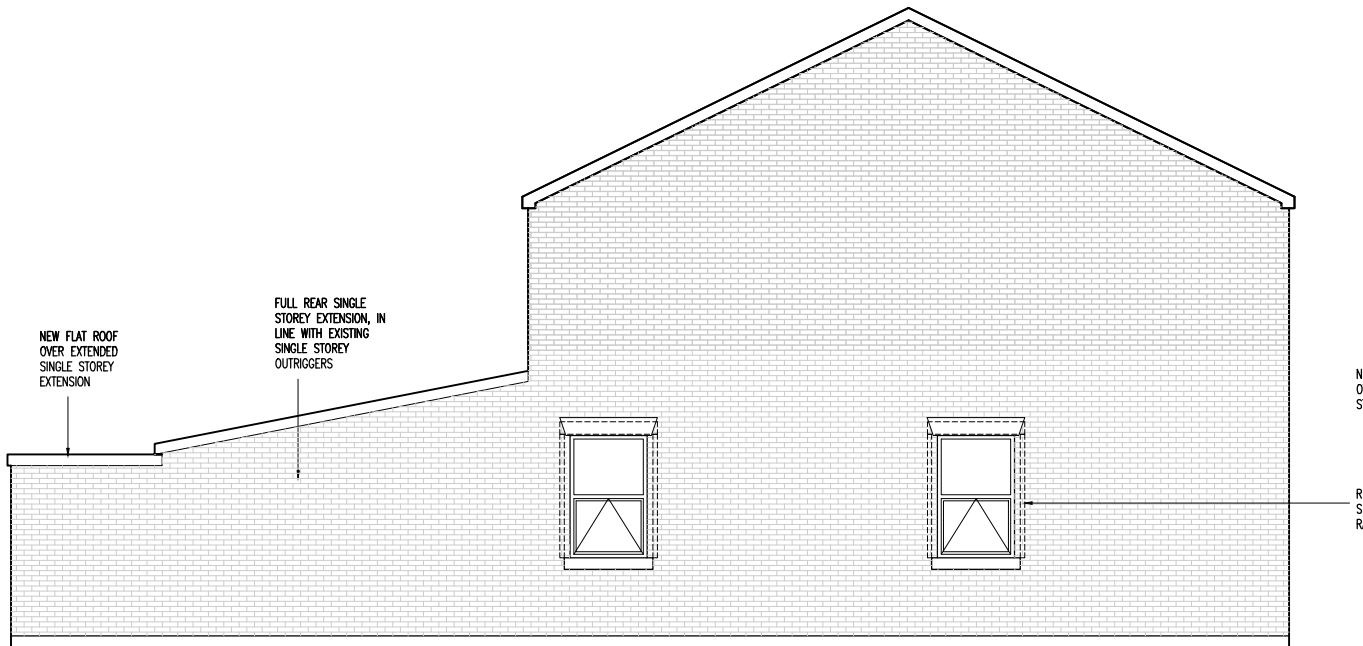

PROPOSED SIDE ELEVATION
1:100 @ A3



PROPOSED REAR ELEVATION
1:100 @ A3



Rev	Amendments	Date	Ints

Mark Gordon
Design + Associates

Project
**21 CHURCH STREET EAST
RADCLIFFE, M26 2PG**

Drawing Title
PROPOSED ELEVATIONS

Drawn	TW	Checked	—
Date	JULY 2023	Scale	A3 1 : 100
Drawing No.	21STE/206/PL		Rev.