

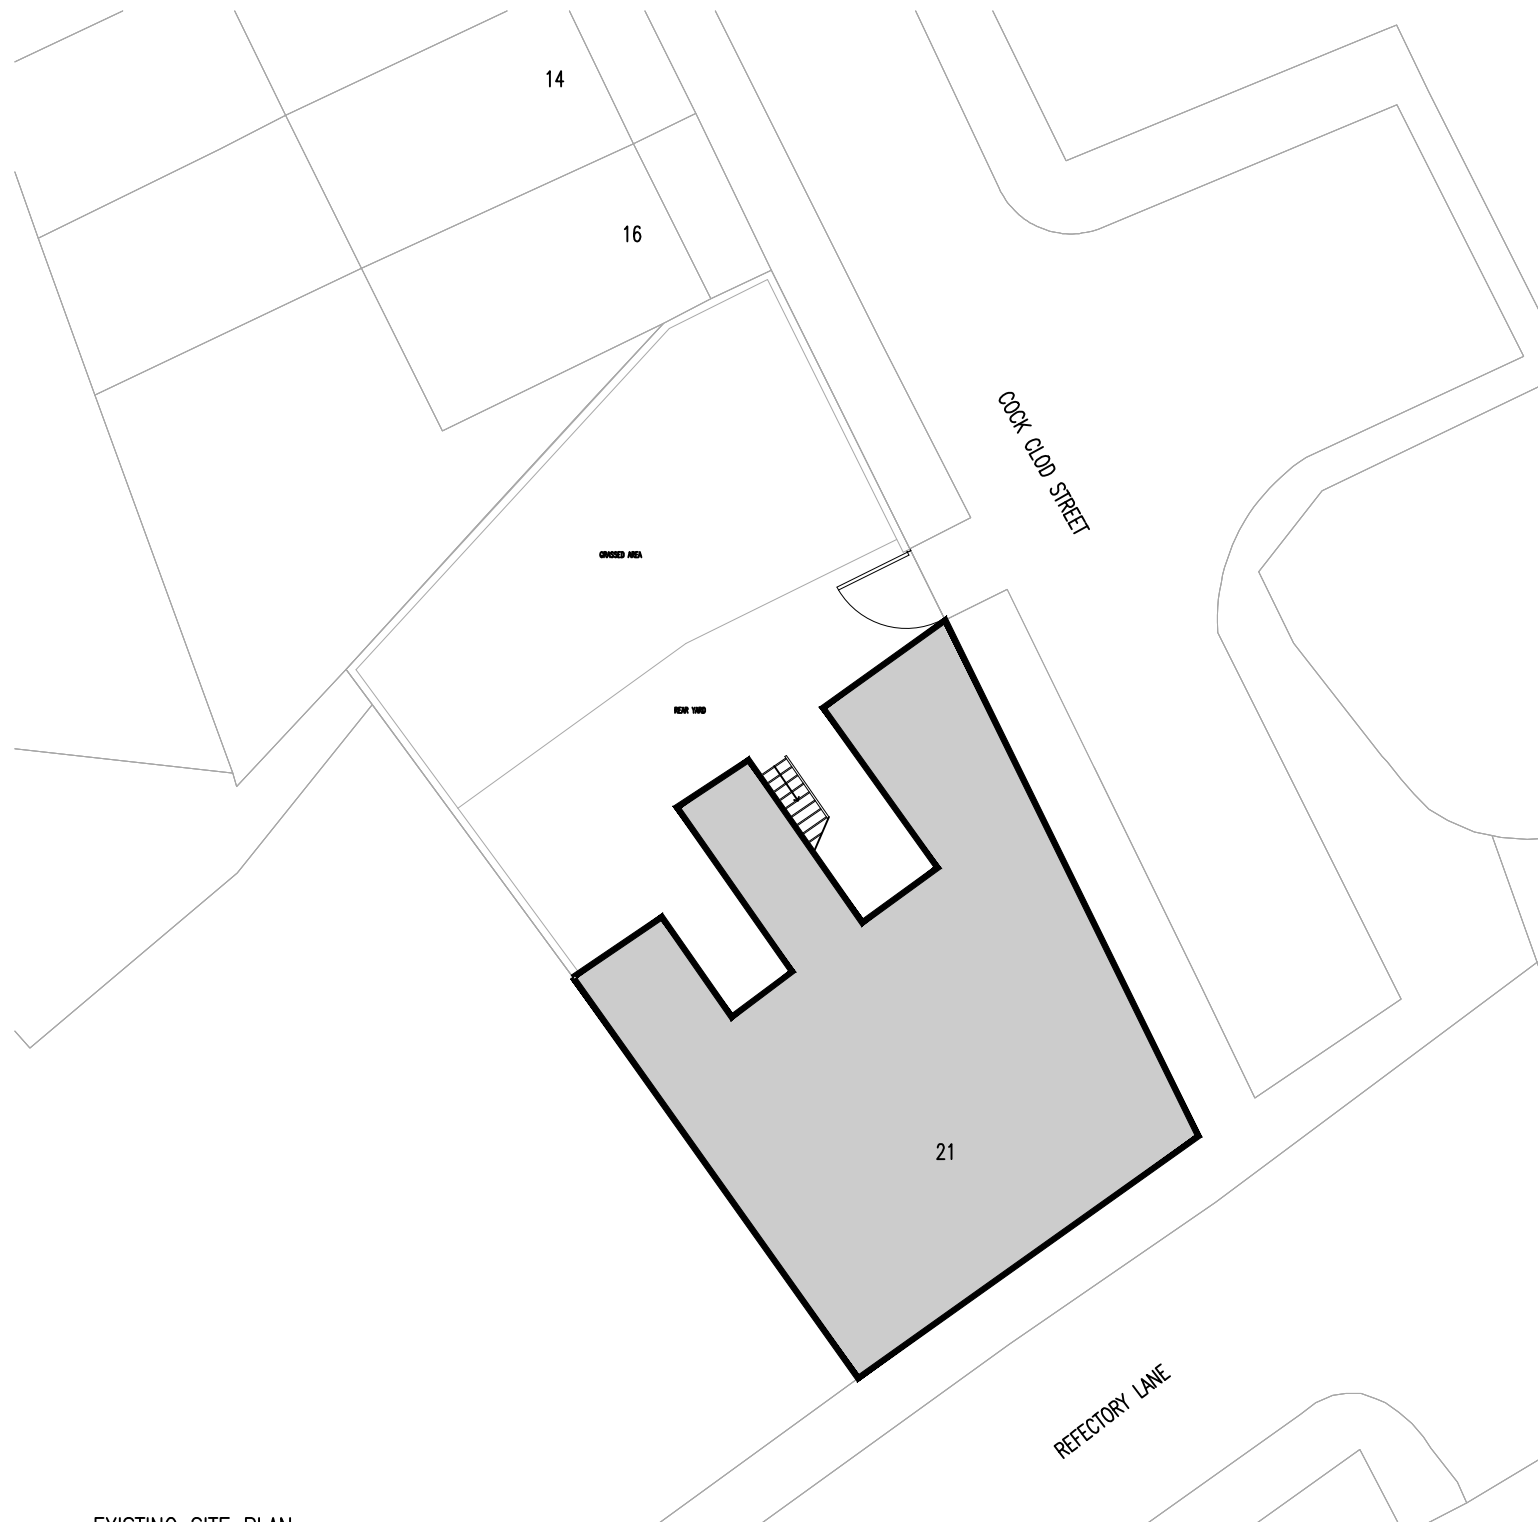


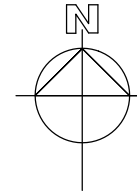

EXISTING SITE PLAN
1:200@A3

 

SITE LOCATION PLAN (322sqm)
1:1250@A3

Rev	Amendments	Date	Ints
Mark Gordon Design + Associates			
Project			
21 CHURCH STREET EAST RADCLIFFE, M26 2PG			
Drawing Title			
SITE LOCATION PLAN EXISTING SITE PLAN			
Drawn TW		Checked _	
Date JULY 2023		Scale@A3 1 : 100	
Drawing No. 21STE/199/PL			Rev.